IREDELL COUNTY HEALTH DEPARTMENT
ENVIRONMENTAL HEALTH DIVISION
Application For Improvement Permit

ALL items on this application form must be completed before Health Department can begin work. One application must be completed by the property owner or agent for each (proposed) site.

PERSONAL INFORMATION:

John Wieland Homes	525-6024	663-6905 400S TYRON ST.	Char	NC	28201
Applicant	Phone #	Mailing Address	City	State	Zip Code

SAME				
Current Property Owner	Mailing Address	City	State	Zip Code

PROPERTY INFORMATION:

HARBOUR II	5		Pt of
(Proposed) Subdivision Name	(Proposed) Lot #	(Proposed) Block/Section #	State Road #

		2C-4-3
(Proposed) Water Supply: Public, Private Well	**Preliminary Plat Approval Date** (DEVELOPERS ONLY)	Tax Map #

Specific Directions to Property SR. 1100
TR BAY HARBOUR
TL LAKE MST
5th lot on left

TYPE OF FACILITY: (use check (X) or number as appropriate)

House X Mobile Home _____ Commercial _____ No. Bedrooms 4 No. Baths 3

No. Persons or Employees (commercial only) _____ Basement _____ Basement with Plumbing _____

Crawl Space X Concrete Slab _____ Garbage Disposal _____ Jaccuzi or spa _____


COVENANT AND SIGNATURE:

I hereby make application to the Iredell County Health Department for a soils/site evaluation of the property described above. This evaluation is to be conducted for the sole purpose of obtaining a septic system Improvement Permit. I hereby authorize Iredell County Health Department representatives to go onto the above property for purposes of conducting this evaluation. I understand that, by state law, any Improvement Permit issued on the above property may be voided if substantial changes are made to the designated sewage system site. The issuance of an Improvement Permit by the Iredell County Health Department does not relieve me from compliance with all other relevant state/local laws or regulations. As owner or authorized agent, I covenant that the contents of this application are true and represent the maximum facilities intended to be placed on this property to my knowledge to date.

I understand that any Improvement Permit issued on the above property is valid for five (5) years from the issuance date and is subject to revocation if the above described site plans or intended use changes.

7-29-96 DATE Paul G. Pennington SIGNATURE OF OWNER/AUTHORIZED AGENT

SITE DEVELOPMENT PLAN

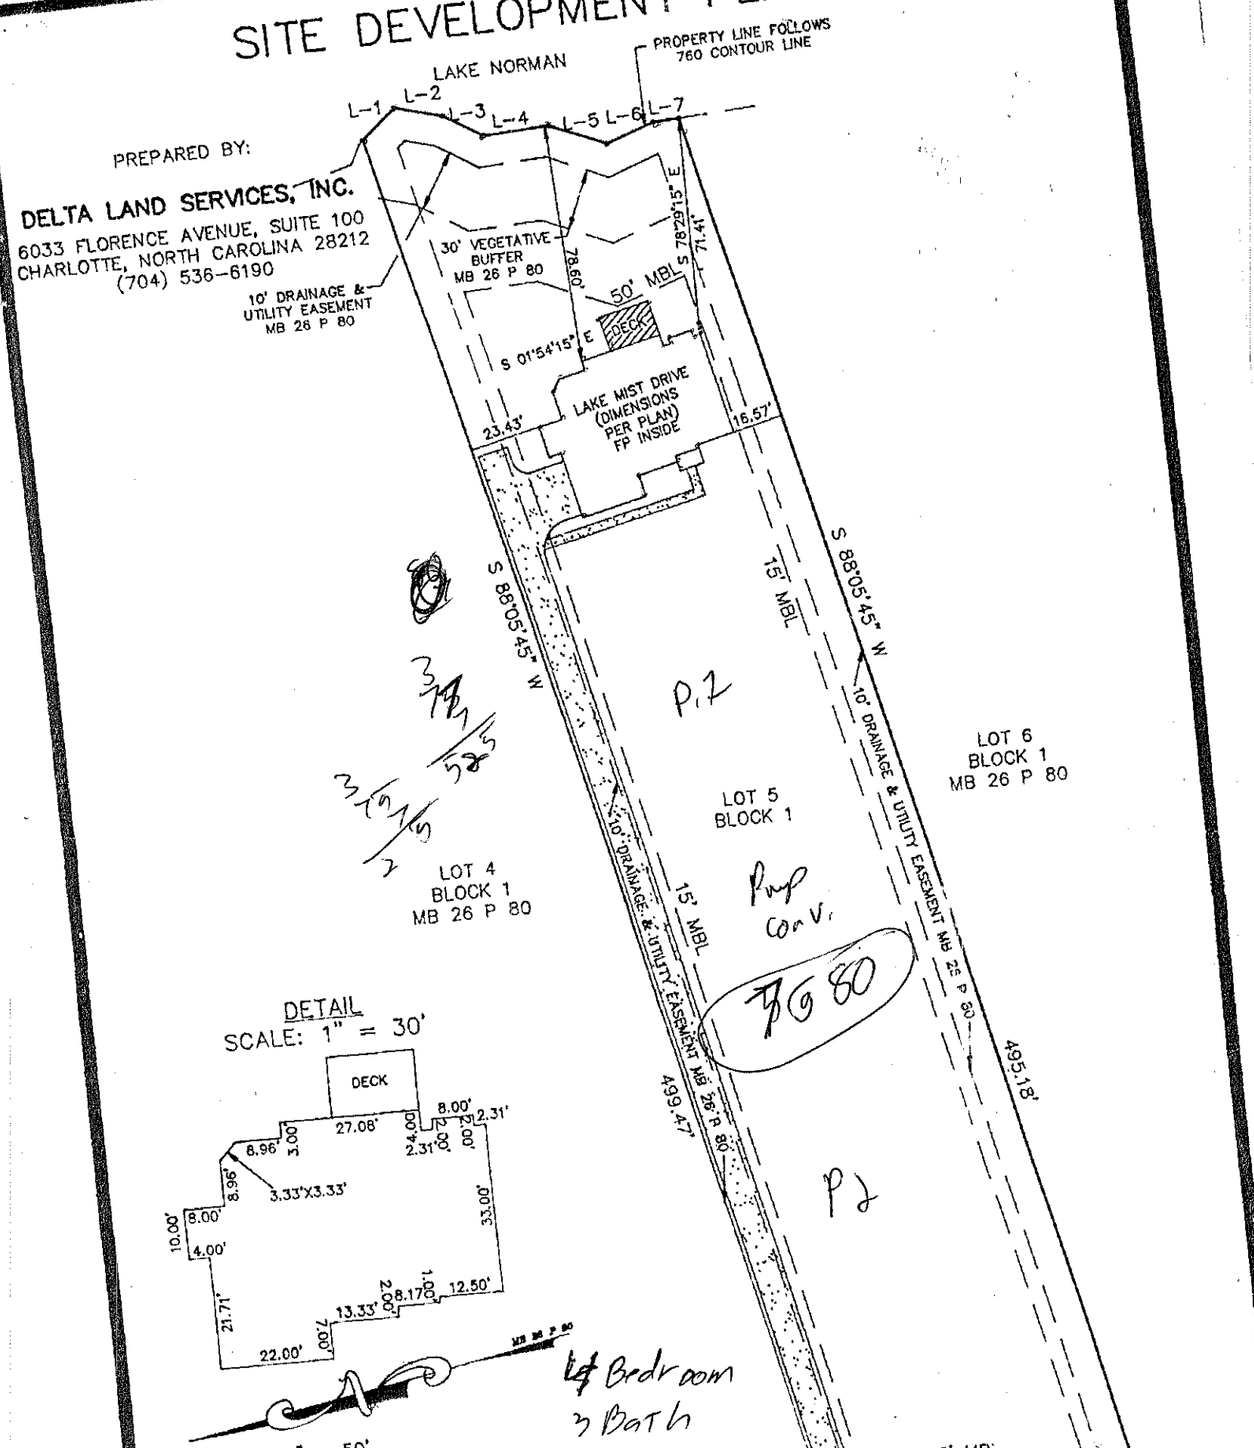

LINE	DIRECTION	DISTANCE
L-1	S 29°22'20" E	14.80'
L-2	S 26°48'03" W	16.01'
L-3	S 43°04'23" W	14.83'
L-4	S 08°17'40" W	21.58'
L-5	S 34°31'37" W	19.98'
L-6	S 07°40'01" E	16.74'
L-7	S 08°10'58" W	8.49'

CURVE	RADIUS	LENGTH	CHORD	BEARING	DELTA
C-1	1004.96'	102.56'	102.51'	S 10°47'53" W	05°50'50"

NOT FOR RECORDATION, CONVEYANCES OR SALES

County Iredell
Owner John Wieland Homes
Subdivision THE HARBOUR PHASE 2
Address Lake Mist Drive
Lot 5 Block 1 Plan ~~Columbia~~ Mayfield (Left) Side (Right) Elevation
Patio ___ Deck X Fireplace X Garage (1 Car) ___ (2 Car) X Brick Front X Basement
Crawl X Slab ___ Fully Fenced Rear Yard ___ Other Gas Heat & Water

DWN: SDH CKD: [illegible] DATE: 6/28/96

REVISED: