DIVISION OF ENVIRONMENTAL HEALTH
ON-SITE WASTEWATER SECTION

PROPERTY ID #: _____
COUNTY: _____

SOIL/SITE EVALUATION
for ON-SITE WASTEWATER SYSTEM

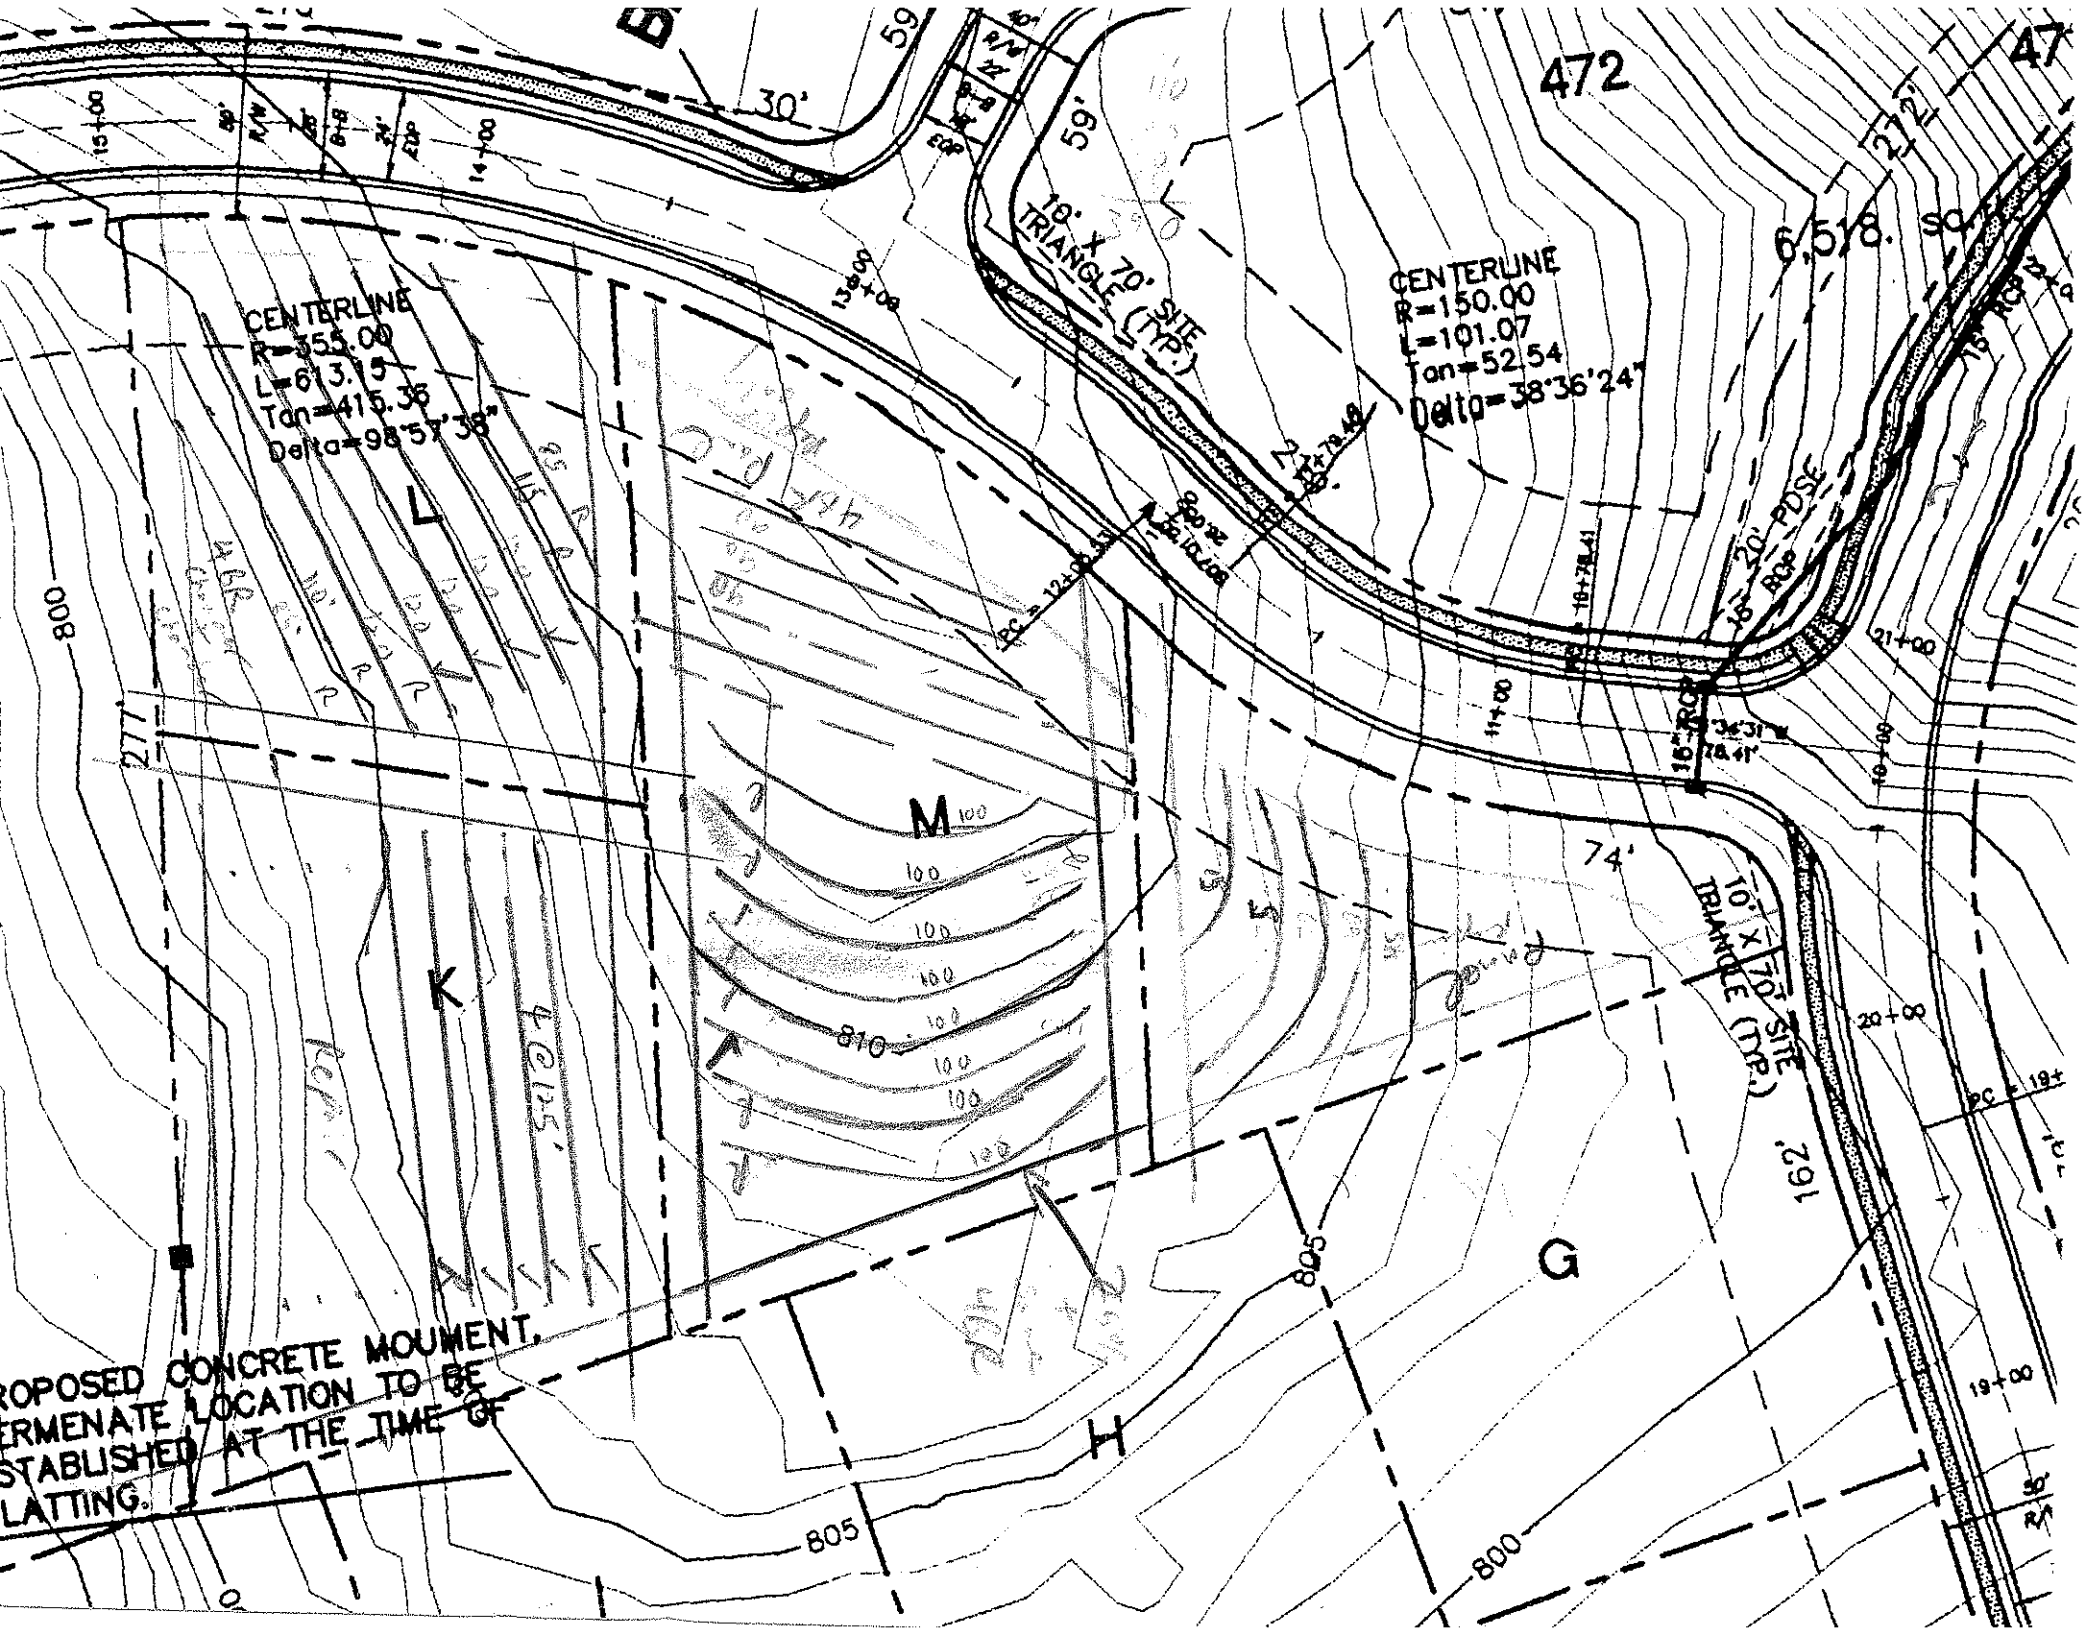
OWNER: C L & T APPLICANT: _____
ADDRESS: _____ APPLICATION DATE: _____ DATE EVALUATED: _____
PROPOSED FACILITY: _____ PROPOSED DESIGN FLOW (.1949): _____ PROPERTY SIZE: _____
LOCATION OF SITE: (lr) easement ph 4 PROPERTY RECORDED: _____
WATER SUPPLY: ☐ Private ☐ Public ☐ Well ☐ Spring ☐ Other _____
EVALUATION METHOD: ☐ Auger Boring ☐ Pit ☐ Cut
TYPE OF WASTEWATER: ☐ Sewage ☐ Industrial Process ☐ Mixed

PROFILE #	.1940 LAND-SCAPE POSITION/ SLOPE %	HORI-ZON DEPTH (IN.)	SOIL MORPHOLOGY (.1941) .1941 STRUCTURE/ TEXTURE	.1941 CONSISTENCE/ MINERALOGY	OTHER PROFILE FACTORS .1942 SOIL WETNESS/ COLOR	.1943 SOIL DEPTH	.1956 SAPRO CLASS	.1944 RESTR HORIZ	PROFILE CLASS & LTAR
1		0-14	BSCL GR	FR SS SP					PS .3
		14-46	RBCL WSBK	FR SS SP					
2		0-8	SL GR	FR SS SP					PS .3
		8-30	RC MSBK	FR SS SP					
		30-50	CL WSBK	FR SS SP					
3									
4									

DESCRIPTION	INITIAL SYSTEM	REPAIR SYSTEM
Available Space (.1945)		
System Type(s)		
Site LTAR		

OTHER FACTORS (.1946): _____
SITE CLASSIFICATION (.1948): _____

EVALUATED BY: _____
OTHER(S) PRESENT: _____


CENTERLINE
R=355.00
L=613.15
Tan=415.36
Delta=98°57'38"
CENTERLINE
R=150.00
L=101.07
Tan=52.54
Delta=38°36'24"
10' X 70' SITE (TYP.)
10' X 70' SITE (TYP.)
472
6,516 SQ.
74'
192'
K
L
M
G
H
805
800
810
PROPOSED CONCRETE MOUMENT.
TERMENATE LOCATION TO BE
STABLISHED AT THE TIME OF
PLATTING.