IREDELL COUNTY HEATLH DEPARTMENT
ENVIRONMENTAL HEALTH DIVISION
PAGE 2: *SITE PLAN WORKSHEET*

SEE THE "SAMPLE SITE PLAN" BELOW. *INCOMPLETE SITE PLANS WILL BE RETURNED TO YOU FOR COMPLETION AND MAY RESULT IN A DELAY IN THE ISSUANCE OF YOUR SEPTIC SYSTEM PERMIT!!!*

Place an (X) beside each item as you complete the site plan:

- X — **Property Line measurements are clearly identified...**
- X — **All proposed structures are indicated...**
- ***SHOW: proposed house or business footprint, wells, water lines, patios, pools and decks, and any other item that will occupy space on the site***
- X — **Front and side setbacks from property line...**
- X — **Preferred driveway location and configuration, preferred well location...**
- X — **Area you prefer your septic system to be placed...**
- ___ — **North arrow, or other sufficient indicator of direction...**


Circle N/A on the following if appropriate:

- ___ — **Location of septic systems and wells within 100' of your property...** N/A
- ___ — **Location of easements and rights of ways on your property...** N/A
- ___ — **Location of any designated wetlands on the property...** N/A

Signature: Marilyn J. Gabriel
REQUIRED property owner or owner's legal representative signature.

2/13/13
DATE

USE THIS SPACE TO DRAW YOUR SITE PLAN

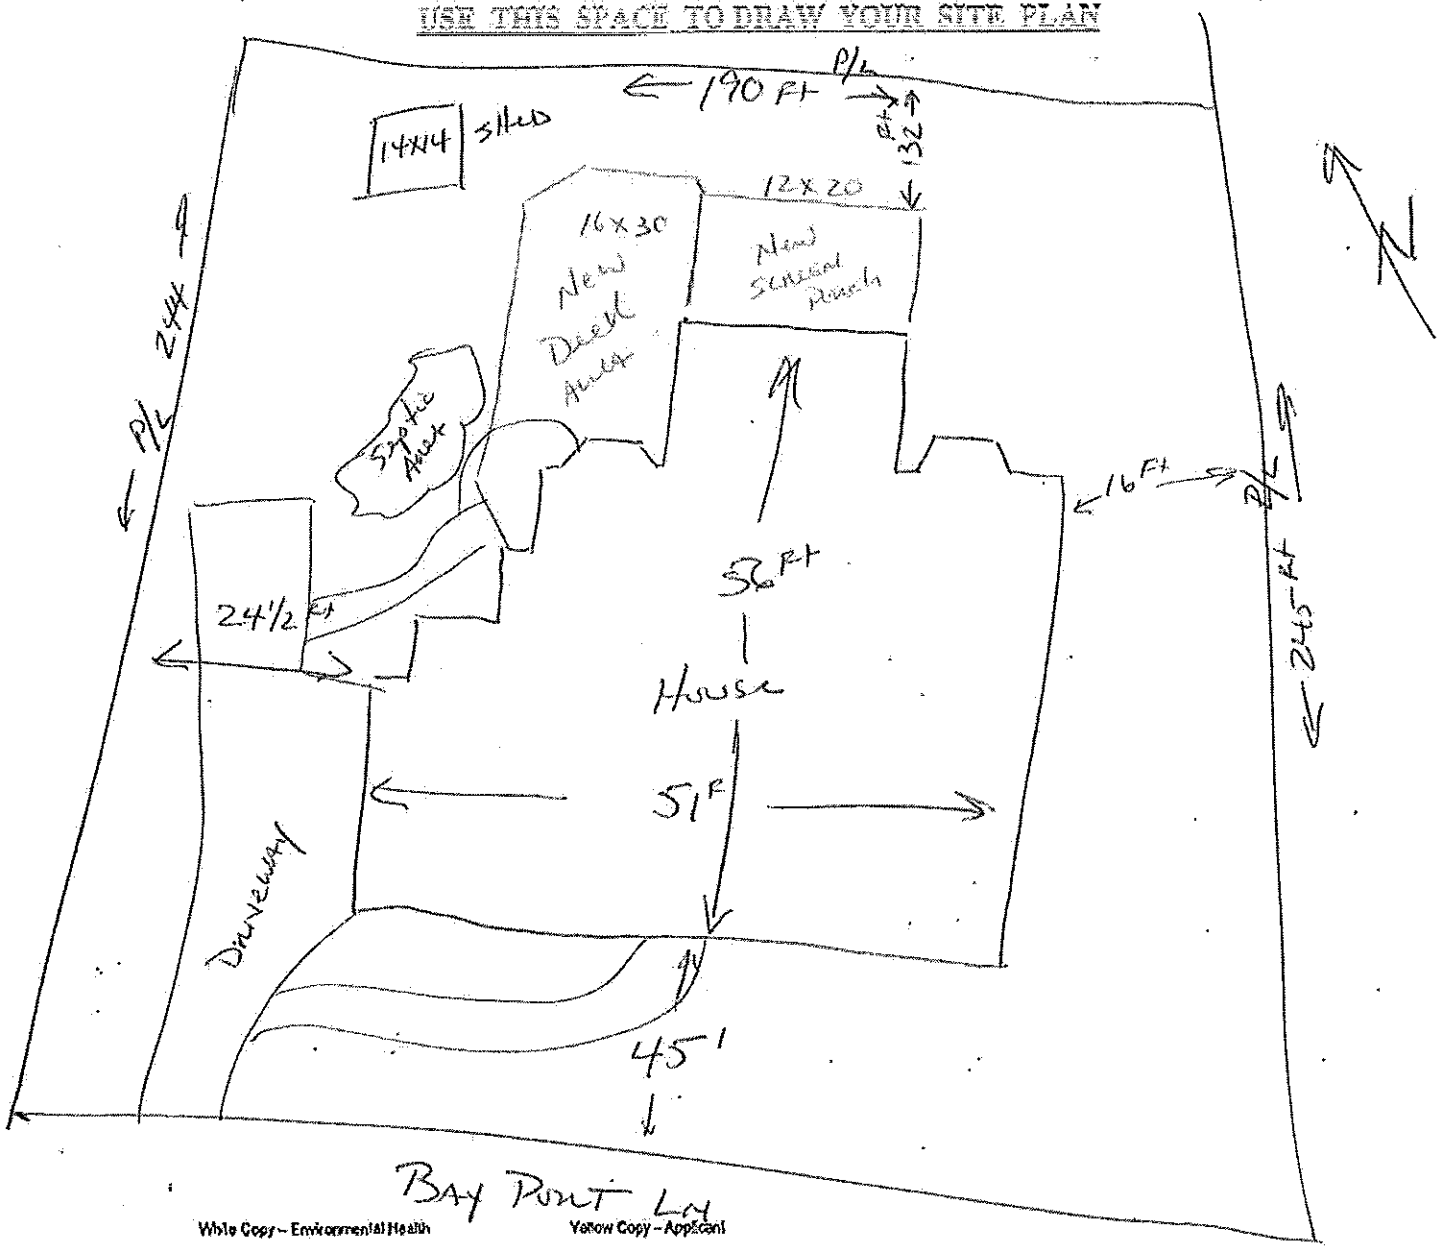

White Copy – Environmental Health Yellow Copy – Applicant