IREDELL COUNTY HEALTH DEPARTMENT
ENVIRONMENTAL HEALTH DIVISION
Application For Improvement Permit

ALL items on this application form must be completed before Health Department can begin work. One application must be completed by the property owner or agent for each (proposed) site.

PERSONAL INFORMATION:

John Nelson	528-9300	8335-D Alexander Blvd.	CH.	NC	28273
Applicant	Phone #	Mailing Address	City	State	Zip Code

Same				
Current Property Owner	Mailing Address	City	State	Zip Code

PROPERTY INFORMATION:

The Haeben	18	A	
(Proposed) Subdivision Name	(Proposed) Lot #	(Proposed) Block/Section #	State Road #

(Proposed) Water Supply: Public, Private Well	**Preliminary Plat Approval Date** (DEVELOPERS ONLY)	Tax Map #

Specific Directions to Property Beasley Sch. to Haeben; 1st left, then 2nd left

TYPE OF FACILITY: (use check (X) or number as appropriate)

House X Mobile Home _____ Commercial _____ No. Bedrooms 4 No. Baths 2.5

No. Persons or Employees (commercial only) _____ Basement _____ Basement with Plumbing _____


Crawl Space X Concrete Slab _____ Garbage Disposal _____ Jaccuzi or spa _____

COVENANT AND SIGNATURE:

I hereby make application to the Iredell County Health Department for a soils/site evaluation of the property described above. This evaluation is to be conducted for the sole purpose of obtaining a septic system Improvement Permit. I hereby authorize Iredell County Health Department representatives to go onto the above property for purposes of conducting this evaluation. I understand that, by state law, any Improvement Permit issued on the above property may be voided if substantial changes are made to the designated sewage system site. The issuance of an Improvement Permit by the Iredell County Health Department does not relieve me from compliance with all other relevant state/local laws or regulations. As owner or authorized agent, I covenant that the contents of this application are true and represent the maximum facilities intended to be placed on this property to my knowledge to date.

I understand that any Improvement Permit issued on the above property is valid for five (5) years from the issuance date and is subject to revocation if the above described site plans or intended use changes.

2-3-95 DATE _____ SIGNATURE OF OWNER/AUTHORIZED AGENT

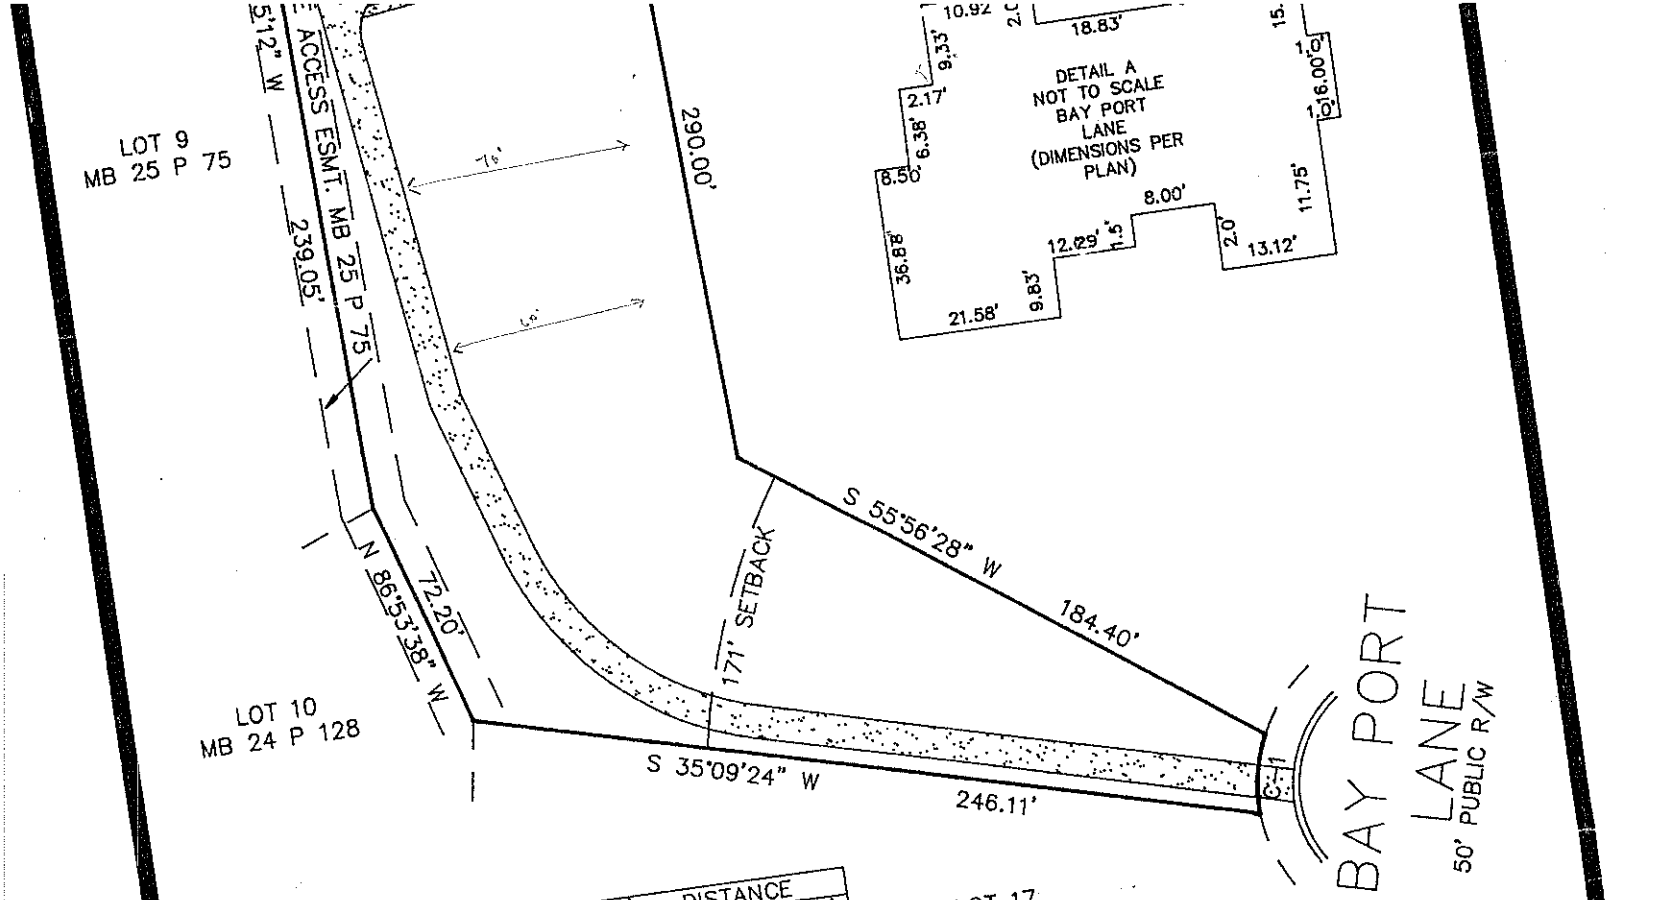

LINE	DIRECTION	DISTANCE
L-1	S 19°06'35" W	10.00'
L-2	S 27°47'17" W	9.62'
L-3	S 49°07'32" W	20.00'

CURVE	RADIUS	LENGTH	CHORD	BEARING	DELTA
C-1	50.00'	25.27'	25.00'	N 58°01'37" W	28°57'18"

NOT FOR RECORDATION, CONVEYANCES OR SALES

Subdivision THE HARBOUR PHASE 1 MAP B County Mecklenburg
Address BAY PORT LANE
Lot 18 Block ____ Plan ____ (Left) x (Right) ____ Elevation ____
Patio ____ Deck x Fireplace ____ Garage (1 Car) ____ (2 Car) 3 ____ Brick Front full Basement ____
Crawl x Slab ____ Fully Fenced Rear Yard ____ Other ____

DWN: MJD CKD: [illegible] DATE: 7/21/95

REVISED: