...ION OF ENVIRONMENTAL HEALTH
...-SITE WASTEWATER SECTION

Sheet ___ of ___
PROPERTY ID #: _____
COUNTY: _____

SOIL/SITE EVALUATION
for ON-SITE WASTEWATER SYSTEM

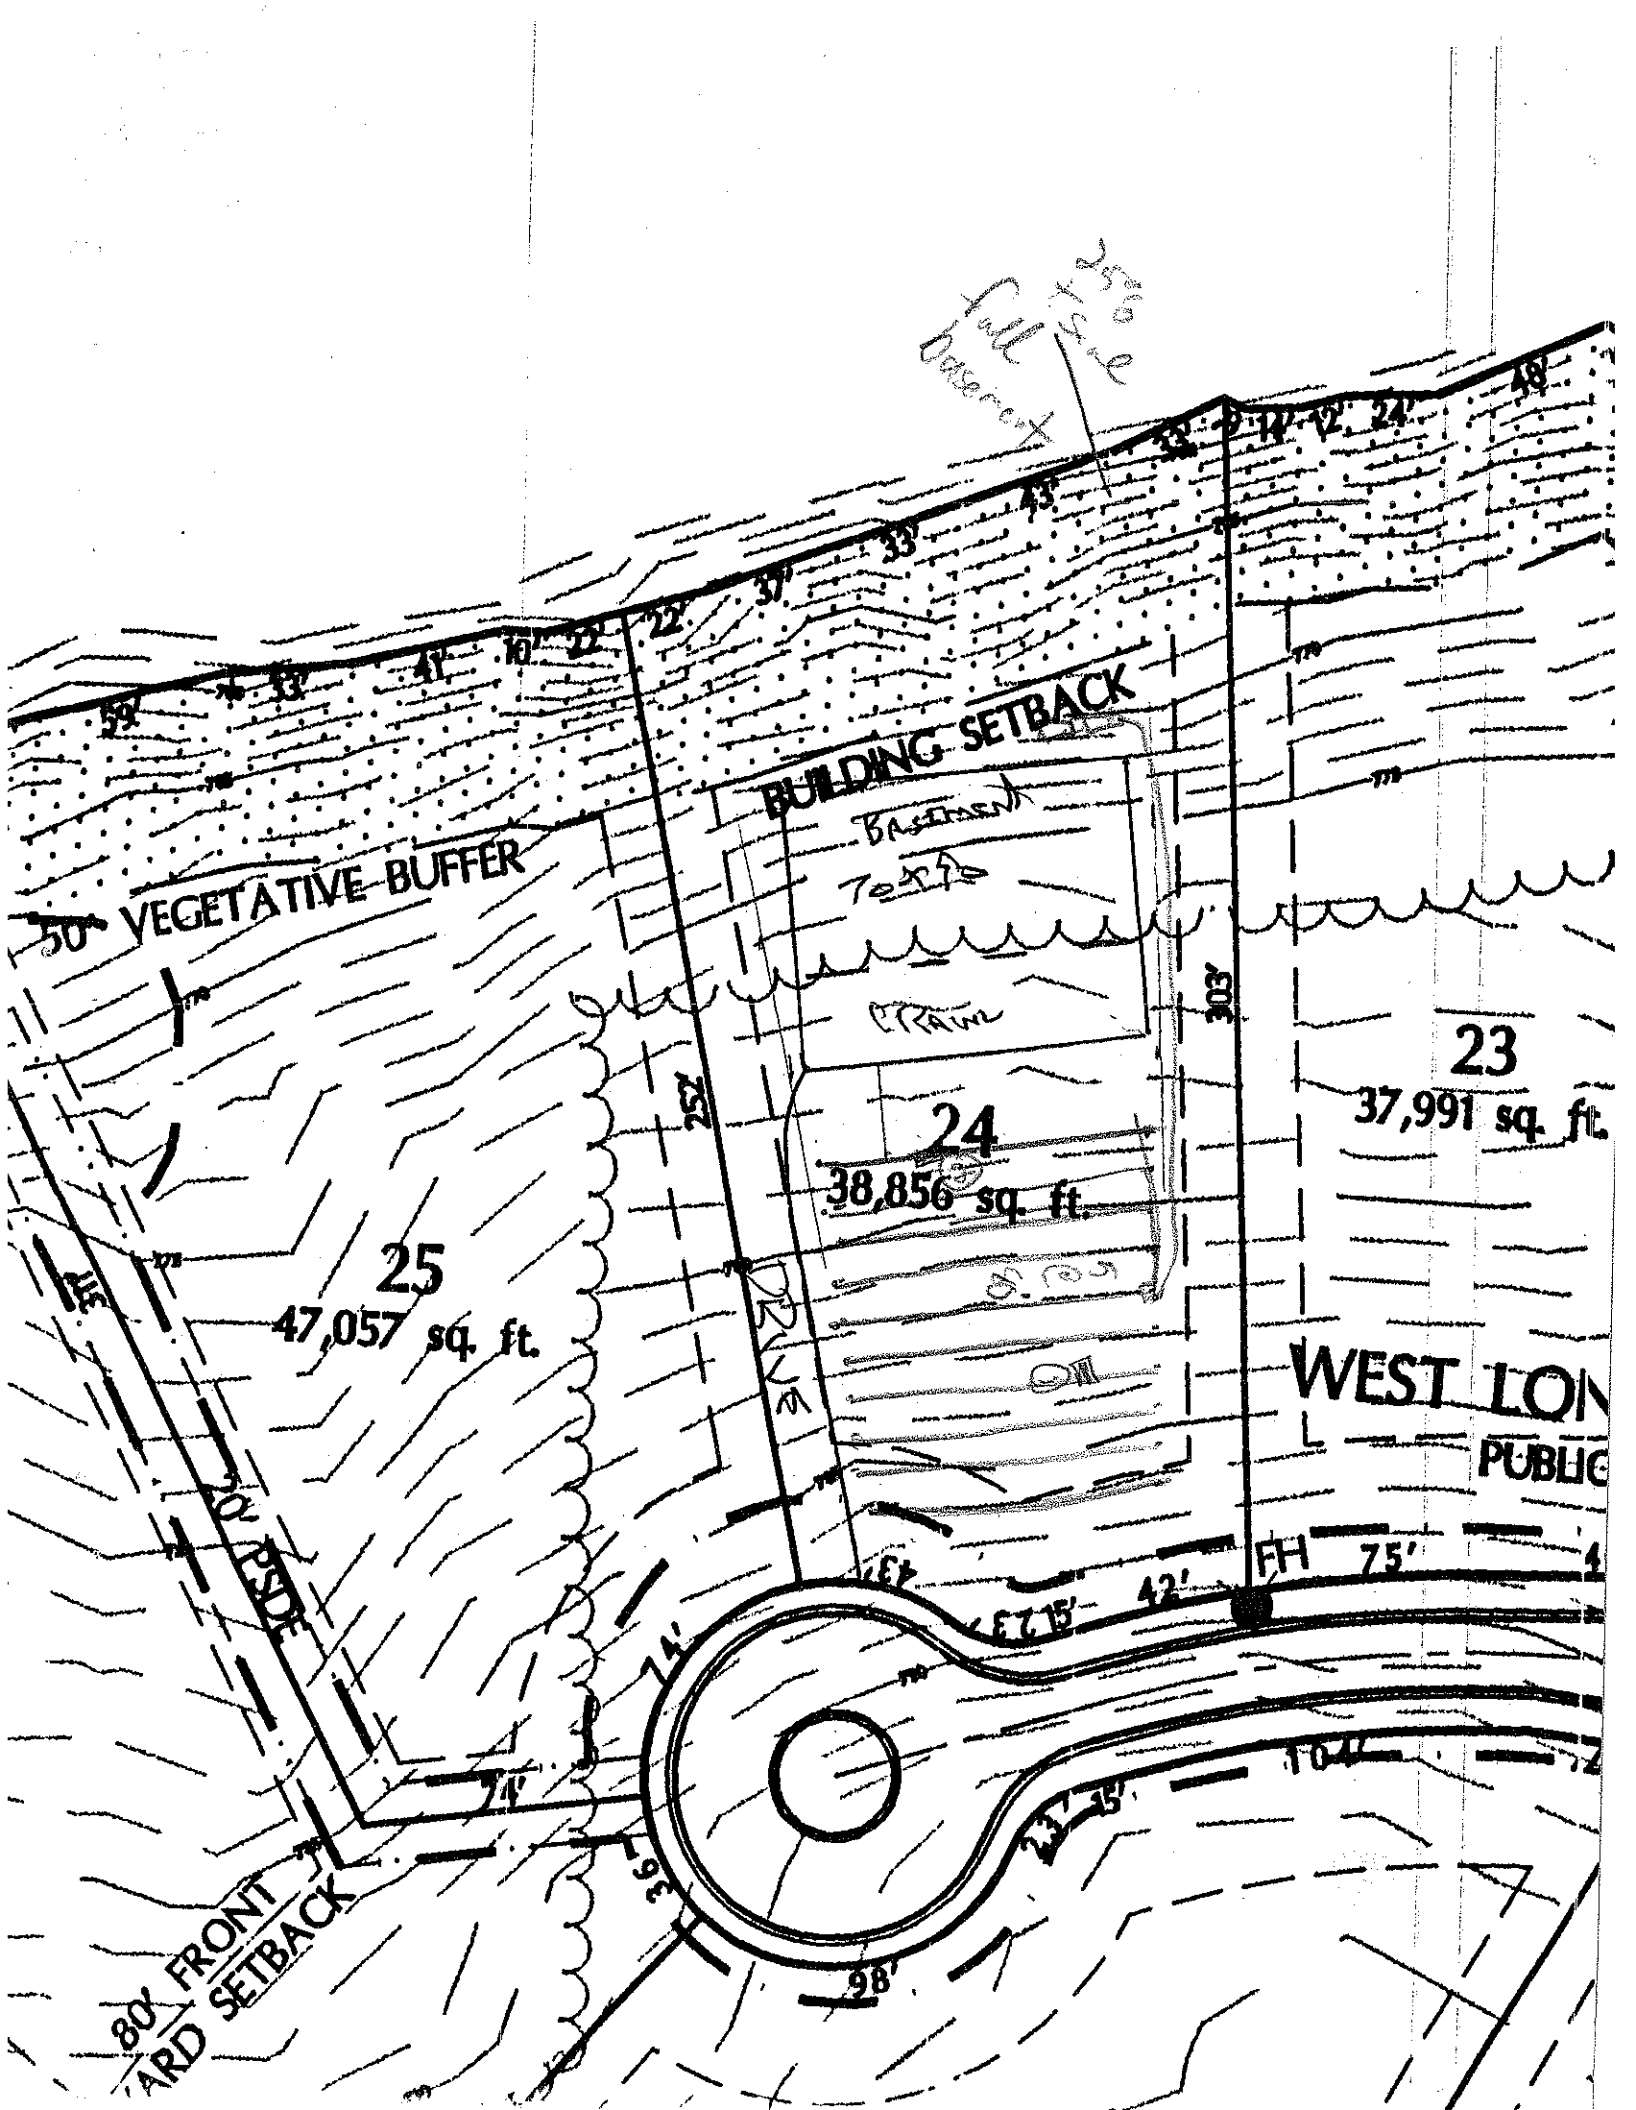
...WNER: _____ APPLICATION DATE _____
...DDRESS: _____
...ROPOSED FACILITY: _____ PROPOSED DESIGN FLOW (.1949): _____ DATE EVALUATED: _____
...OCATION OF SITE: lot 24 ph 12 Pt. T _____ PROPERTY SIZE: _____
...ATER SUPPLY: ☐ Private ☐ Public ☐ Well ☐ Spring ☐ Other _____ PROPERTY RECORDED: _____
...VALUATION METHOD: ☐ Auger Boring ☐ Pit ☐ Cut
...YPE OF WASTEWATER: ☐ Sewage ☐ Industrial Process ☐ Mixed

PROFILE #	.1940 LAND-SCAPE POSITION/ SLOPE %	HORI-ZON DEPTH (IN.)	SOIL MORPHOLOGY (.1941) .1941 STRUCTURE/ TEXTURE	SOIL MORPHOLOGY (.1941) .1941 CONSISTENCE/ MINERALOGY	OTHER PROFILE FACTORS .1942 SOIL WETNESS/ COLOR	.1943 SOIL DEPTH	.1956 SAPRO CLASS	.1944 RESTR HORIZ	PROFILE CLASS & LTAR
1		0-12	Plow Layer SiL/L mix fr. SSsP						I S 13
		12-50	Br. SiL	fr. SP/SSsP					
2		0-9	BSL LL	Fr. SSsP					I S 13
		9-46	Rdc/Mxd	wvr fr. SSsP-cont-SP					
3									

DESCRIPTION	INITIAL SYSTEM	REPAIR SYSTEM
...ailable Space (.1945)		
...stem Type(s)		
...LTAR		

OTHER FACTORS (.1946): _____
SITE CLASSIFICATION (.1948): _____
EVALUATED BY: _____
OTHER(S) PRESENT: _____

...MENTS: _____


Full Basement
Walk Out
BUILDING SETBACK
50' VEGETATIVE BUFFER
Basement
Patio
Drain
25
47,057 sq. ft.
24
38,856 sq. ft.
23
37,991 sq. ft.
WEST LON
PUBLIC
30' SIDE
80' FRONT YARD SETBACK
FH
75'
42'
98'
104'
74'
25'
30'
43'
33'
22'
37'
41'
10'
14'
12'
24'
48'