...-SITE WASTEWATER SECTION

PROPERTY ID #: _____
COUNTY: _____

SOIL/SITE EVALUATION
for ON-SITE WASTEWATER SYSTEM

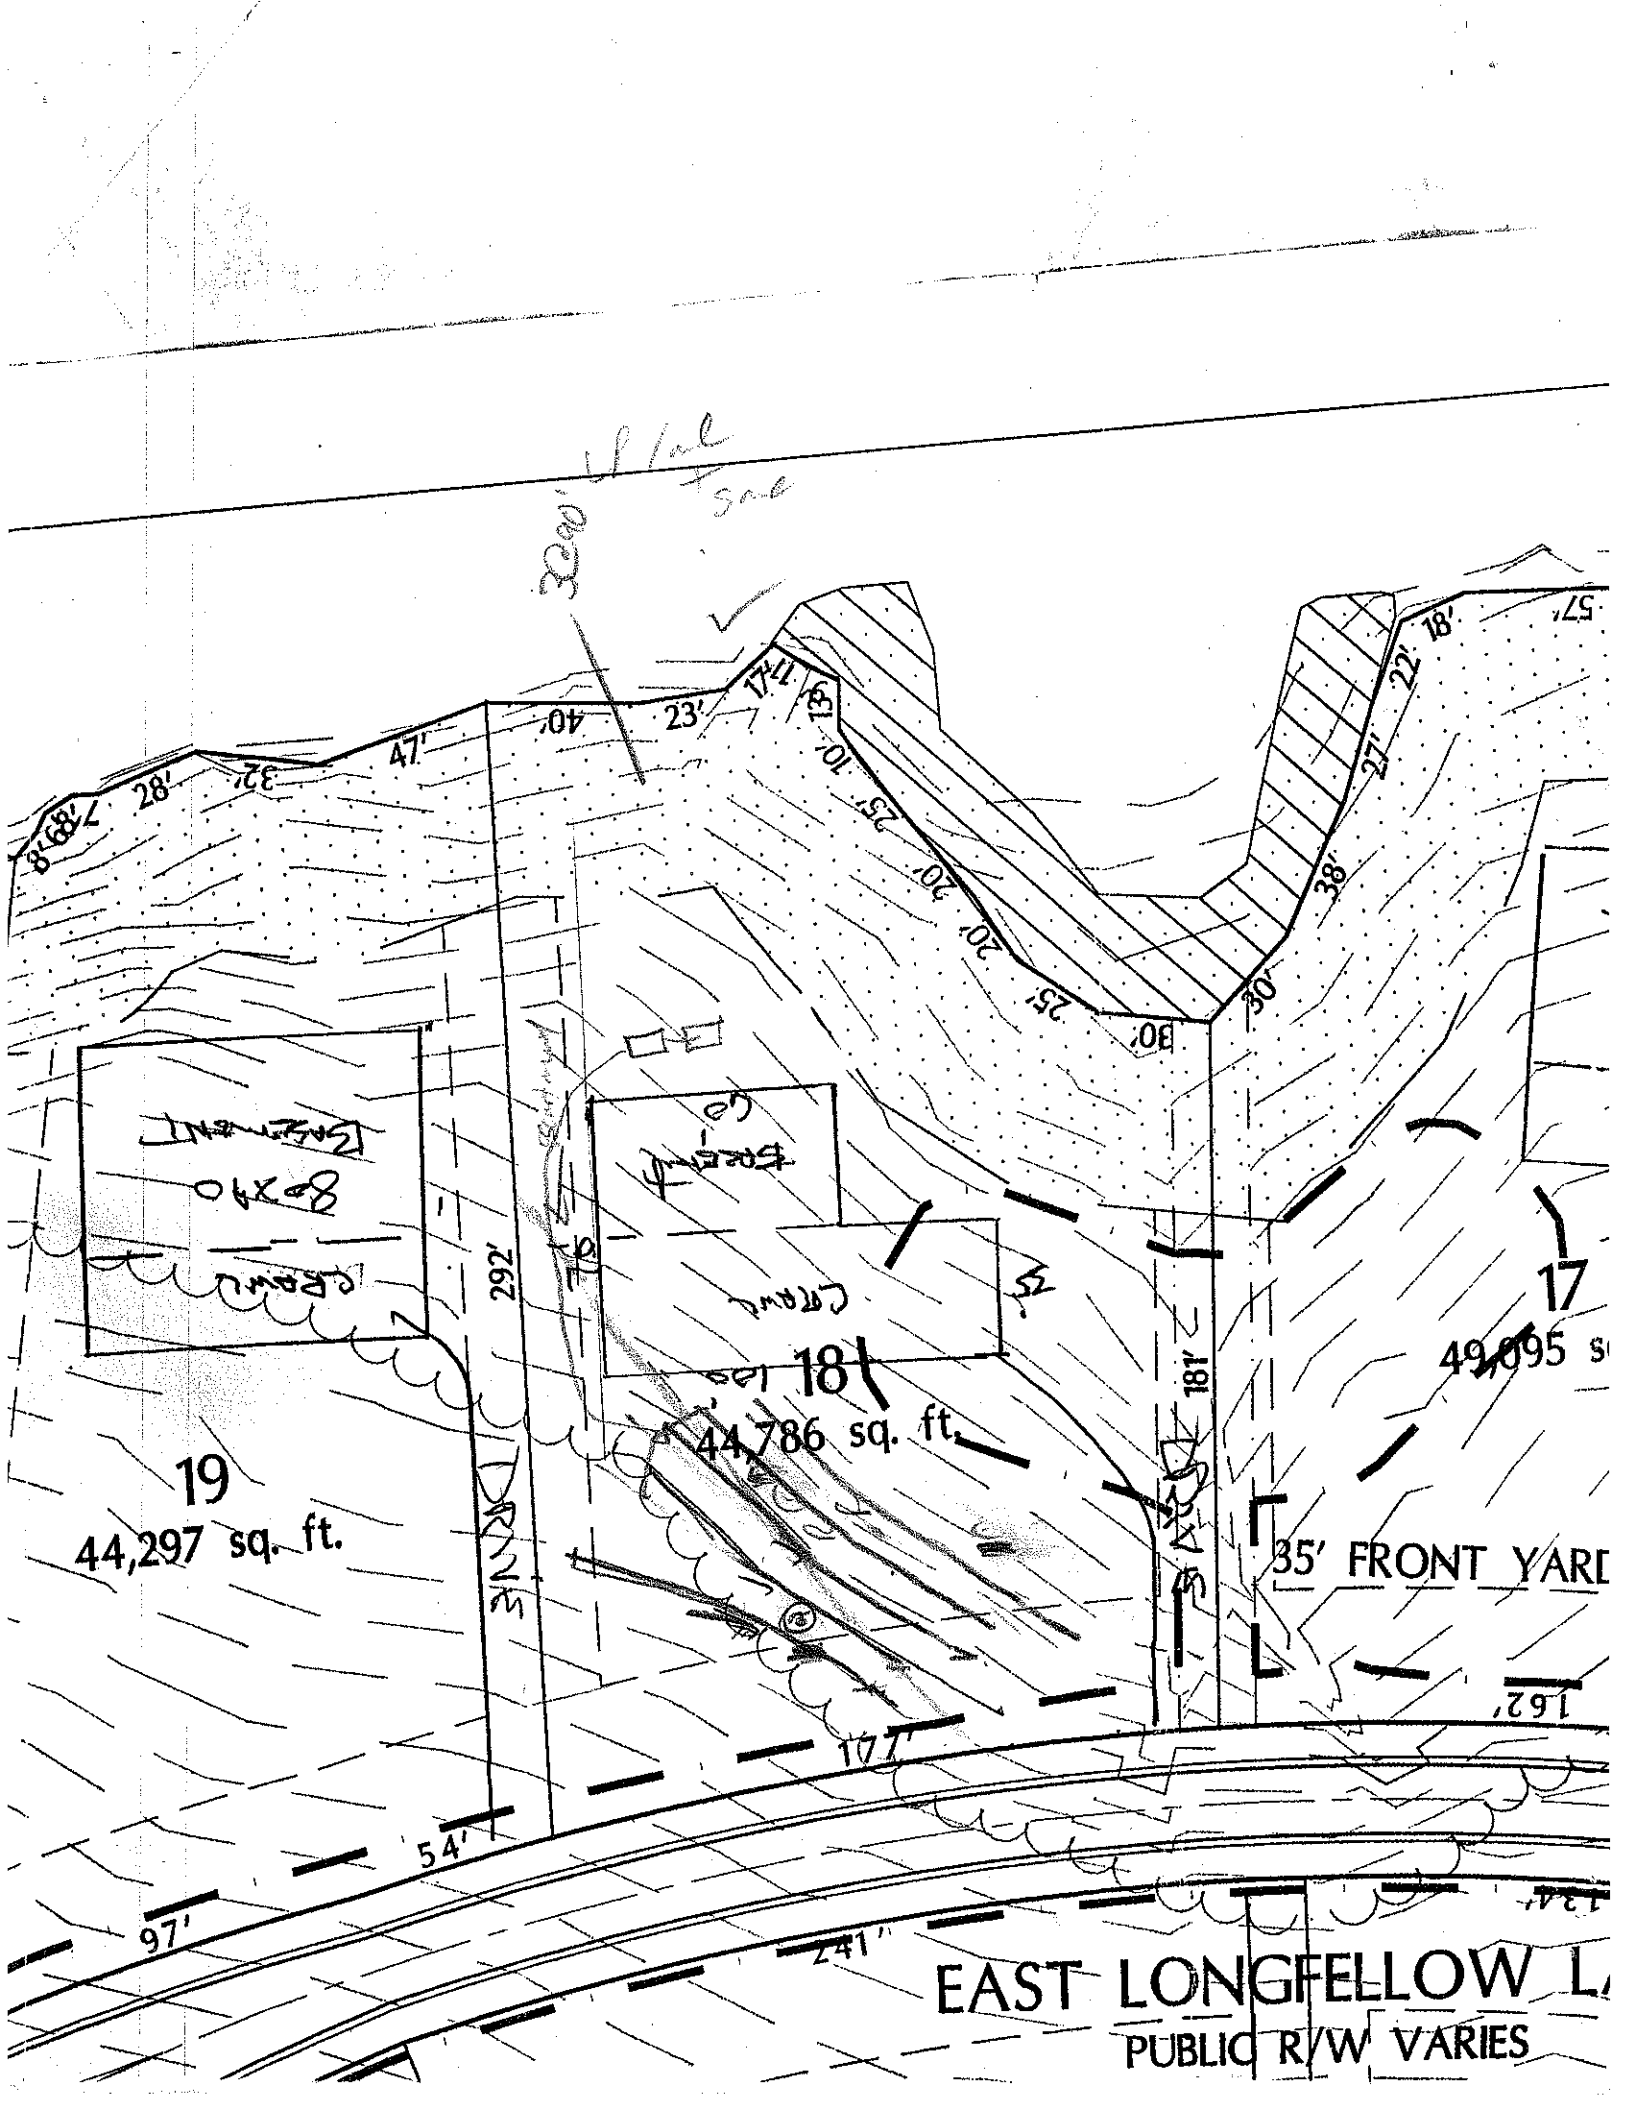
WNER: _____ APPLICATION DATE _____
DDRESS: _____
ROPOSED FACILITY: _____ PROPOSED DESIGN FLOW (.1949): _____ DATE EVALUATED: _____
OCATION OF SITE: lot 18 on 12 acre PROPERTY SIZE: _____
ATER SUPPLY: ☐ Private ☐ Public ☐ Well ☐ Spring ☐ Other _____ PROPERTY RECORDED: _____
/ALUATION METHOD: ☐ Auger Boring ☐ Pit ☐ Cut
/PE OF WASTEWATER: ☐ Sewage ☐ Industrial Process ☐ Mixed

PROFILE #	.1948 LANDSCAPE POSITION/ SLOPE %	HORIZON DEPTH (IN.)	SOIL MORPHOLOGY (.1941) .1941 STRUCTURE/ TEXTURE	SOIL MORPHOLOGY (.1941) .1941 CONSISTENCE/ MINERALOGY	OTHER PROFILE FACTORS .1942 SOIL WETNESS/ COLOR	.1943 SOIL DEPTH	.1956 SAPRO CLASS	.1944 RESTR HORIZ	PROFILE CLASS & LTAR
1		0-14	RC MFSBK	fr; SSSP	few SAP				RS 1.3
		14-28	YR 5/6 MFSBK	fr; SSSP					
		28-53	PRSL SAP M	fr; SSSP					
2		0-18	RC SBK	fr; SP					RS 1.2
		18-53	RCL MSBK	fr; SSSP	common clay SAP				
3		0-5	RC compact MSBK	fr/fi; SSSP					RS 1.3
		5-30	RCL MFSBK	fr; SSSP					
		30-55	YR 5/6 MCL WKSBK	fr; SSSP	common SAP				
4									

DESCRIPTION	INITIAL SYSTEM	REPAIR SYSTEM
Available Space (.1945)		
System Type(s)		
Site LTAR		

OTHER FACTORS (.1946): _____
SITE CLASSIFICATION (.1948): _____
EVALUATED BY: _____
OTHER(S) PRESENT: _____

COMMENTS: _____


19
44,297 sq. ft.
18
44,786 sq. ft.
17
49,095 sq. ft.
35' FRONT YARD
EAST LONGFELLOW
PUBLIC R/W VARIES
292'
181'
177'
54'
97'
241'
162'
47'
40'
23'
28'
32'
38'
27'
22'
18'
30'
25'
20'