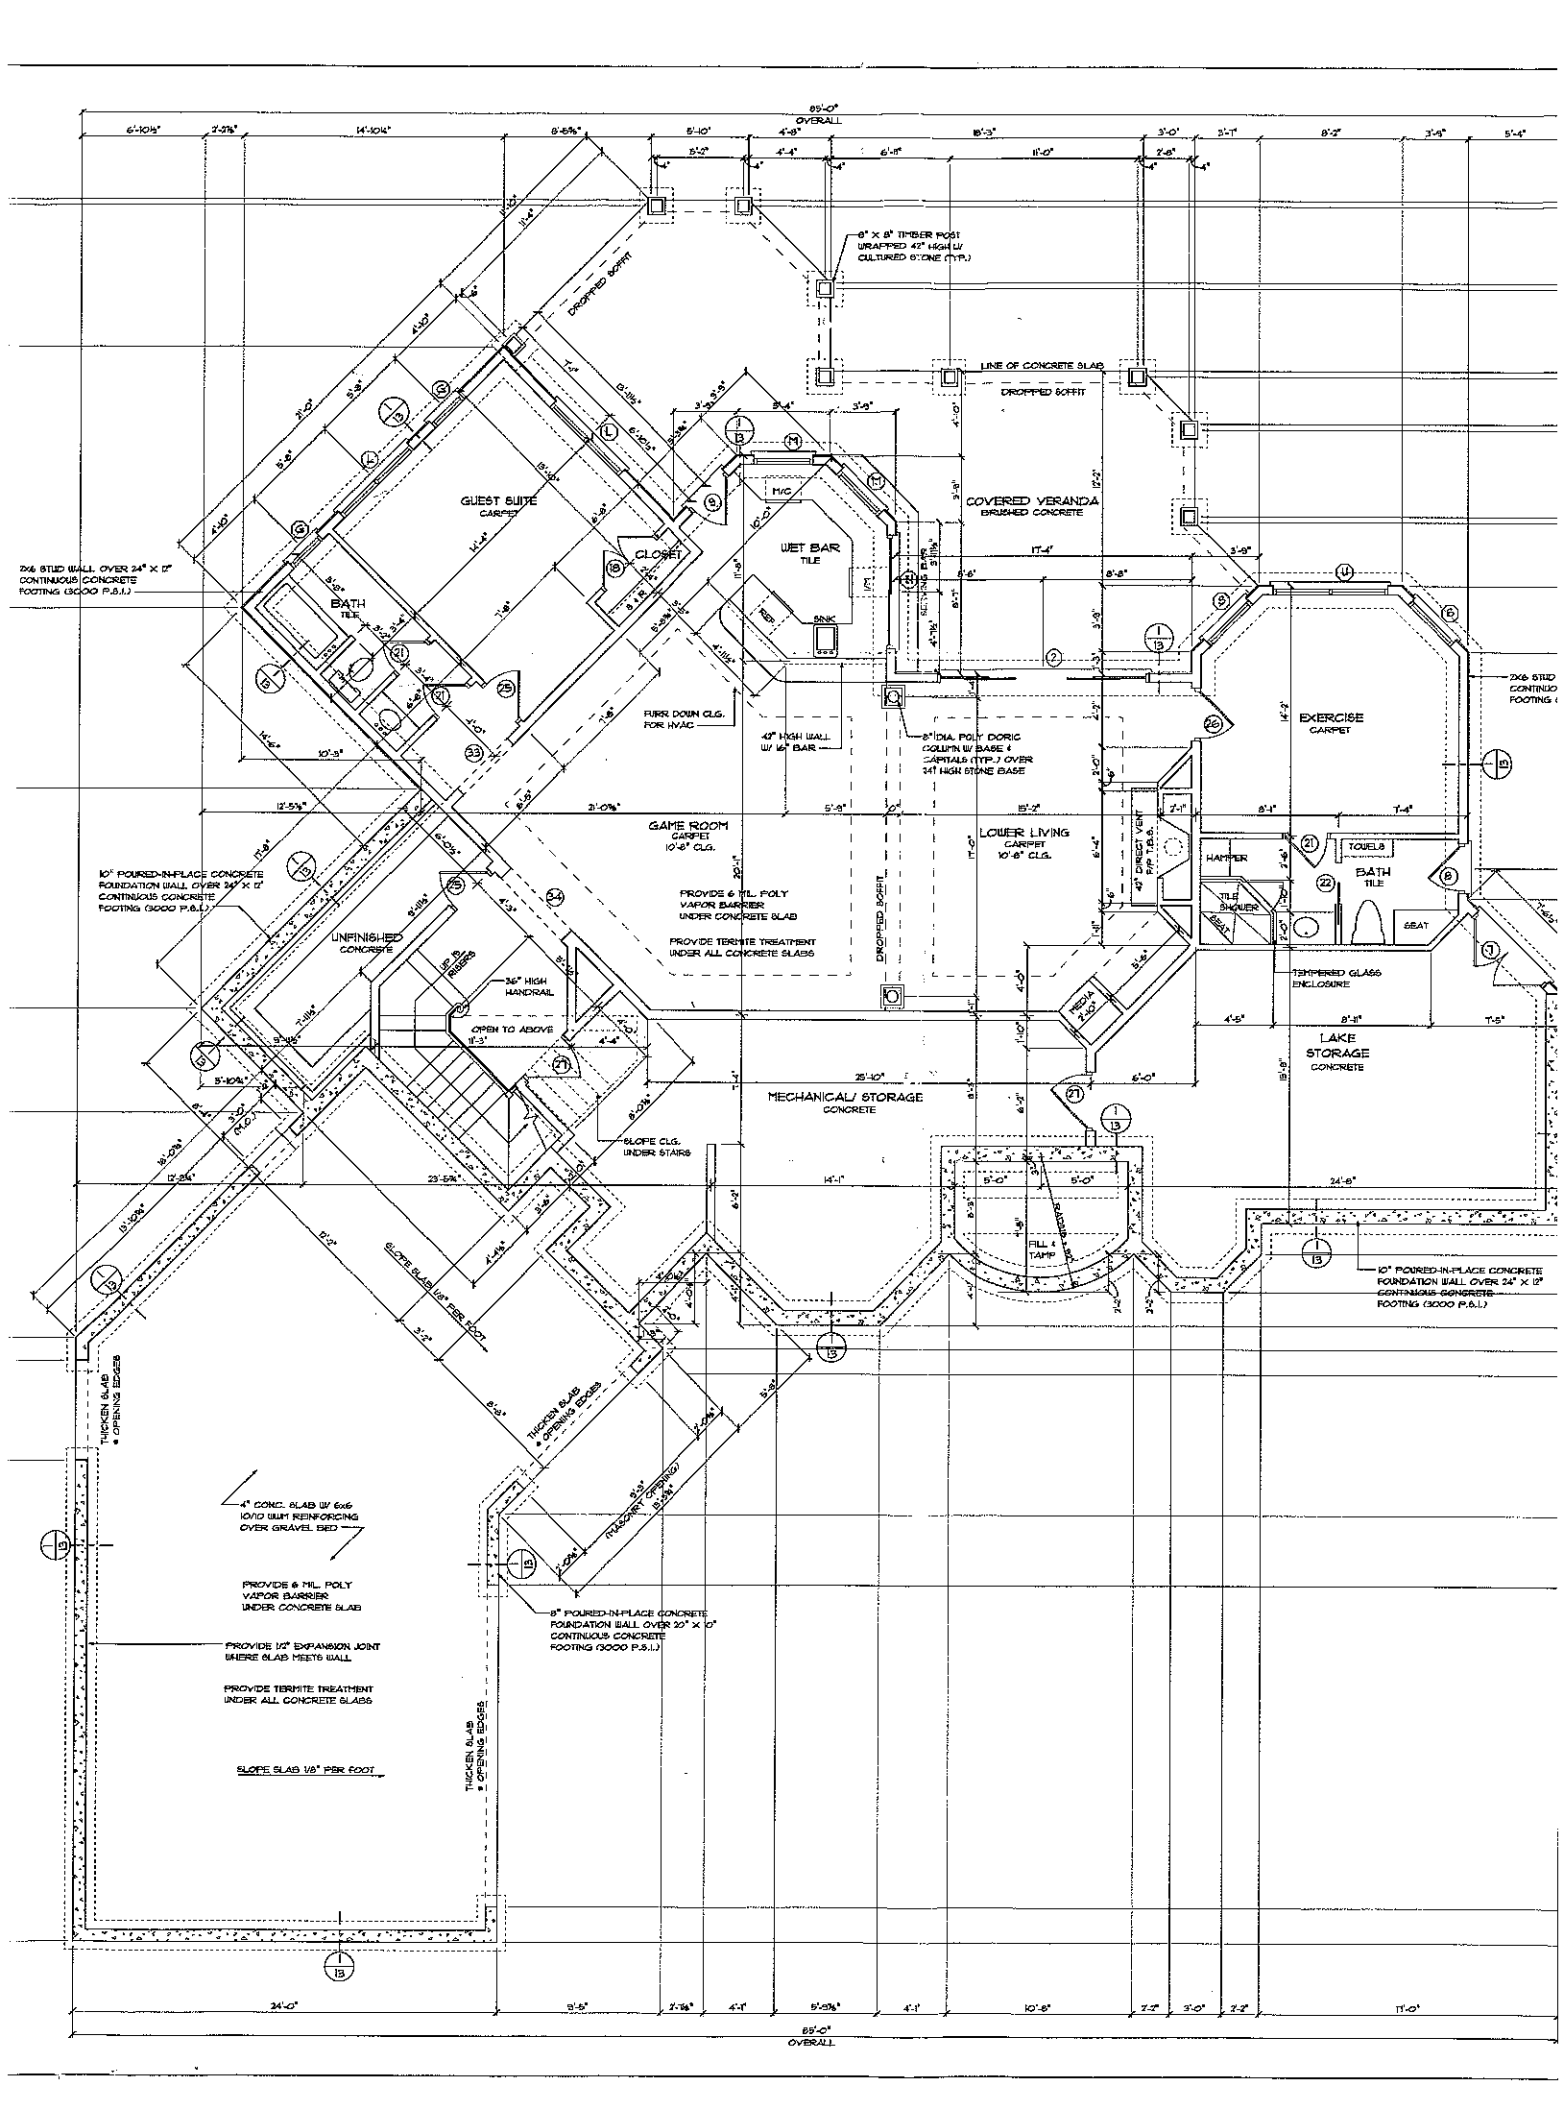
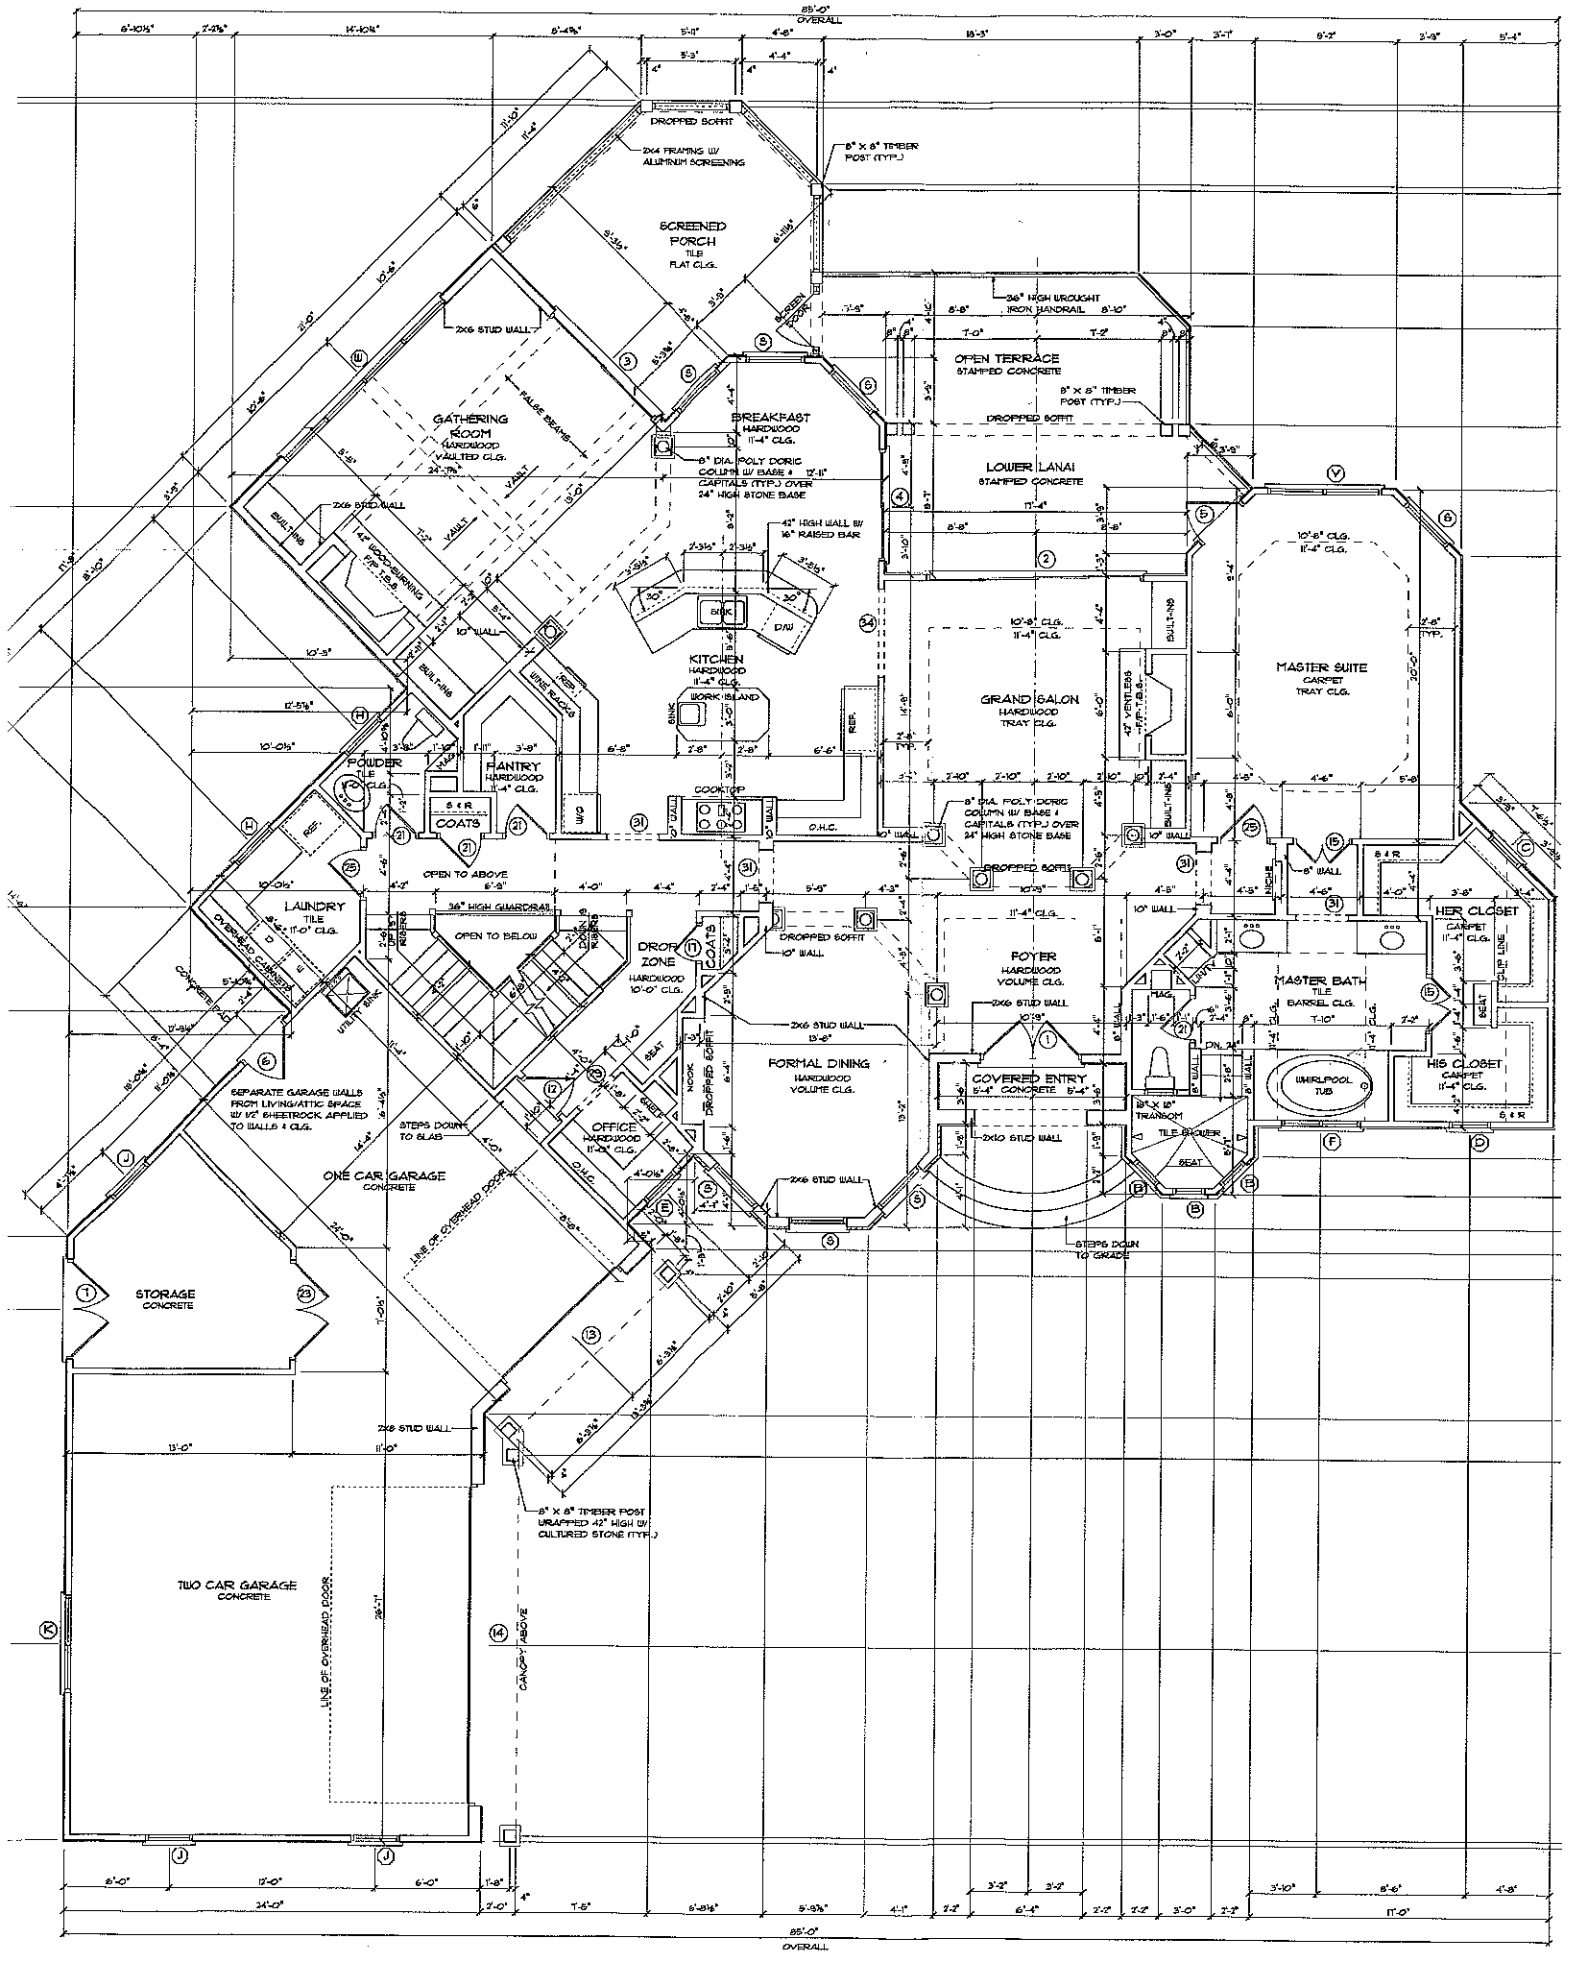
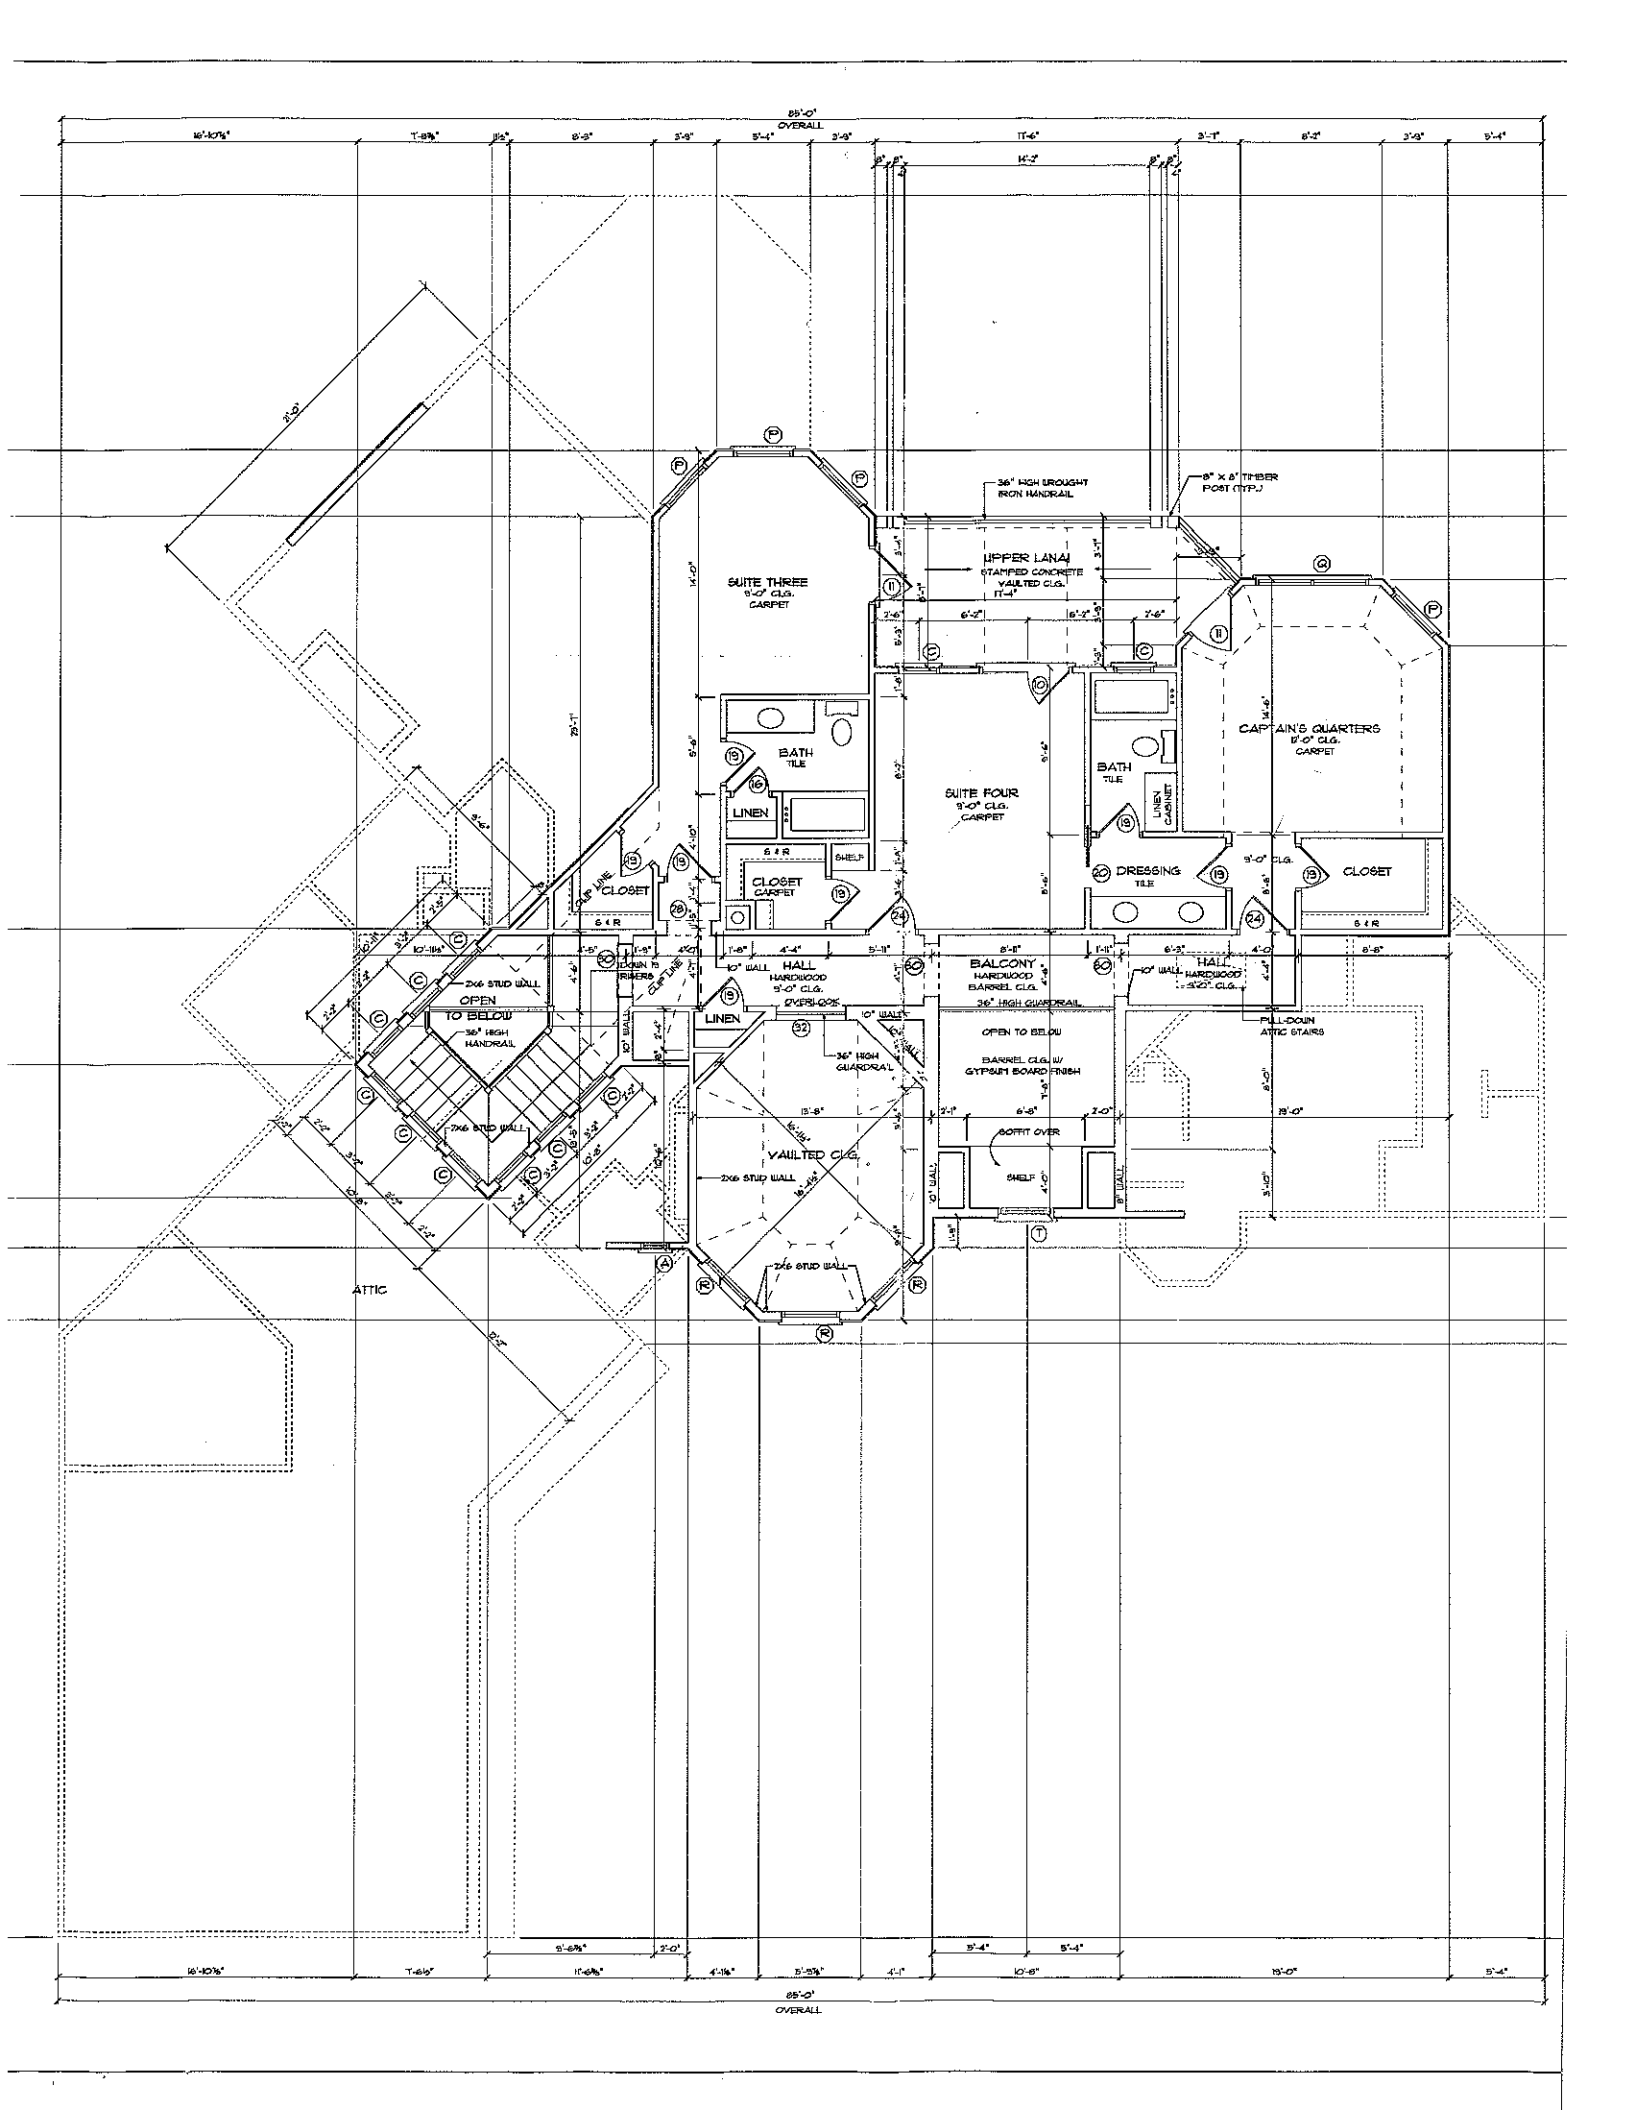

89'-0" OVERALL
8" X 8" TIMBER POST UNWRAPPED 42" HIGH W/ CULTURED STONE (TYP.)
LINE OF CONCRETE SLAB
DROPPED SOFFIT
GUEST SUITE
CARPET
CLOSET
BATH
TILE
H/C
WET BAR
TILE
SINK
COVERED VERANDA
BRUSHED CONCRETE
2X6 STUD WALL OVER 24" X 12" CONTINUOUS CONCRETE FOOTING (3000 P.S.I.)
FURR DOWN CLG. FOR HVAC
42" HIGH WALL W/ 16" BAR
8" IDIAL POLY DORIC COLUMN W/ BASE & CAPITALS (TYP.) OVER 24" HIGH STONE BASE
EXERCISE
CARPET
GAME ROOM
CARPET
10'-6" CLG.
LOWER LIVING
CARPET
10'-6" CLG.
42" DIRECT VENT F/P 18,000 BTU
HAMPER
TOWELS
BATH
TILE
TILE SHOWER
SEAT
TEMPERED GLASS ENCLOSURE
10" POURED-IN-PLACE CONCRETE FOUNDATION WALL OVER 24" X 12" CONTINUOUS CONCRETE FOOTING (3000 P.S.I.)
PROVIDE 6 MIL. POLY VAPOR BARRIER UNDER CONCRETE SLAB
PROVIDE TERMITE TREATMENT UNDER ALL CONCRETE SLABS
UNFINISHED
CONCRETE
36" HIGH HANDRAIL
OPEN TO ABOVE
SLOPE CLG. UNDER STAIRS
MECHANICAL/ STORAGE
CONCRETE
LAKE STORAGE
CONCRETE
MEDIA 2'-10"
SLOPE SLAB 1/8" PER FOOT
THICKEN SLAB @ OPENING EDGES
4" CONC. SLAB W/ 6x6 10/10 WWM REINFORCING OVER GRAVEL BED
PROVIDE 1/2" EXPANSION JOINT WHERE SLAB MEETS WALL
8" POURED-IN-PLACE CONCRETE FOUNDATION WALL OVER 20" X 10" CONTINUOUS CONCRETE FOOTING (3000 P.S.I.)
MASONRY OPENING
FILL & TAMP
89'-0" OVERALL


85'-0" OVERALL
DROPPED SOFFIT
2x4 FRAMING W/ ALUMINUM SCREENING
8" X 8" TIMBER POST (TYP.)
SCREENED PORCH
TILE
FLAT CLG.
2x6 STUD WALL
GATHERING ROOM
HARDWOOD
VAULTED CLG.
FALSE BEAMS
VAULT
2x6 STUD WALL
BUILT-INS
14" WOOD BURNING F.P.
10" WALL
BUILT-INS
36" HIGH WROUGHT IRON HANDRAIL
OPEN TERRACE
STAMPED CONCRETE
BREAKFAST
HARDWOOD
11'-4" CLG.
8" DIA. POLY DORIC COLUMN W/ BASE & 12"-11" CAPITALS (TYP.) OVER 24" HIGH STONE BASE
42" HIGH WALL W/ 16" RAISED BAR
SINK
D/W
KITCHEN
HARDWOOD
11'-4" CLG.
WORK ISLAND
SINK
LINEN LINE RACKS
RISER
LOWER LANAI
STAMPED CONCRETE
DROPPED SOFFIT
GRAND SALON
HARDWOOD
TRAY CLG.
10'-8" CLG.
11'-4" CLG.
BUILT-INS
42" VENT. ESS
MASTER SUITE
CARPET
TRAY CLG.
POWDER
TILE
CLG.
PANTRY
HARDWOOD
11'-4" CLG.
LIN.
LINEN
COATS
COOKTOP
O.H.C.
8" DIA. POLY DORIC COLUMN W/ BASE & CAPITALS (TYP.) OVER 24" HIGH STONE BASE
DROPPED SOFFIT
10" WALL
OPEN TO ABOVE
LAUNDRY
TILE
11'-0" CLG.
36" HIGH GUARDRAIL
OPEN TO BELOW
OVERHEAD CABINETS
CONCRETE PAD
UTILITY SINK
DROP ZONE
HARDWOOD
10'-0" CLG.
COATS
DROPPED SOFFIT
10" WALL
FOYER
HARDWOOD
VOLUME CLG.
2x6 STUD WALL
10'-9"
HER CLOSET
CARPET
11'-4" CLG.
SHELF & LINE
MASTER BATH
TILE
BARREL CLG.
T-10"
LINEN
SEAT
HIS CLOSET
CARPET
11'-4" CLG.
WHIRLPOOL TUB
24" X 18" TRANSOM
TILE SHOWER
SEAT
2x6 STUD WALL
13'-6"
FORMAL DINING
HARDWOOD
VOLUME CLG.
COVERED ENTRY
5'-4" CONCRETE
2x10 STUD WALL
NOOK
DROPPED SOFFIT
SEAT
OFFICE
HARDWOOD
11'-0" CLG.
O.H.C.
2x6 STUD WALL
STEPS DOWN TO SLAB
STEPS DOWN TO GRADE
SEPARATE GARAGE WALLS FROM LIVING/ATTIC SPACE W/ 1/2" SHEETROCK APPLIED TO WALLS & CLG.
ONE CAR GARAGE
CONCRETE
LINE OF OVERHEAD DOOR
STORAGE
CONCRETE
2x6 STUD WALL
8" X 8" TIMBER POST NOTCHED 42" HIGH W/ CULTURED STONE (TYP.)
TWO CAR GARAGE
CONCRETE
LINE OF OVERHEAD DOOR
CANOPY ABOVE
85'-0" OVERALL


85'-0" OVERALL
SUITE THREE
9'-0" CLG.
CARPET
BATH
TILE
LINEN
CLOSET
CARPET
SHELF
LINEN CLOSET
UPPER LANAI
STAMPED CONCRETE
VAULTED CLG.
11'-4"
36" HIGH WROUGHT IRON HANDRAIL
8" X 8" TIMBER POST (TYP.)
SUITE FOUR
9'-0" CLG.
CARPET
BATH
TILE
LINEN CABINET
CAPTAIN'S QUARTERS
9'-0" CLG.
CARPET
DRESSING
TILE
CLOSET
HALL
HARDWOOD
9'-0" CLG.
OVERLOOK
10" WALL
BALCONY
HARDWOOD
BARREL CLG.
36" HIGH GUARDRAIL
OPEN TO BELOW
BARREL CLG. W/ GYPSUM BOARD FINISH
HALL
HARDWOOD
9'-0" CLG.
FULL-DOWN ATTIC STAIRS
OPEN TO BELOW
36" HIGH HANDRAIL
2X6 STUD WALL
2X6 STUD WALL
36" HIGH GUARDRAIL
VAULTED CLG.
2X6 STUD WALL
SOFFIT OVER
SHELF
ATTIC
85'-0" OVERALL