VISION OF ENVIRONMENTAL HEALTH
I-SITE WASTEWATER SECTION

Sheet ___ of ___
PROPERTY ID #: _____
COUNTY: _____

SOIL/SITE EVALUATION
for ON-SITE WASTEWATER SYSTEM

WNER: _____ APPLICATION DATE _____
DDRESS: _____
ROPOSED FACILITY: _____ PROPOSED DESIGN FLOW (.1949): _____ DATE EVALUATED: _____
OCATION OF SITE: _____ PROPERTY SIZE: _____
ATER SUPPLY: ☐ Private ☐ Public ☐ Well ☐ Spring ☐ Other _____ PROPERTY RECORDED: _____
/ALUATION METHOD: ☐ Auger Boring ☐ Pit ☐ Cut
/PE OF WASTEWATER: ☐ Sewage ☐ Industrial Process ☐ Mixed

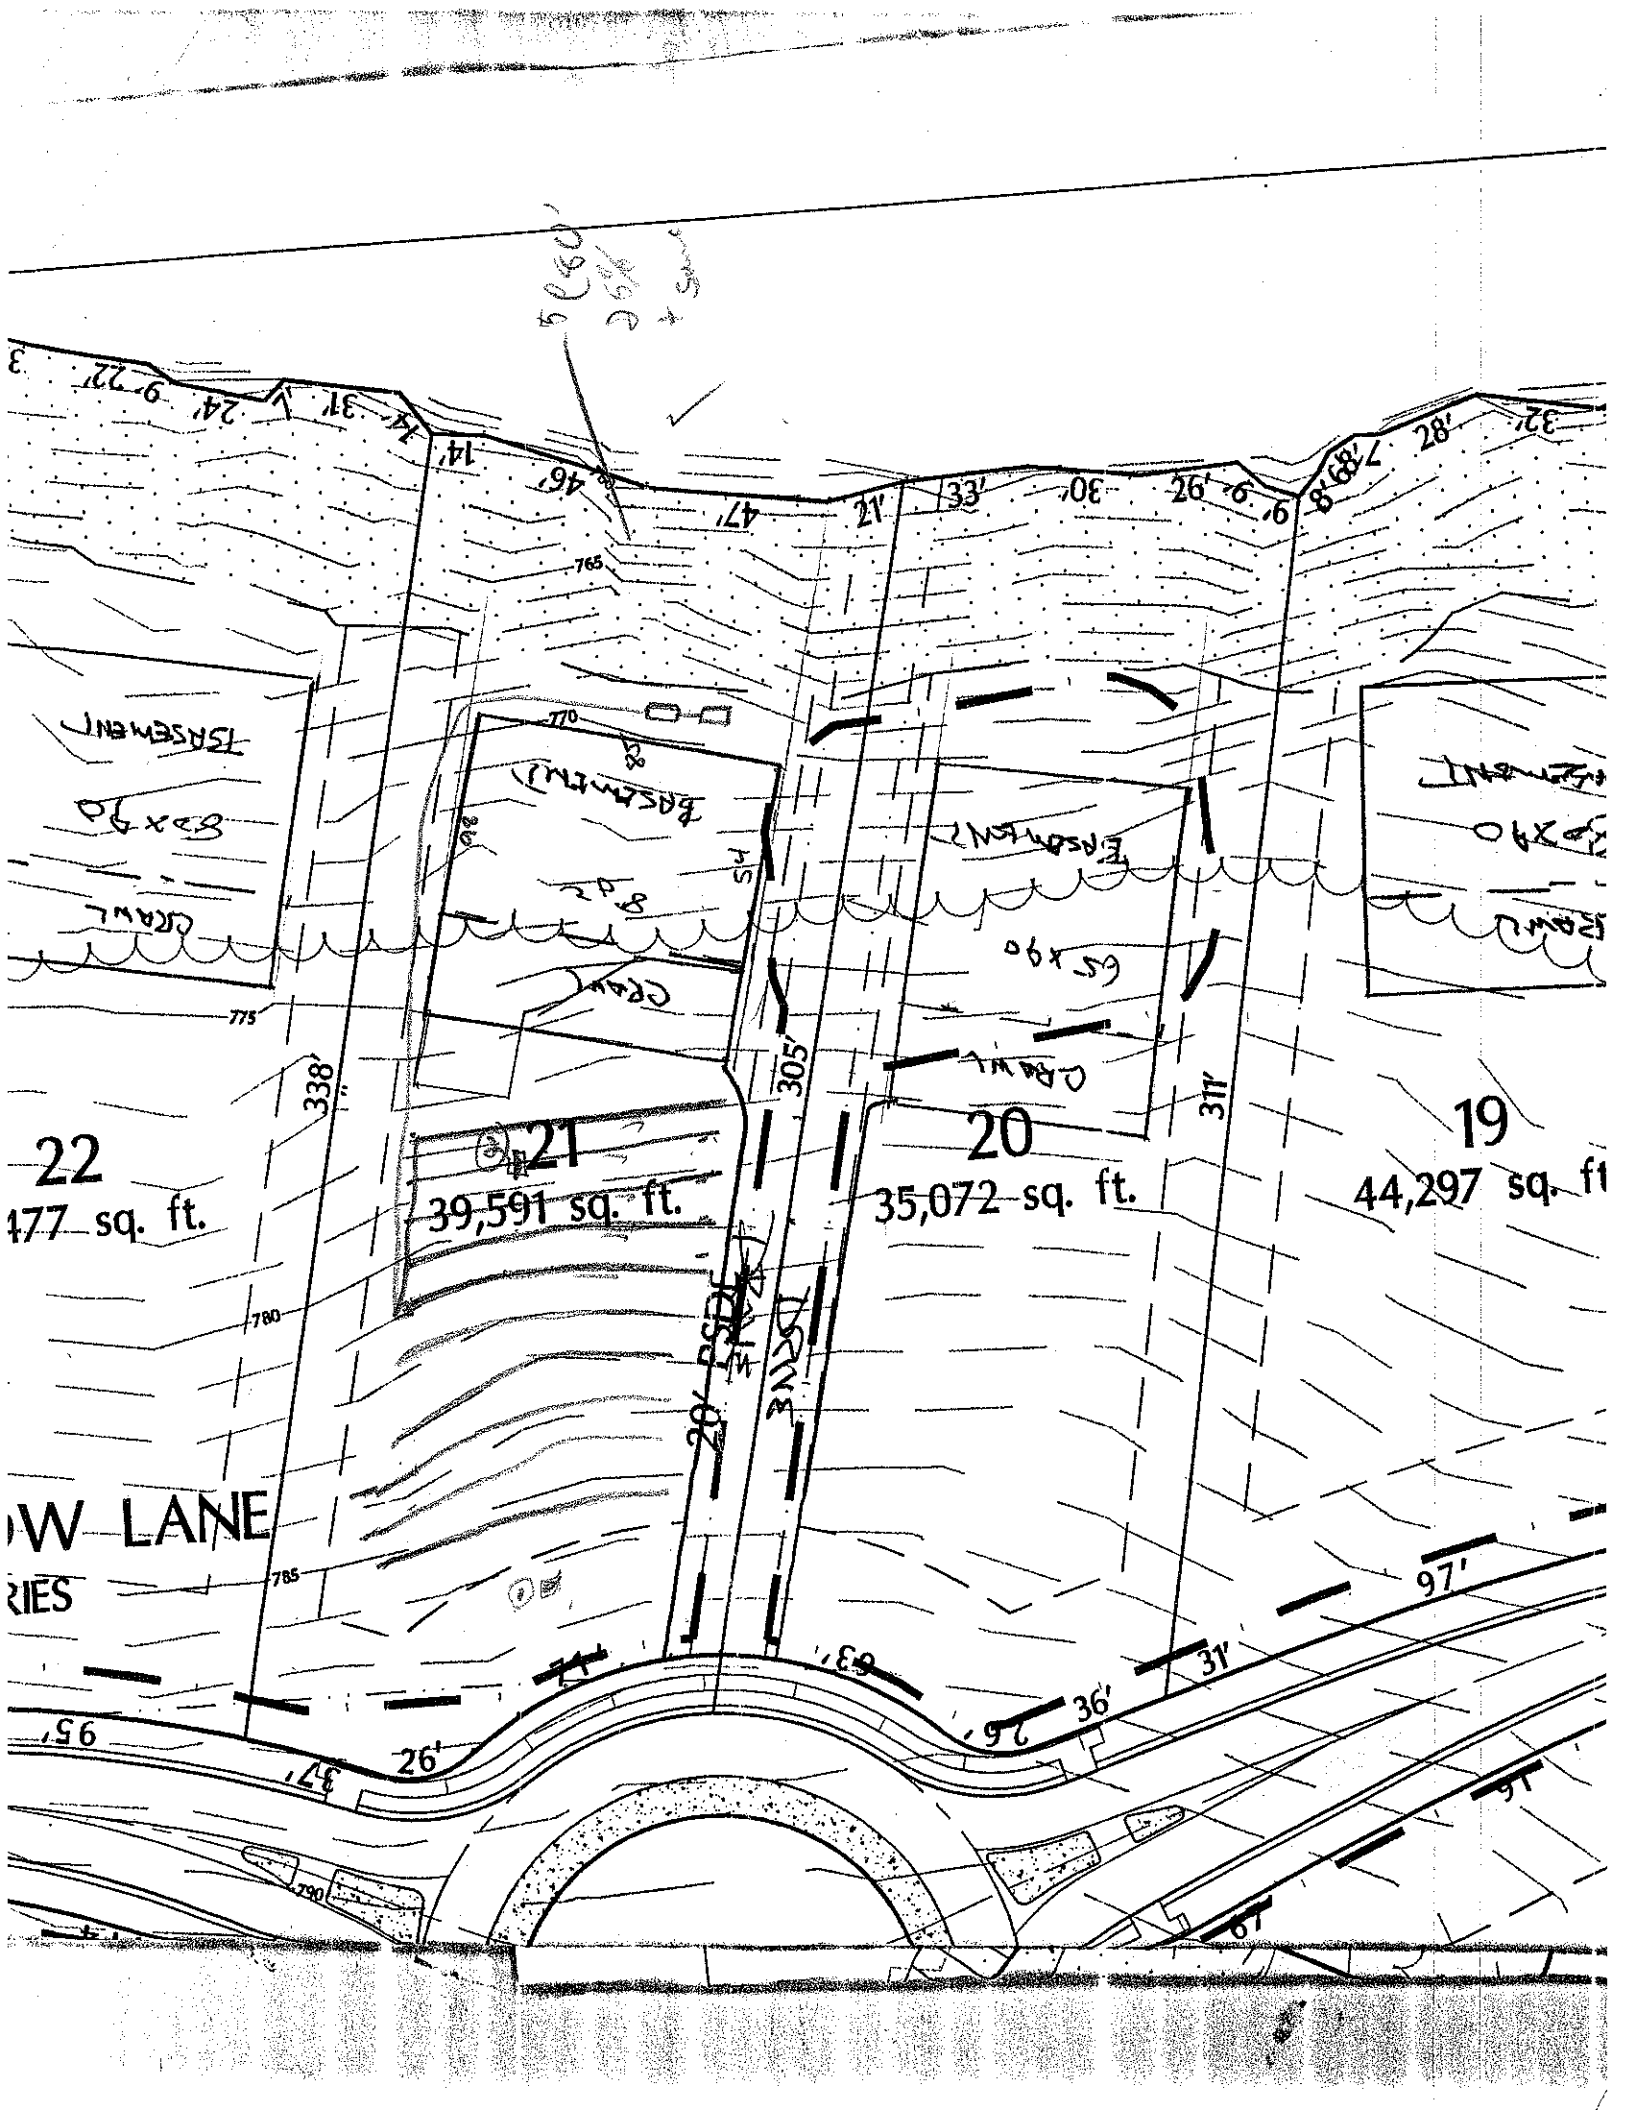
PROFILE #	.1940 LAND-SCAPE POSITION/ SLOPE %	HORI-ZON DEPTH (IN.)	SOIL MORPHOLOGY (.1941) .1941 STRUCTURE/ TEXTURE	SOIL MORPHOLOGY (.1941) .1941 CONSISTENCE/ MINERALOGY	OTHER PROFILE FACTORS .1942 SOIL WETNESS/ COLOR	.1943 SOIL DEPTH	.1956 SAPRO CLASS	.1944 RESTR HORIZ	PROFILE CLASS & LTAR
1		0-52	RC SiCL	fr 2ssp					PS -3
2		0-5	RC SiCL	fr 2ssp					PS -3
		5-16	RC MFSCL	fr 2ssp					
		16-44	4RCL MFSCL	fr 2ssp					
3									
4									

DESCRIPTION	INITIAL SYSTEM	REPAIR SYSTEM
Available Space (.1945)		
System Type(s)		
Site LTAR		

OTHER FACTORS (.1946): _____
SITE CLASSIFICATION (.1948): _____

EVALUATED BY: _____
OTHER(S) PRESENT: _____

COMMENTS: _____


22
477 sq. ft.
21
39,591 sq. ft.
20
35,072 sq. ft.
19
44,297 sq. ft
338'
305'
311'
26'
W LANE
RIES
765
770
775
780
785
790
97'
63'
36'
31'
26'
37'
95'