VISION OF ENVIRONMENTAL HEALTH
-SITE WASTEWATER SECTION

Sheet ___ of ___
PROPERTY ID #: _____
COUNTY: _____

SOIL/SITE EVALUATION
for ON-SITE WASTEWATER SYSTEM

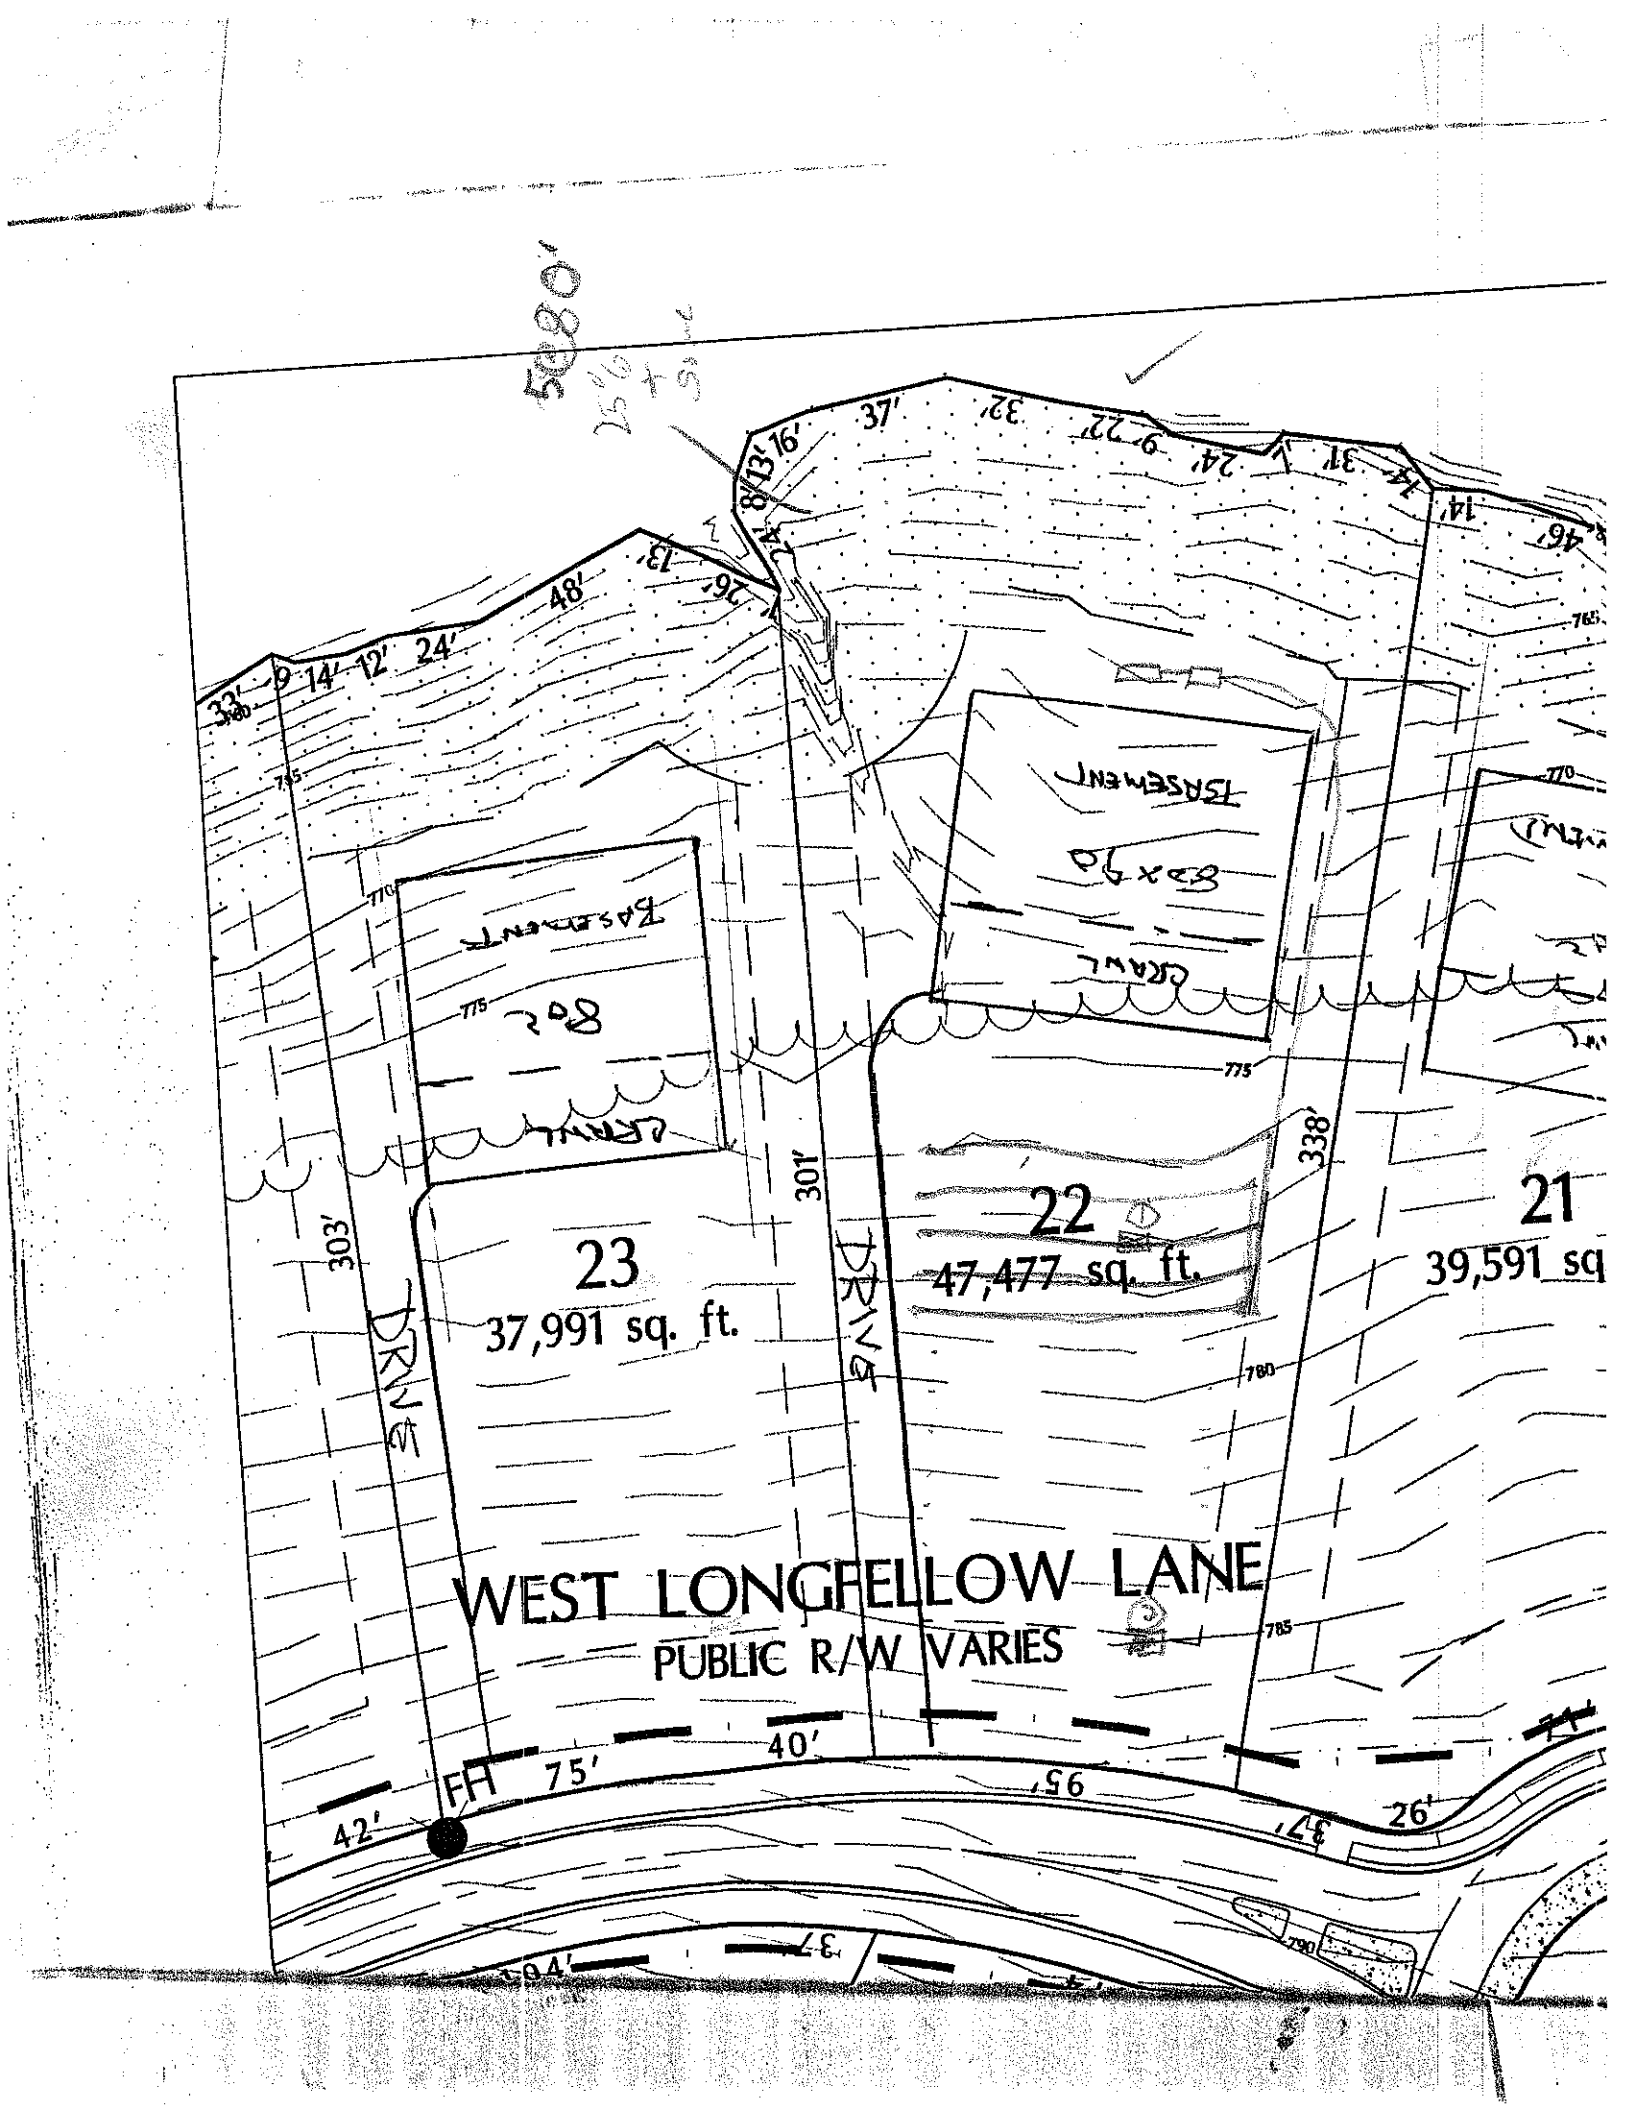
WNER: _____ APPLICATION DATE _____
DDRESS: _____
OPOSED FACILITY: _____ PROPOSED DESIGN FLOW (.1949): _____ DATE EVALUATED: _____
OCATION OF SITE: lot 28 ph II Point PROPERTY SIZE: _____
ATER SUPPLY: ☐ Private ☐ Public ☐ Well ☐ Spring ☐ Other _____ PROPERTY RECORDED: _____
/ALUATION METHOD: ☐ Auger Boring ☐ Pit ☐ Cut
PE OF WASTEWATER: ☐ Sewage ☐ Industrial Process ☐ Mixed

PROFILE #	.1940 LANDSCAPE POSITION/ SLOPE %	HORIZON DEPTH (IN.)	SOIL MORPHOLOGY (.1941) STRUCTURE/ TEXTURE	SOIL MORPHOLOGY (.1941) CONSISTENCE/ MINERALOGY	OTHER PROFILE FACTORS .1942 SOIL WETNESS/ COLOR	.1943 SOIL DEPTH	.1956 SAPRO CLASS	.1944 RESTR HORIZ	PROFILE CLASS & LTAR
1		0-21	BSC/SCL	MSSP fr SSSP					PS .3
		21-53	MYC SCM	L SP					
2		0-9	BSCL	MSSP fr SSSP					PS .3
		9-24	MCL	MSSP fr SP/SSCL					
		24-52	MRCL	MSSP fr SSSP – few fine SAP					
3									
4									

DESCRIPTION	INITIAL SYSTEM	REPAIR SYSTEM
Available Space (.1945)		
System Type(s)		
Site LTAR		

OTHER FACTORS (.1946): _____
SITE CLASSIFICATION (.1948): _____
EVALUATED BY: _____
OTHER(S) PRESENT: _____

COMMENTS: _____


23
37,991 sq. ft.
22
47,477 sq. ft.
21
39,591 sq
WEST LONGFELLOW LANE
PUBLIC R/W VARIES
303'
301'
338'
FH
75'
40'
42'
26'
37'
95'
37'
37'
94'
48'
37'
32'
24'
14'
12'
24'
26'
13'
14'
9'
33'
46'