ISION OF ENVIRONMENTAL HEALTH
I-SITE WASTEWATER SECTION

Sheet ___ of ___
PROPERTY ID #: _____
COUNTY: _____

SOIL/SITE EVALUATION
for ON-SITE WASTEWATER SYSTEM

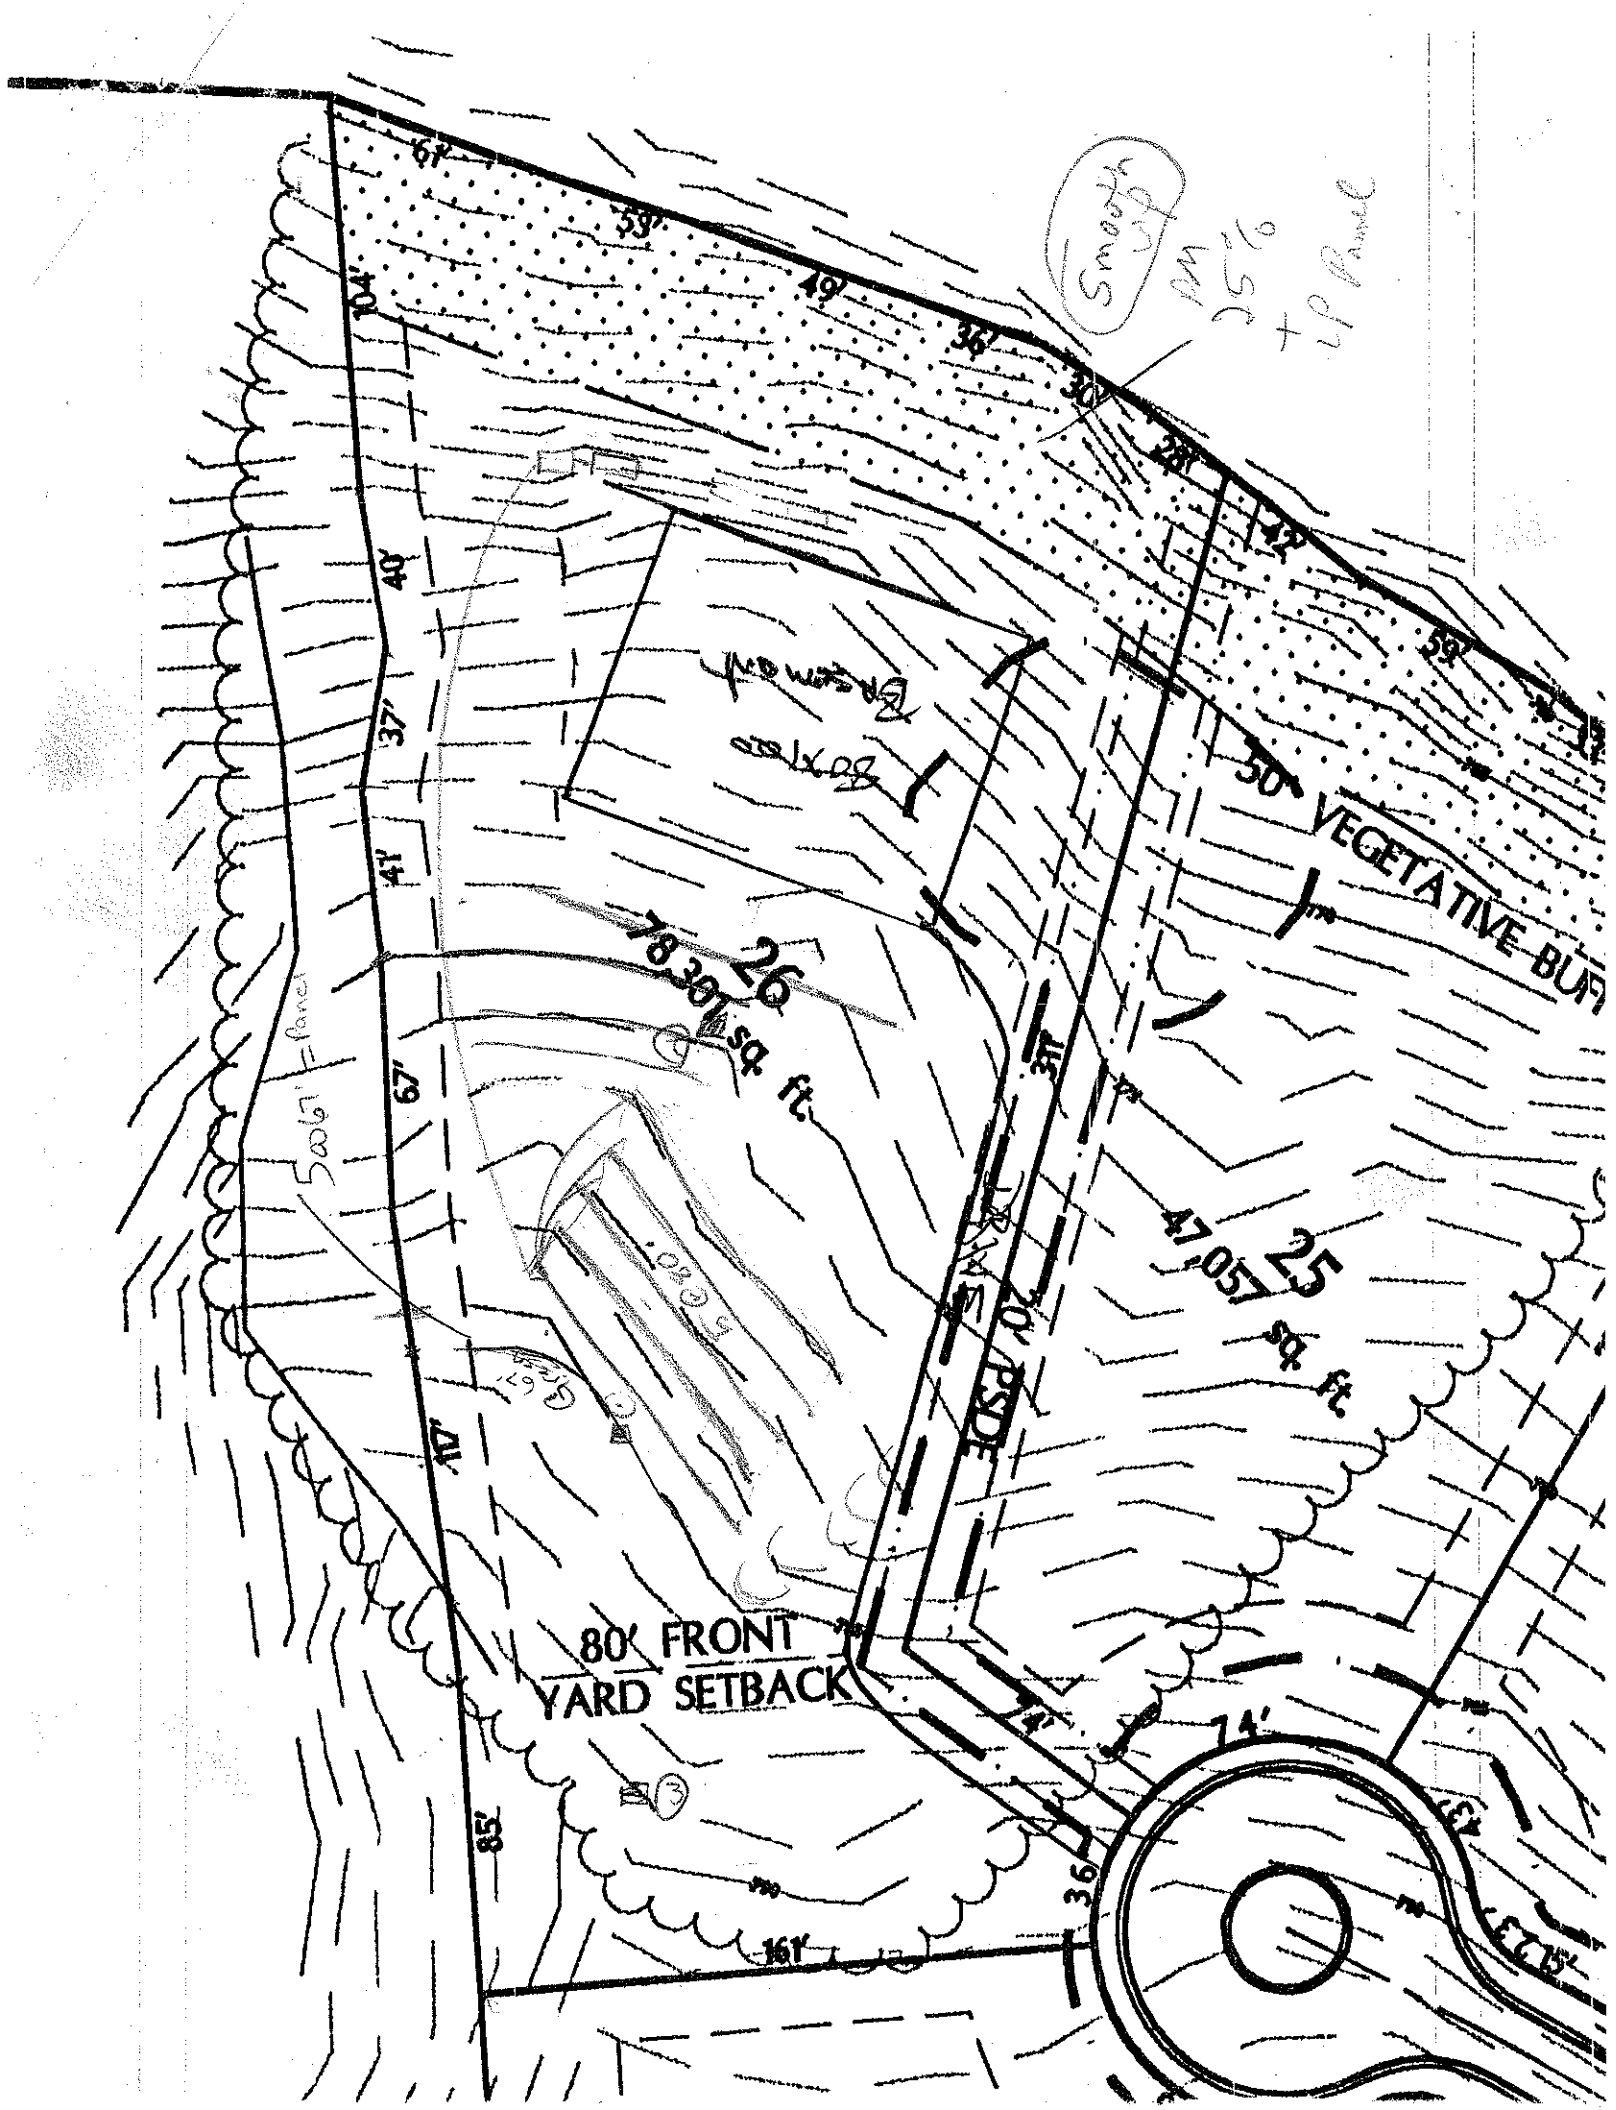
WNER: _____ APPLICATION DATE _____
DDRESS: _____ DATE EVALUATED: _____
OPOSED FACILITY: _____ PROPOSED DESIGN FLOW (.1949): _____ PROPERTY SIZE: _____
OCATION OF SITE: lot 26 ph 12 pt 4 PROPERTY RECORDED: _____
ATER SUPPLY: ☐ Private ☐ Public ☐ Well ☐ Spring ☐ Other _____
/ALUATION METHOD: ☐ Auger Boring ☐ Pit ☐ Cut
/PE OF WASTEWATER: ☐ Sewage ☐ Industrial Process ☐ Mixed

PROFILE #	.1940 LAND-SCAPE POSITION/ SLOPE %	HORI-ZON DEPTH (IN.)	SOIL MORPHOLOGY (.1941) .1941 STRUCTURE/ TEXTURE	SOIL MORPHOLOGY (.1941) .1941 CONSISTENCE/ MINERALOGY	OTHER PROFILE FACTORS .1942 SOIL WETNESS/ COLOR	.1943 SOIL DEPTH	.1956 SAPRO CLASS	.1944 RESTR HORIZ	PROFILE CLASS & LTAR
1		0-46	BRC MFSSL	FI SP					PS 3
2		0-6	BSL GR	FRI SSSL					PS 3
		6-50	RC/CL MFSSL	FRI SSSP					
3		0-4	RBL GR	FRI SSSP					PS 3
		4-26	RC MFSSM	FRI SSSP					
		26-50	RCL VFSSM	FRI SSSP - few SAP					
4									

DESCRIPTION	INITIAL SYSTEM	REPAIR SYSTEM
Available Space (.1945)		
System Type(s)		
Site LTAR		

OTHER FACTORS (.1946): _____
SITE CLASSIFICATION (.1948): _____
EVALUATED BY: _____
OTHER(S) PRESENT: _____

COMMENTS: _____


61'
59'
49'
36'
30'
28'
42'
59'
70'
40'
37'
41'
67'
47'
85'
161'
36'
74'
74'
50' VEGETATIVE BUFFER
78,307 sq. ft.
26
47,057 sq. ft.
25
80' FRONT YARD SETBACK
Smooth
25%
+ 1P Panel
Solar Panel