ON-SITE WASTEWATER SECTION

COUNTY: _____

SOIL/SITE EVALUATION
for ON-SITE WASTEWATER SYSTEM

OWNER: _____ APPLICATION DATE _____

ADDRESS: _____ DATE EVALUATED: 3-12-04

PROPOSED FACILITY: _____ PROPOSED DESIGN FLOW (.1949): _____ PROPERTY SIZE: _____

LOCATION OF SITE: Lot 13 Ph 1 Bay Tree Pl PROPERTY RECORDED: _____

WATER SUPPLY: ☐ Private ☐ Public ☐ Well ☐ Spring ☐ Other _____

EVALUATION METHOD: ☐ Auger Boring ☐ Pit ☐ Cut

TYPE OF WASTEWATER: ☐ Sewage ☐ Industrial Process ☐ Mixed

PROFILE #	.1940 LANDSCAPE POSITION/ SLOPE %	HORIZON DEPTH (IN.)	SOIL MORPHOLOGY (.1941) .1941 STRUCTURE/ TEXTURE	SOIL MORPHOLOGY (.1941) .1941 CONSISTENCE/ MINERALOGY	OTHER PROFILE FACTORS .1942 SOIL WETNESS/ COLOR	OTHER PROFILE FACTORS .1943 SOIL DEPTH	OTHER PROFILE FACTORS .1956 SAPRO CLASS	OTHER PROFILE FACTORS .1944 RESTR HORIZ	PROFILE CLASS & LTAR
1		0-8	weak blocky sl/scl	fr/ss/sp	common mid sap				.34
		8-28	wkmod Rc	fr/ss/sp SEVP					
		28-51	(BC) wk blocky cl/scl	fr/ss/sp					
2		0-8	gr wk mod scl/sicl	fr/ss/sp					.3
		8-30	wk mod Rc	fr/ss/sp					
		30-49	wk mod	fr/ss/sp					
3	#8 TC3	0-15	wk sbk Rcl/cl	fr/ss/sp fr/ss/sp bmp	few fine mid sap				.3
4									

DESCRIPTION	INITIAL SYSTEM	REPAIR SYSTEM
Available Space (.1945)		
System Type(s)		
Site LTAR		

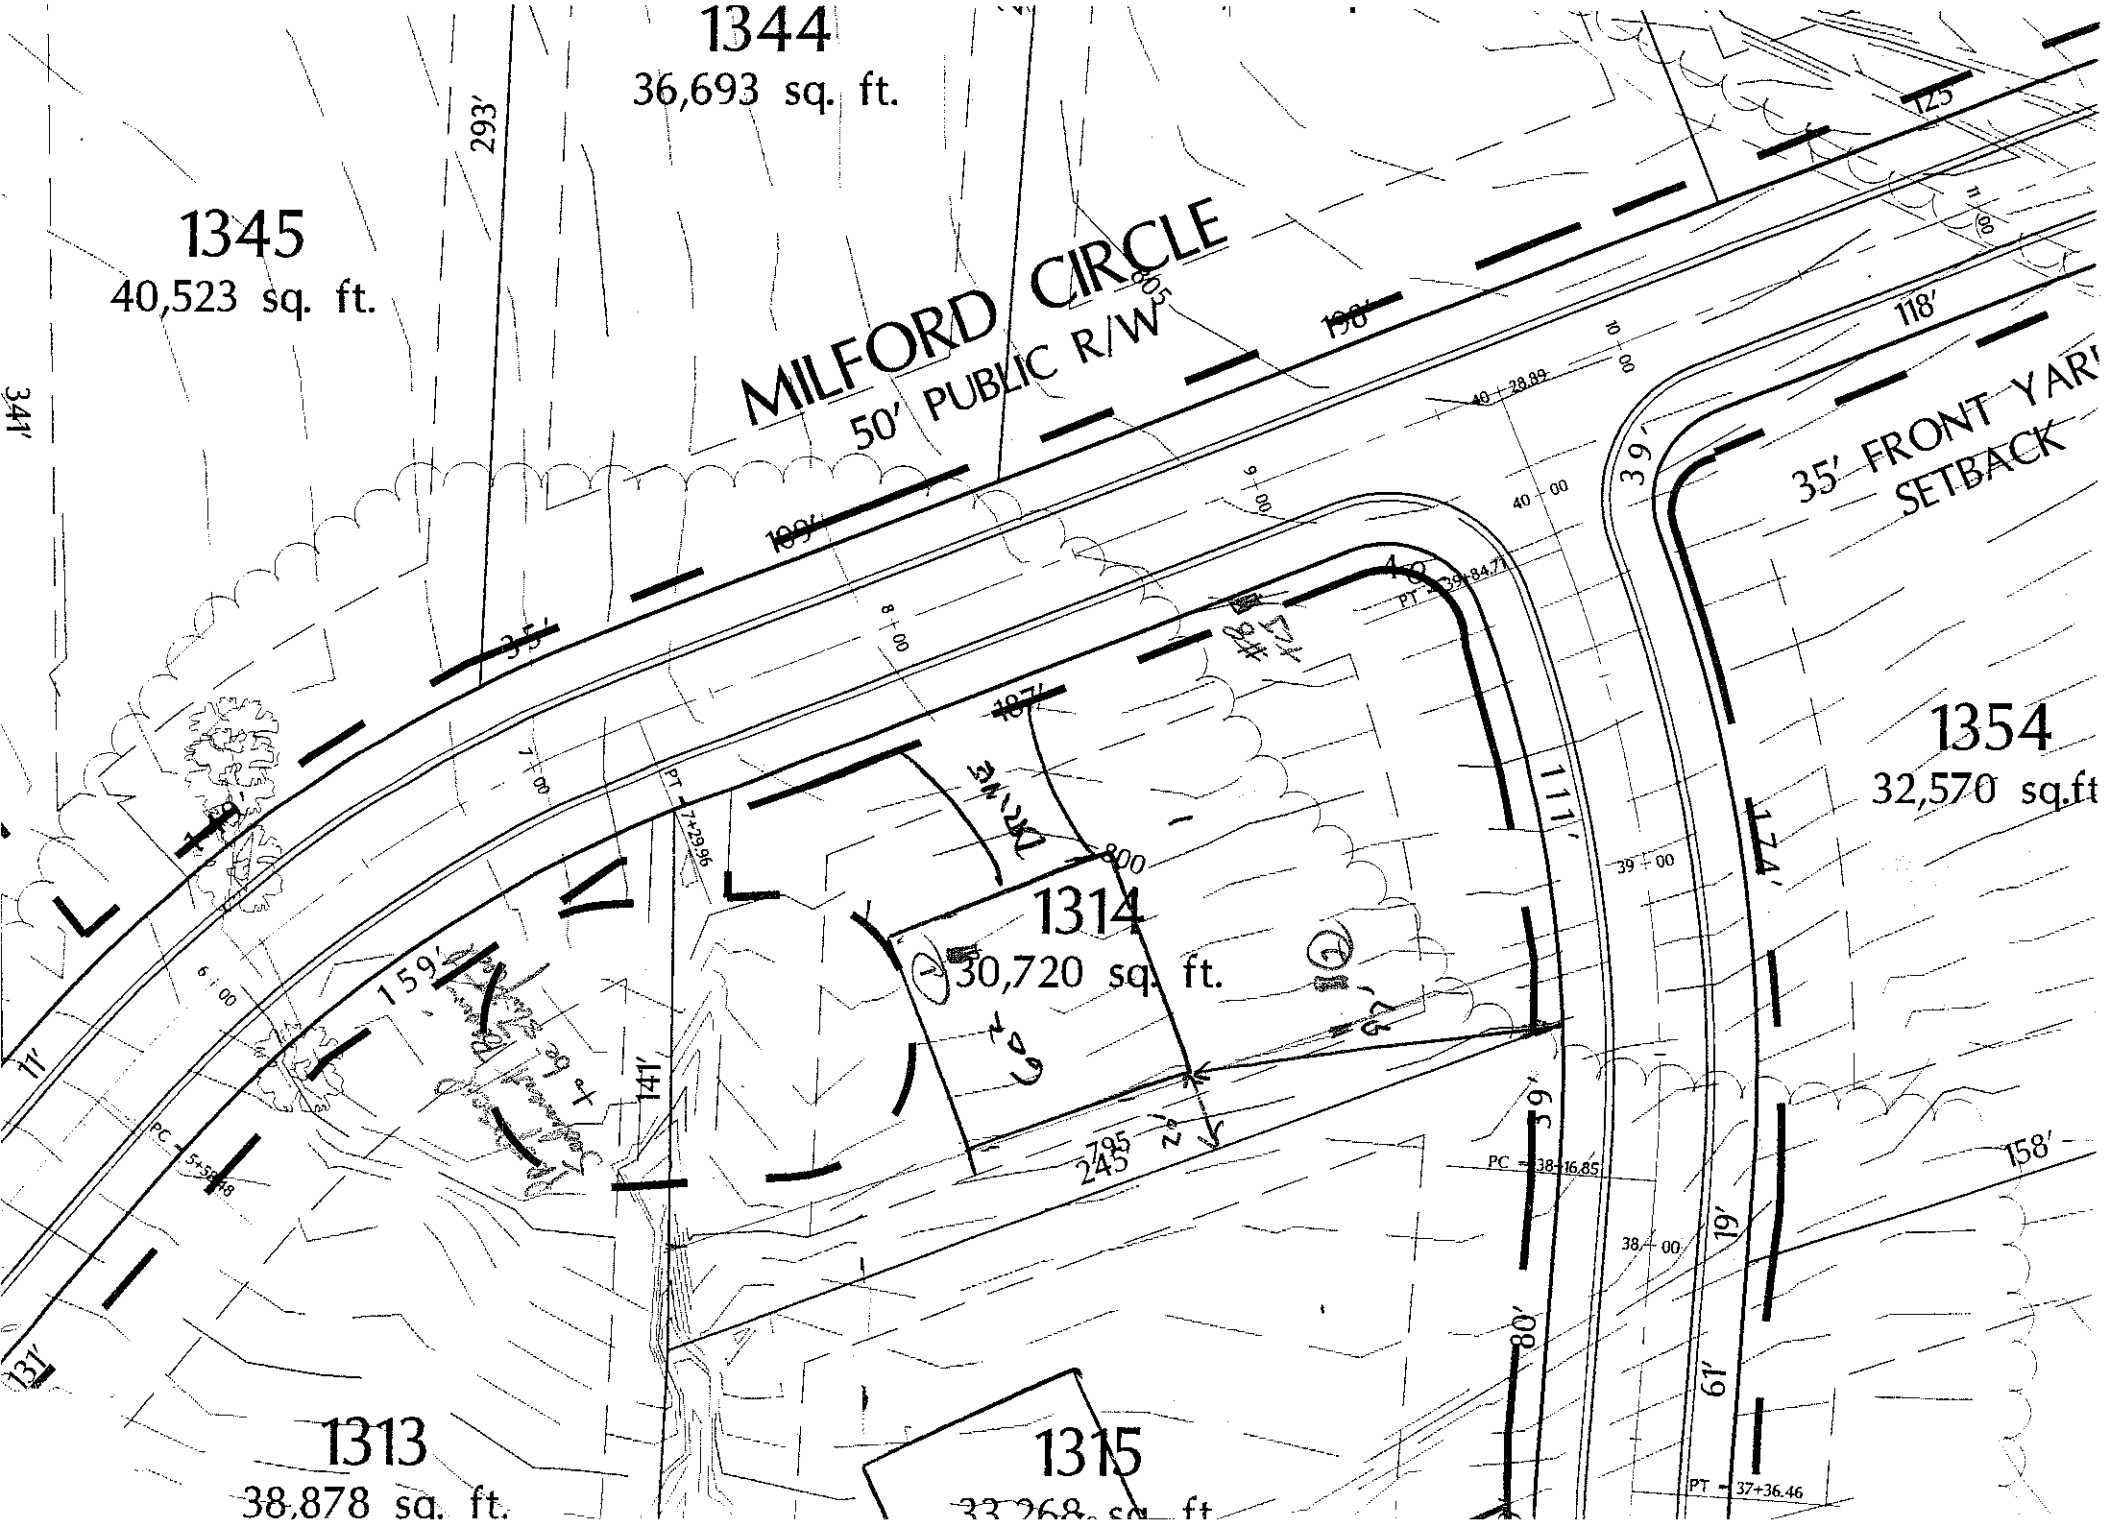
OTHER FACTORS (.1946): _____

SITE CLASSIFICATION (.1948): _____

EVALUATED BY: _____

OTHER(S) PRESENT: _____

COMMENTS: _____


1344
36,693 sq. ft.
1345
40,523 sq. ft.
MILFORD CIRCLE
50' PUBLIC R/W
35' FRONT YARD
SETBACK
1354
32,570 sq.ft
1314
30,720 sq. ft.
1313
38,878 sq. ft.
1315
293'
341'
159'
141'
245'
111'
174'
158'
80'
61'
39'
19'
125'
118'
PT - 7+29.96
PC - 5+56.48
PT - 39+84.71
PC - 38+16.85
PT - 37+36.46