VISION OF ENVIRONMENTAL HEALTH
N-SITE WASTEWATER SECTION

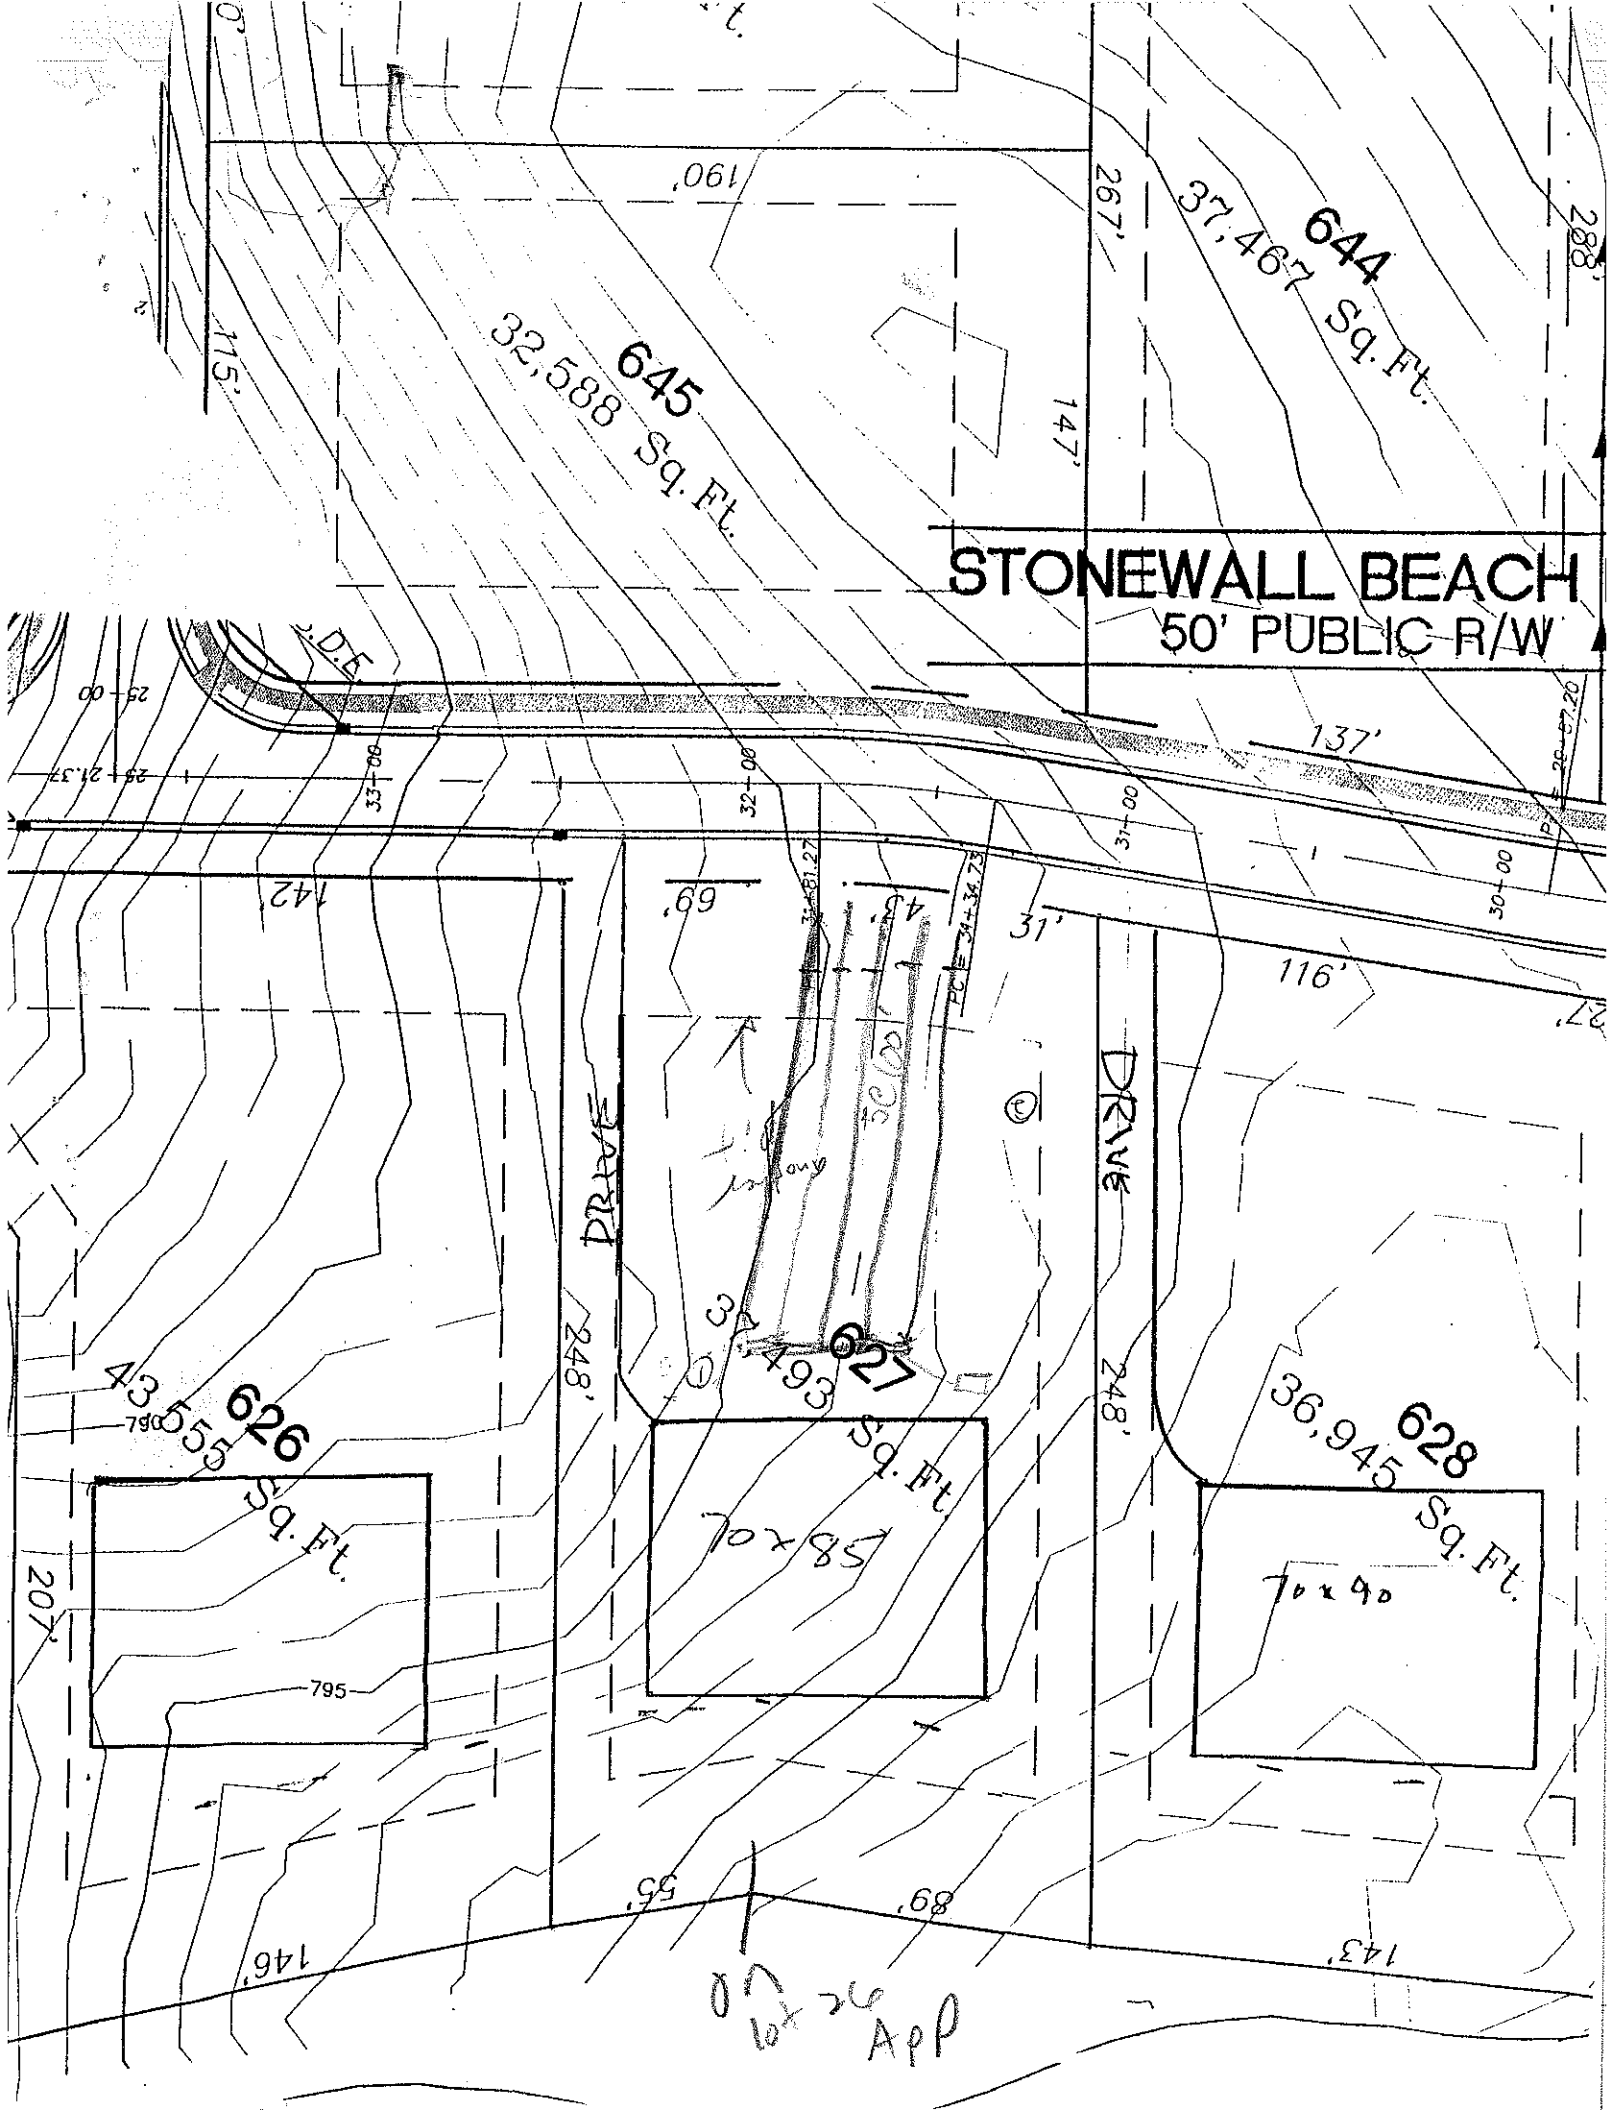
SOIL/SITE EVALUATION
for ON-SITE WASTEWATER SYSTEM

WNER: _____ APPLICANT: _____ DATE EVALUATED: _____
DDRESS: _____ APPLICATION DATE: _____ PROPERTY SIZE: _____
ROPOSED FACILITY: _____ PROPOSED DESIGN FLOW (.1949): _____ PROPERTY RECORDED: _____
OCATION OF SITE: Lot 627 Point
'ATER SUPPLY: ☐ Private ☐ Public ☐ Well ☐ Spring ☐ Other _____
VALUATION METHOD: ☐ Auger Boring ☐ Pit ☐ Cut
YPE OF WASTEWATER: ☐ Sewage ☐ Industrial Process ☐ Mixed

PROFILE #	.1940 LAND-SCAPE POSITION/ SLOPE %	HORI-ZON DEPTH (IN.)	SOIL MORPHOLOGY (.1941) .1941 STRUCTURE/ TEXTURE	.1941 CONSISTENCE/ MINERALOGY	OTHER PROFILE FACTORS .1942 SOIL WETNESS/ COLOR	.1943 SOIL DEPTH	.1956 SAPRO CLASS	.1944 RESTR HORIZ	PROFILE CLASS & LTAR
1		0-7	BSCL GR	FRI SSSP	Common Mottles				PS .25
		7-42	RBC ABK/SBK	FI SP					
		42-52	RBCL SBK	VFI FSP					
2		0-30	RCL/CL MSBK	FRI SSSP	- upper 15" Compacted				PS .3
		30-50	RYCL SAP M	FRI SSP					
3									
4									

DESCRIPTION	INITIAL SYSTEM	REPAIR SYSTEM
vailable Space (.1945)		
ystem Type(s)		
te LTAR		

OTHER FACTORS (.1946): _____
SITE CLASSIFICATION (.1948): _____
EVALUATED BY: _____
OTHER(S) PRESENT: _____


644
37,467 Sq. Ft.
645
32,588 Sq. Ft.
STONEWALL BEACH
50' PUBLIC R/W
626
43,559 Sq. Ft.
627
36,493 Sq. Ft.
628
36,945 Sq. Ft.
DRIVE
DRIVE
267'
147'
115'
137'
116'
142'
69'
43'
31'
248'
248'
207'
146'
55'
89'
143'
795
790
70x85
70x90