
626

Nov 20 02 05:20p John R Poore Builder 704 849 7803 p.2

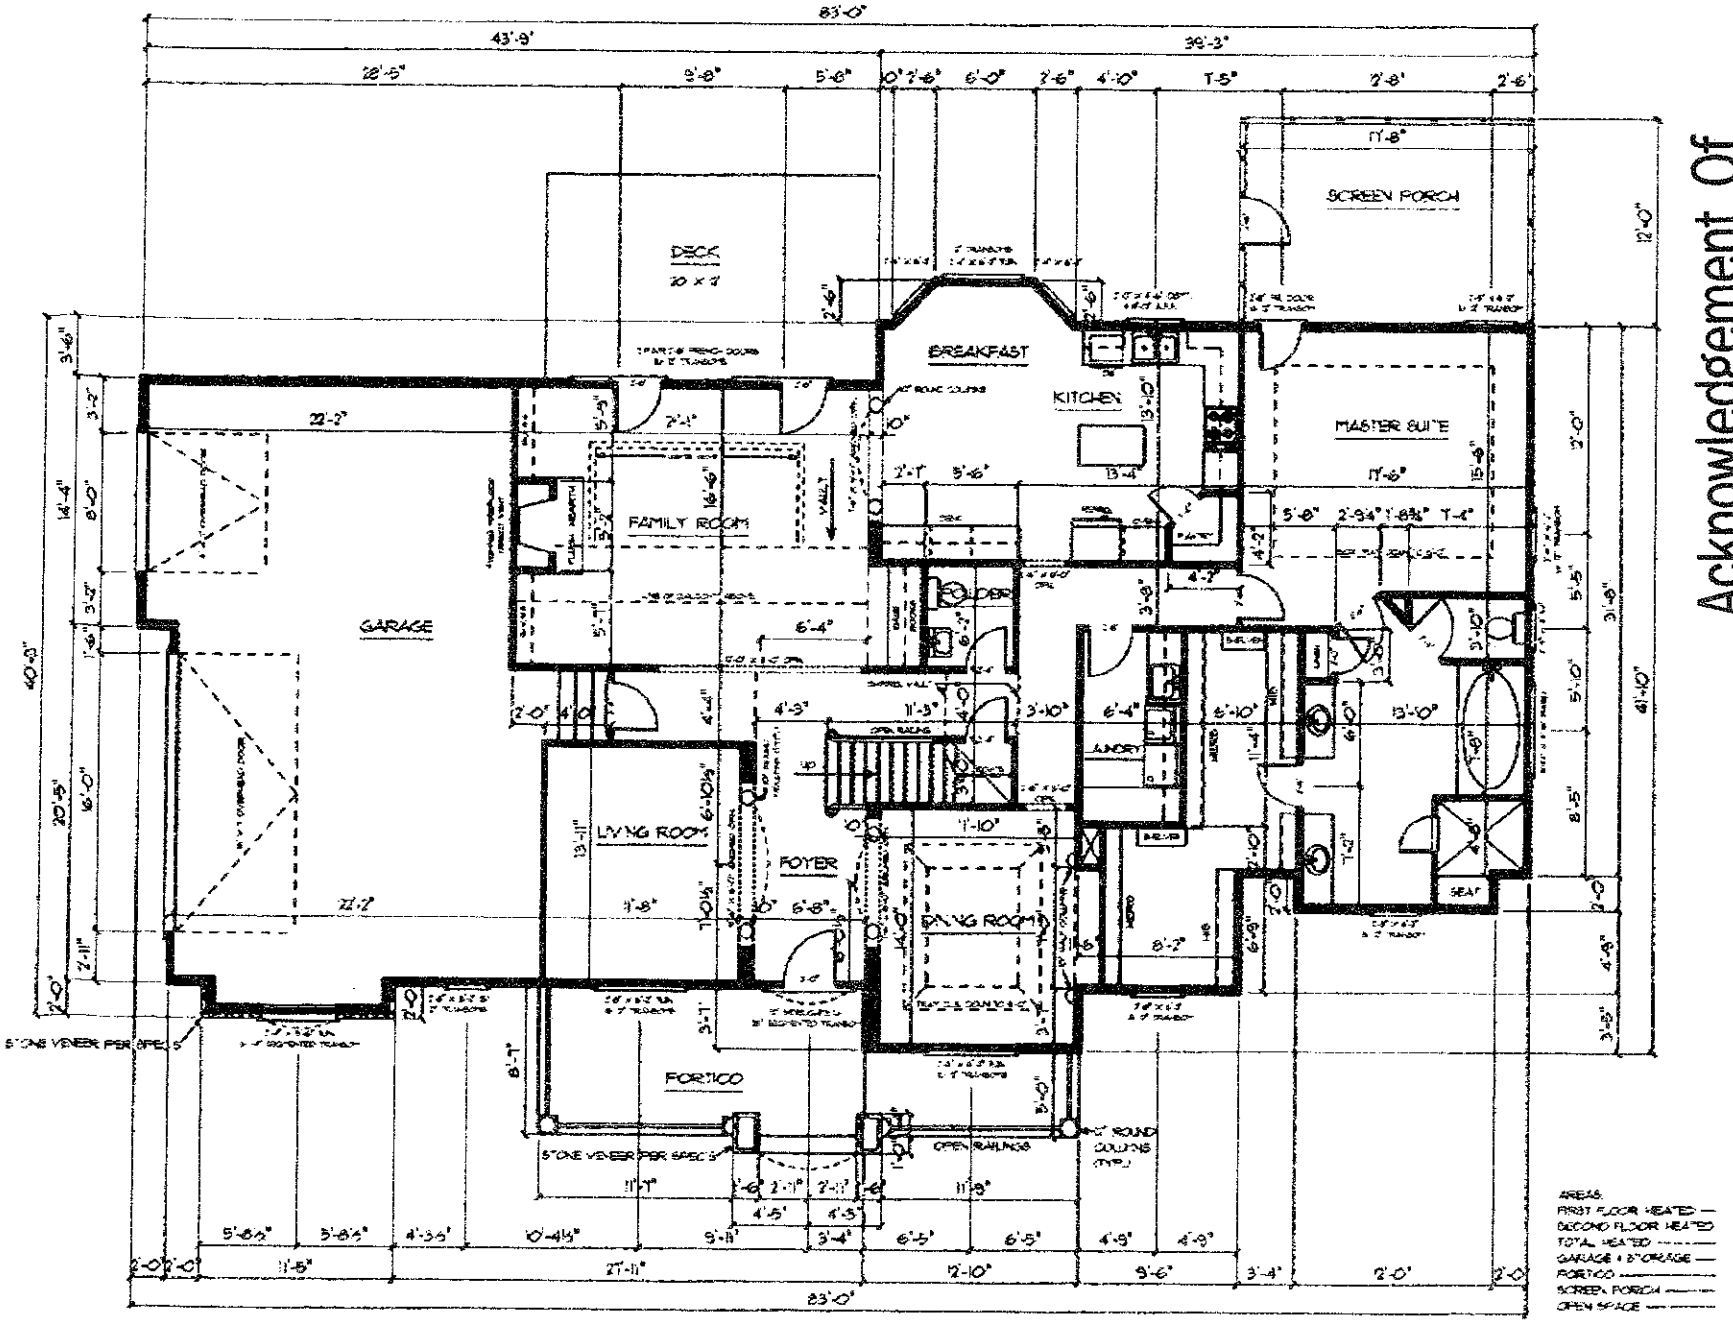


FIRST FLOOR PLAN 10'-0" CEILING HEIGHT

Acknowledgement Of Plans Submittal ONLY!

Date 11/21/02

FAXED COPY Date

TP-626

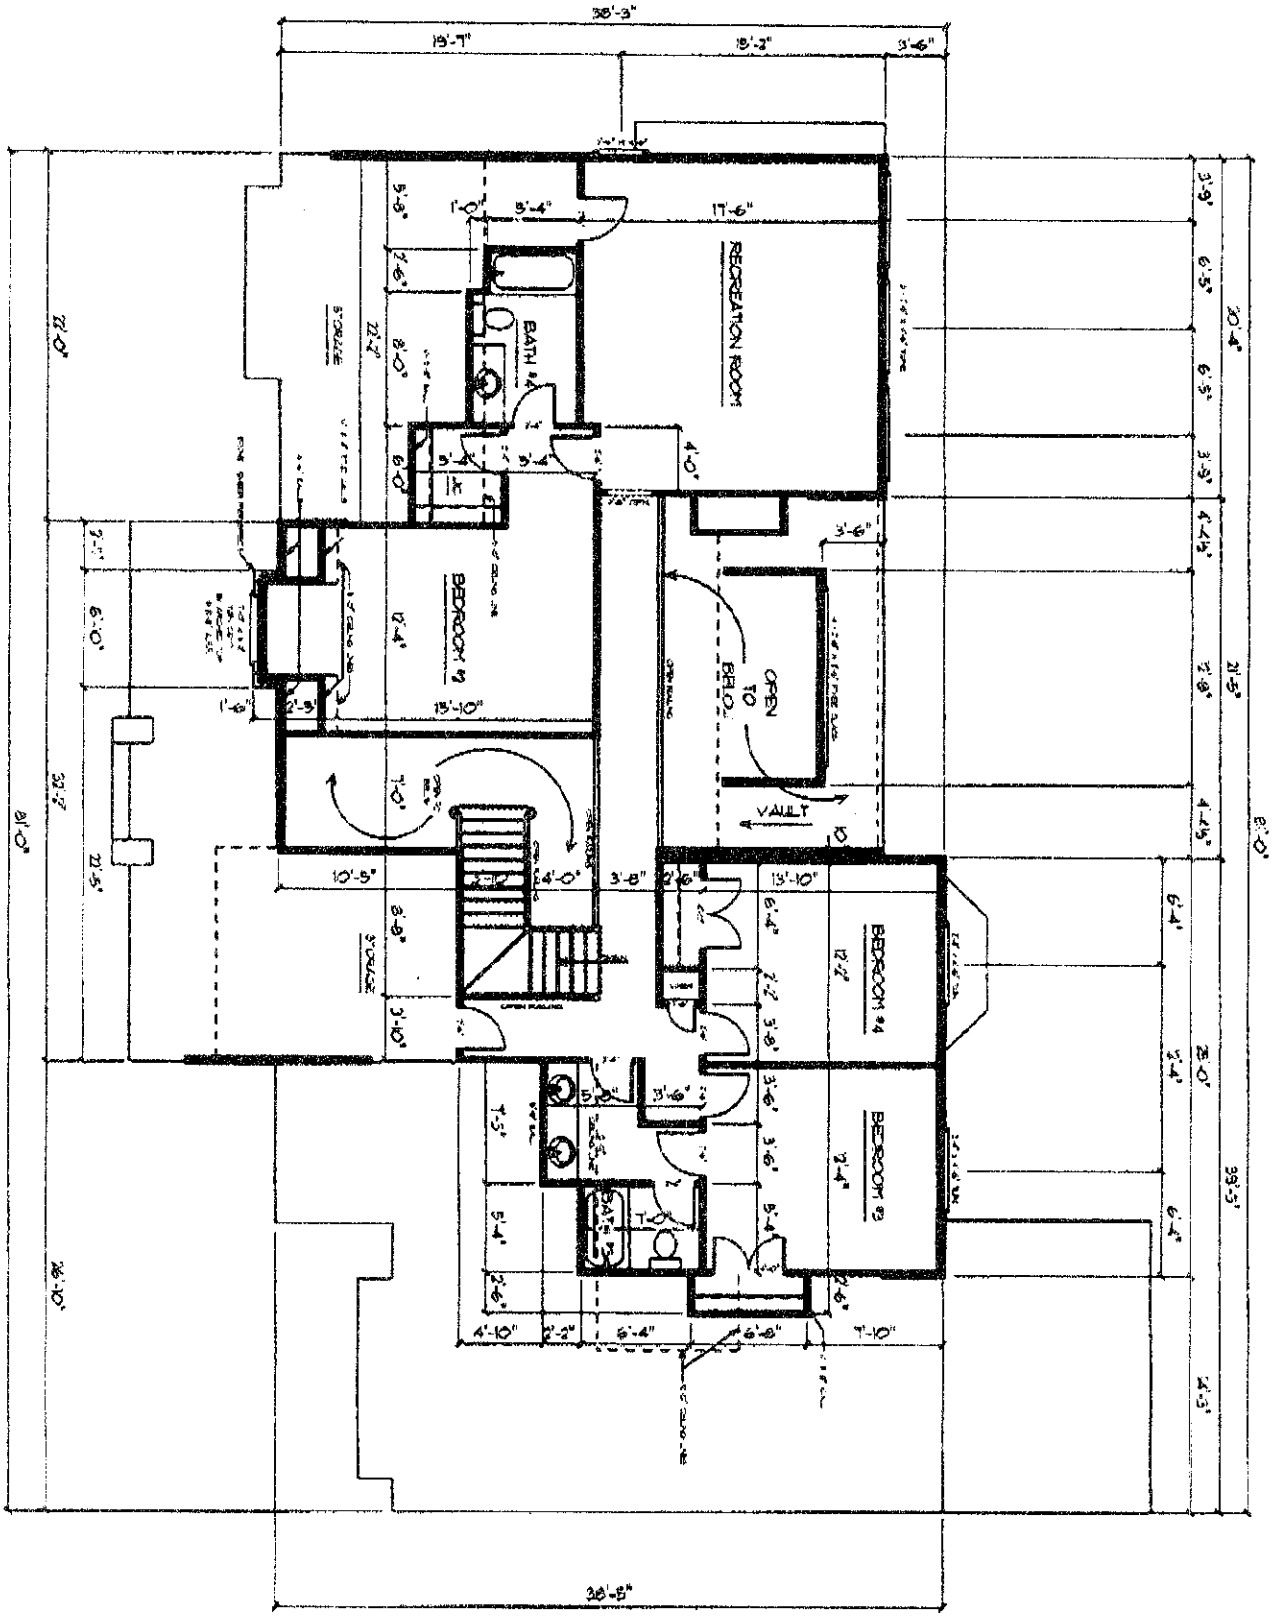

SECOND FLOOR PLAN

8'-0" CEILING HEIGHT

Acknowledgement Of Plans Submittal ONLY!

_____ Date 11/21/02

FAXED COPY Date _____