VISION OF ENVIRONMENTAL HEALTH
N-SITE WASTEWATER SECTION

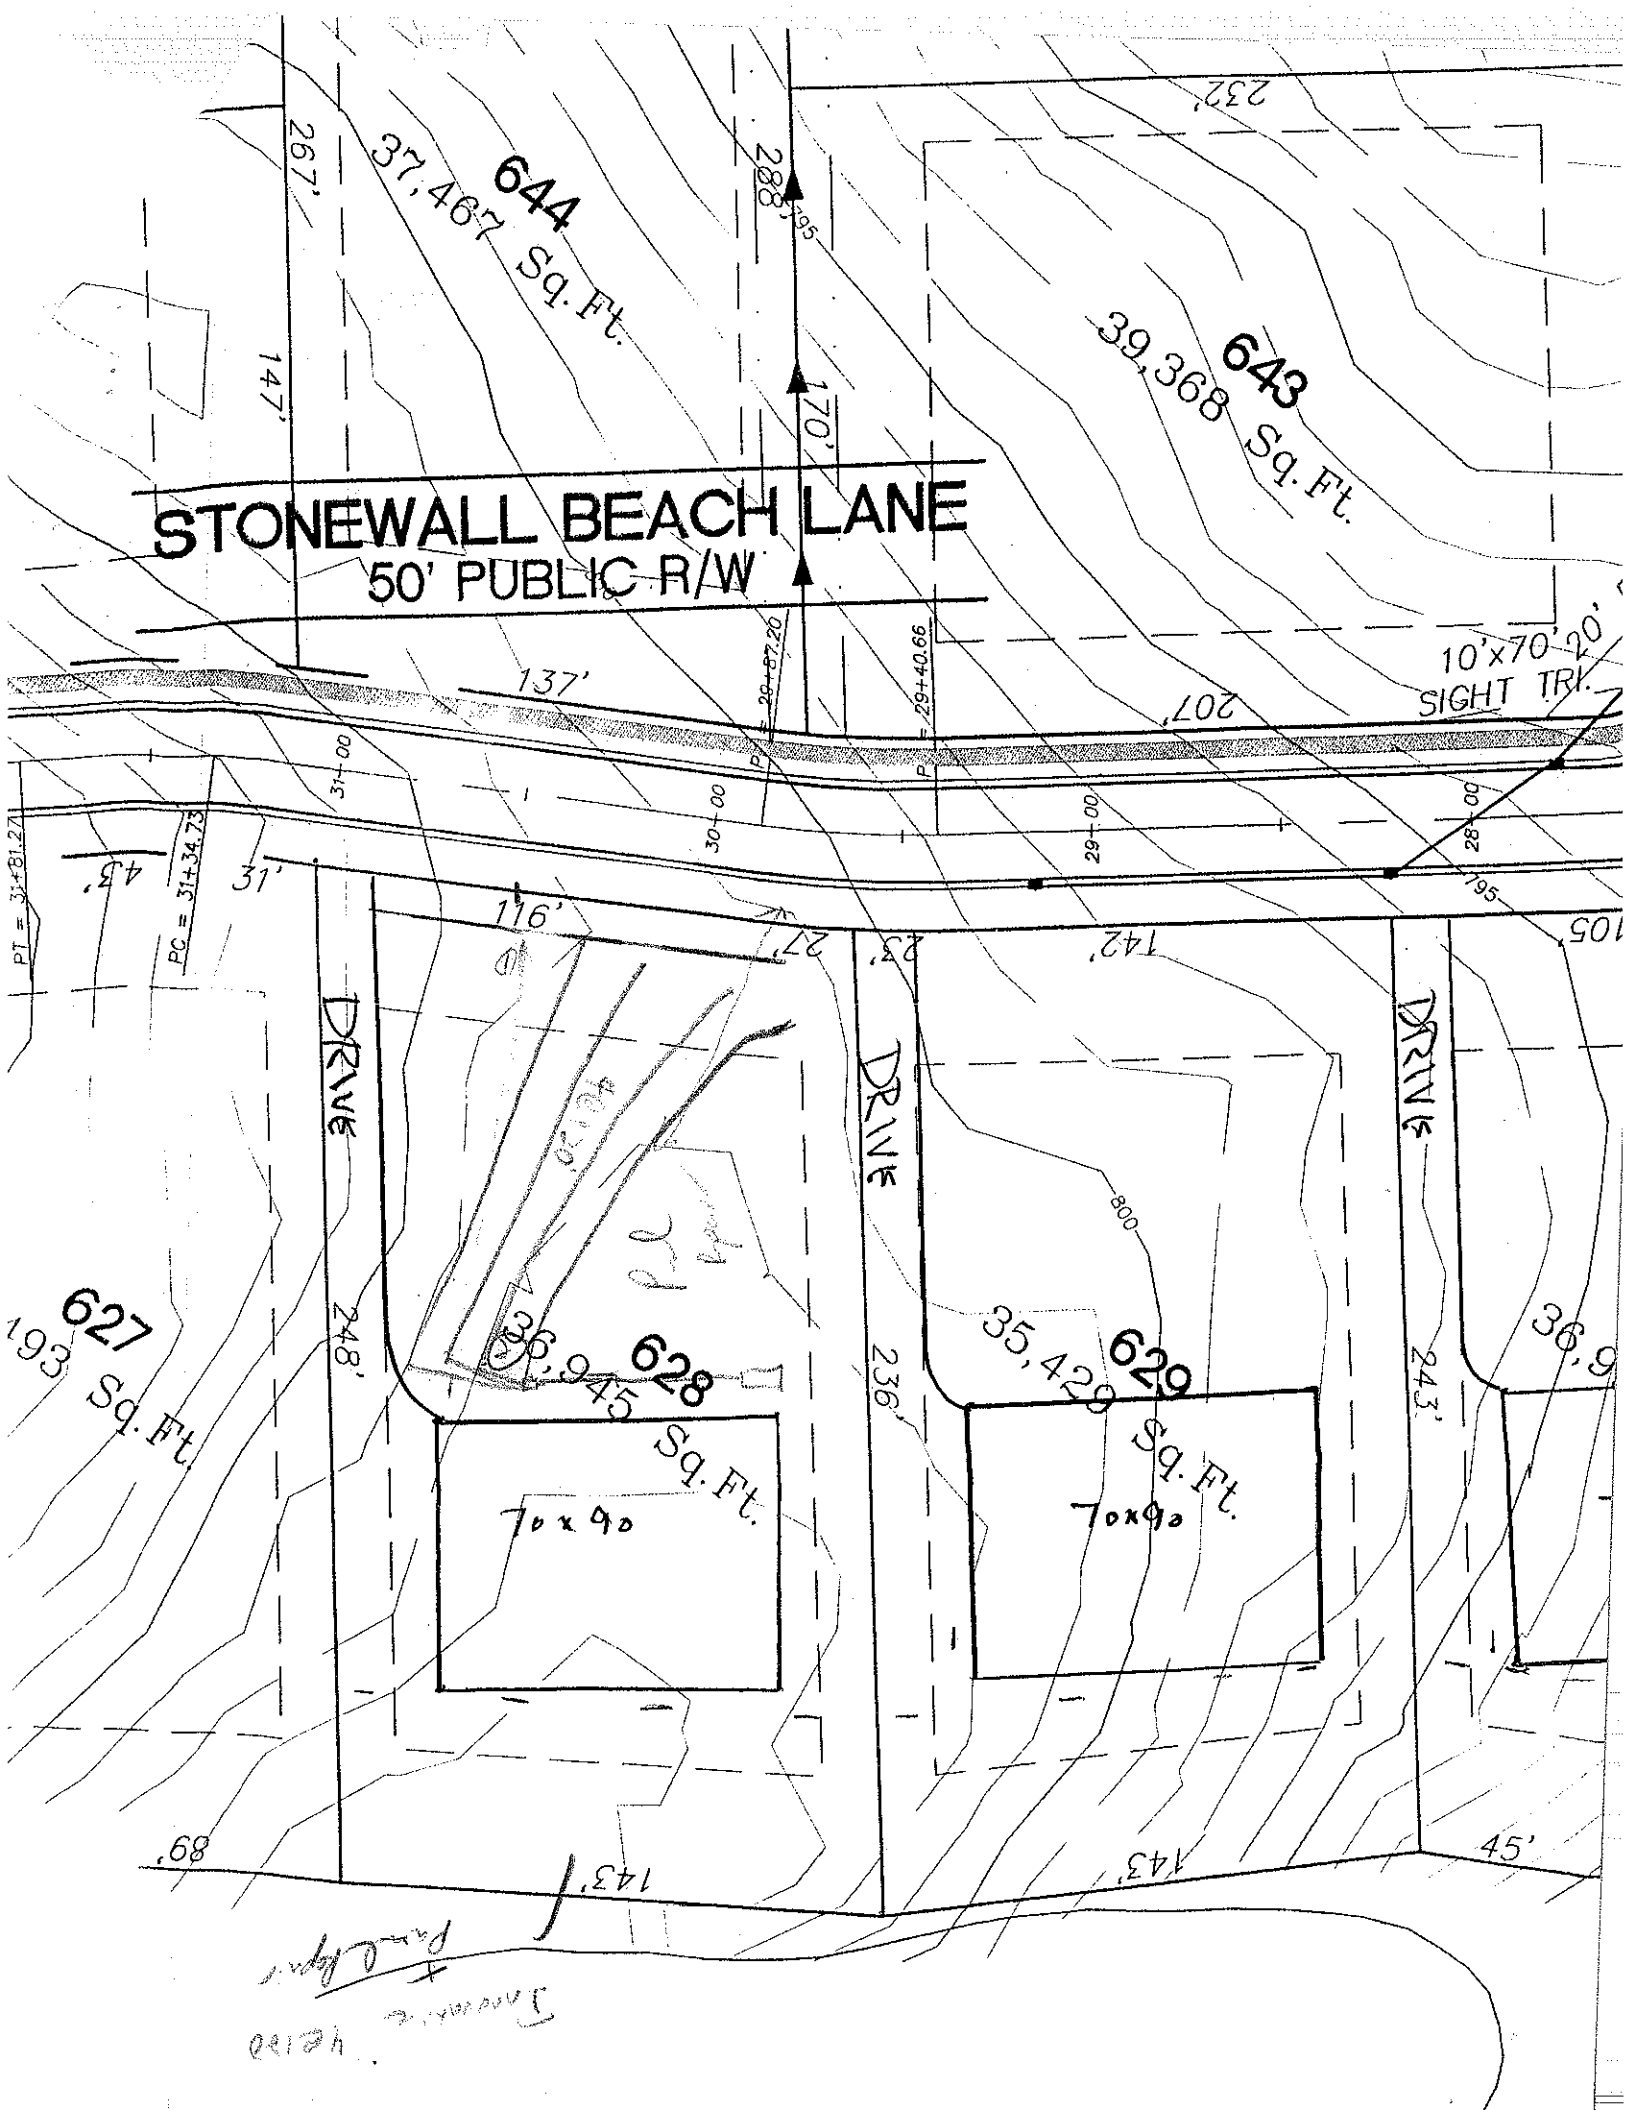
SOIL/SITE EVALUATION
for ON-SITE WASTEWATER SYSTEM

WNER: _____ APPLICANT: _____ DATE EVALUATED: _____
DDRESS: _____ APPLICATION DATE: _____ PROPERTY SIZE: _____
ROPOSED FACILITY: _____ PROPOSED DESIGN FLOW (.1949): _____ PROPERTY RECORDED: _____
OCATION OF SITE: 607 628 Point
'ATER SUPPLY: ☐ Private ☐ Public ☐ Well ☐ Spring ☐ Other _____
VALUATION METHOD: ☐ Auger Boring ☐ Pit ☐ Cut
YPE OF WASTEWATER: ☐ Sewage ☐ Industrial Process ☐ Mixed

PROFILE #	.1940 LANDSCAPE POSITION/ SLOPE %	HORIZON DEPTH (IN.)	SOIL MORPHOLOGY (.1941) STRUCTURE/ TEXTURE	.1941 CONSISTENCE/ MINERALOGY	OTHER PROFILE FACTORS .1942 SOIL WETNESS/ COLOR	.1943 SOIL DEPTH	.1956 SAPRO CLASS	.1944 RESTR HORIZ	PROFILE CLASS & LTAR
1	#29 Pad	0-8	BSL GR	FAR SSSP	Common SAP				PS .25 .3 b/c of Structure
		8-36	BC MBSK	SFI SP					
		36-48	YR CL MSBK	FRI SSSP					
2		0-6	BSCL GR	FAR SSSP	Common SAP				PS .25
		6-26	BC ABK	FAR SP					
		26-46	YR CL WSBK	FRI SP					
3									
4									

DESCRIPTION	INITIAL SYSTEM	REPAIR SYSTEM
vailable Space (.1945)		
/stem Type(s)		
te LTAR		

OTHER FACTORS (.1946): _____
SITE CLASSIFICATION (.1948): _____
EVALUATED BY: _____
OTHER(S) PRESENT: _____


644
37,467 Sq. Ft.
643
39,368 Sq. Ft.
STONEWALL BEACH LANE
50' PUBLIC R/W
267'
147'
288.95
170'
232'
137'
207'
10'x70' 20' SIGHT TRI.
PT = 31+81.27
PC = 31+34.73
43'
31'
116'
27'
23'
142'
105'
DRIVE
627
193 Sq. Ft.
628
36,945 Sq. Ft.
70x90
629
35,429 Sq. Ft.
70x90
248'
236'
243'
68'
143'
45'