VISION OF ENVIRONMENTAL HEALTH
N-SITE WASTEWATER SECTION

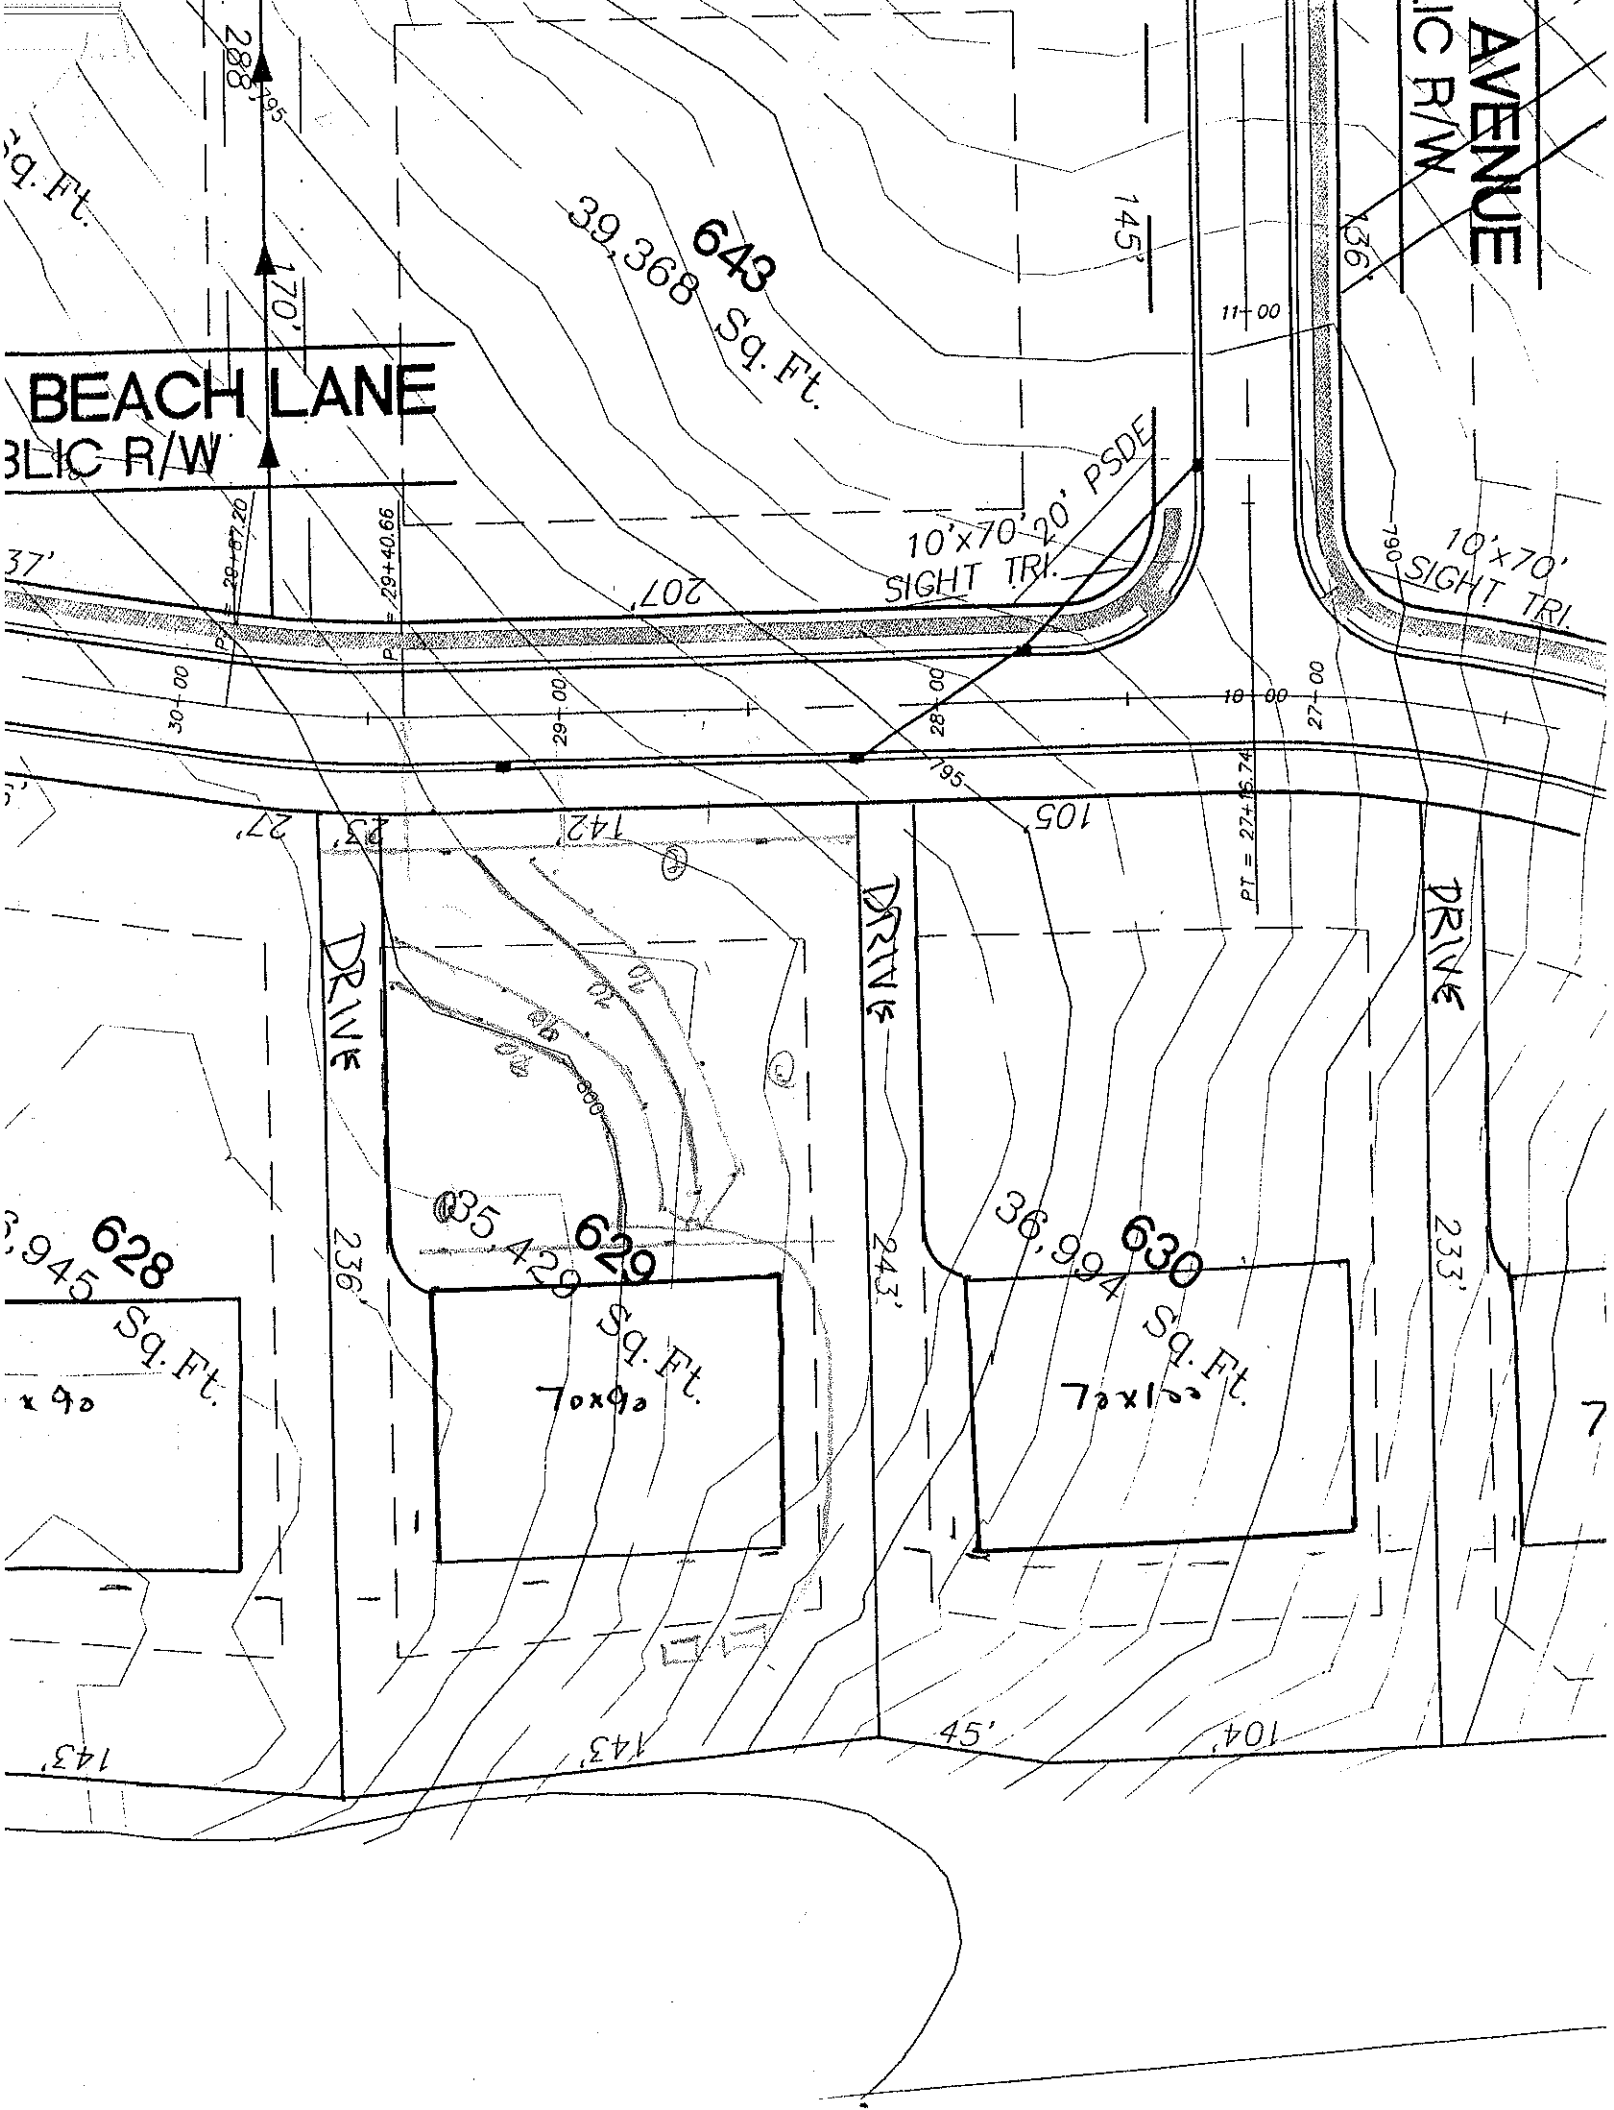
SOIL/SITE EVALUATION
for ON-SITE WASTEWATER SYSTEM

APPLICANT: _____ DATE EVALUATED: _____
OWNER: _____ APPLICATION DATE: _____ PROPERTY SIZE: _____
ADDRESS: _____ PROPOSED DESIGN FLOW (.1949): _____ PROPERTY RECORDED: _____
PROPOSED FACILITY: _____
LOCATION OF SITE: lot 629 Point
WATER SUPPLY: ☐ Private ☐ Public ☐ Well ☐ Spring ☐ Other _____
EVALUATION METHOD: ☐ Auger Boring ☐ Pit ☐ Cut
TYPE OF WASTEWATER: ☐ Sewage ☐ Industrial Process ☐ Mixed

PROFILE #	.1940 LAND-SCAPE POSITION/ SLOPE %	HORI-ZON DEPTH (IN.)	SOIL MORPHOLOGY (.1941) .1941 STRUCTURE/ TEXTURE	.1941 CONSISTENCE/ MINERALOGY	OTHER PROFILE FACTORS .1942 SOIL WETNESS/ COLOR	.1943 SOIL DEPTH	.1956 SAPRO CLASS	.1944 RESTR HORIZ	PROFILE CLASS & LTAR
1		0-7	BSCL M	FI SSP	Comp to SAP Inc/Few	17"			PS .35 .3
		7-29	RC MSABK	FI SP					
		29-44	YRCL MFSBK	FRI SSSP					
		44-71	B/C RYCL WSBK	FRI SS-P					
2	#30	0-17	BSL VF	FRI	Few YB/I SAP				PS .25 .3
		17-41	YBCL MSABK	FRI SP					
		41							
3		0-16	R Comp C	FI SP	Few Comm SAP				PS .3
		16-37	RC ABK	FRI/FI SP					
		37-55	YRCL MFSBK	FRI SSSP					
4									

DESCRIPTION	INITIAL SYSTEM	REPAIR SYSTEM
Available Space (.1945)		
System Type(s)		
Site LTAR		

OTHER FACTORS (.1946): _____
SITE CLASSIFICATION (.1948): _____
EVALUATED BY: _____
OTHER(S) PRESENT: _____


BEACH LANE
PUBLIC R/W
AVENUE
PUBLIC R/W
643
39,368 Sq. Ft.
628
6,945 Sq. Ft.
629
35,429 Sq. Ft.
70x90
630
36,994 Sq. Ft.
70x100
DRIVE
DRIVE
DRIVE
207'
145'
136'
170'
288'
237'
142'
105'
236'
243'
233'
143'
143'
45'
104'
10'x70' 20' PSDE
SIGHT TRI.
10'x70'
SIGHT TRI.
11+00
30+00
29+00
28+00
27+00
PT = 29+87.20
PT = 29+40.66
PT = 27+16.74