SION OF ENVIRONMENTAL HEALTH
SITE WASTEWATER SECTION

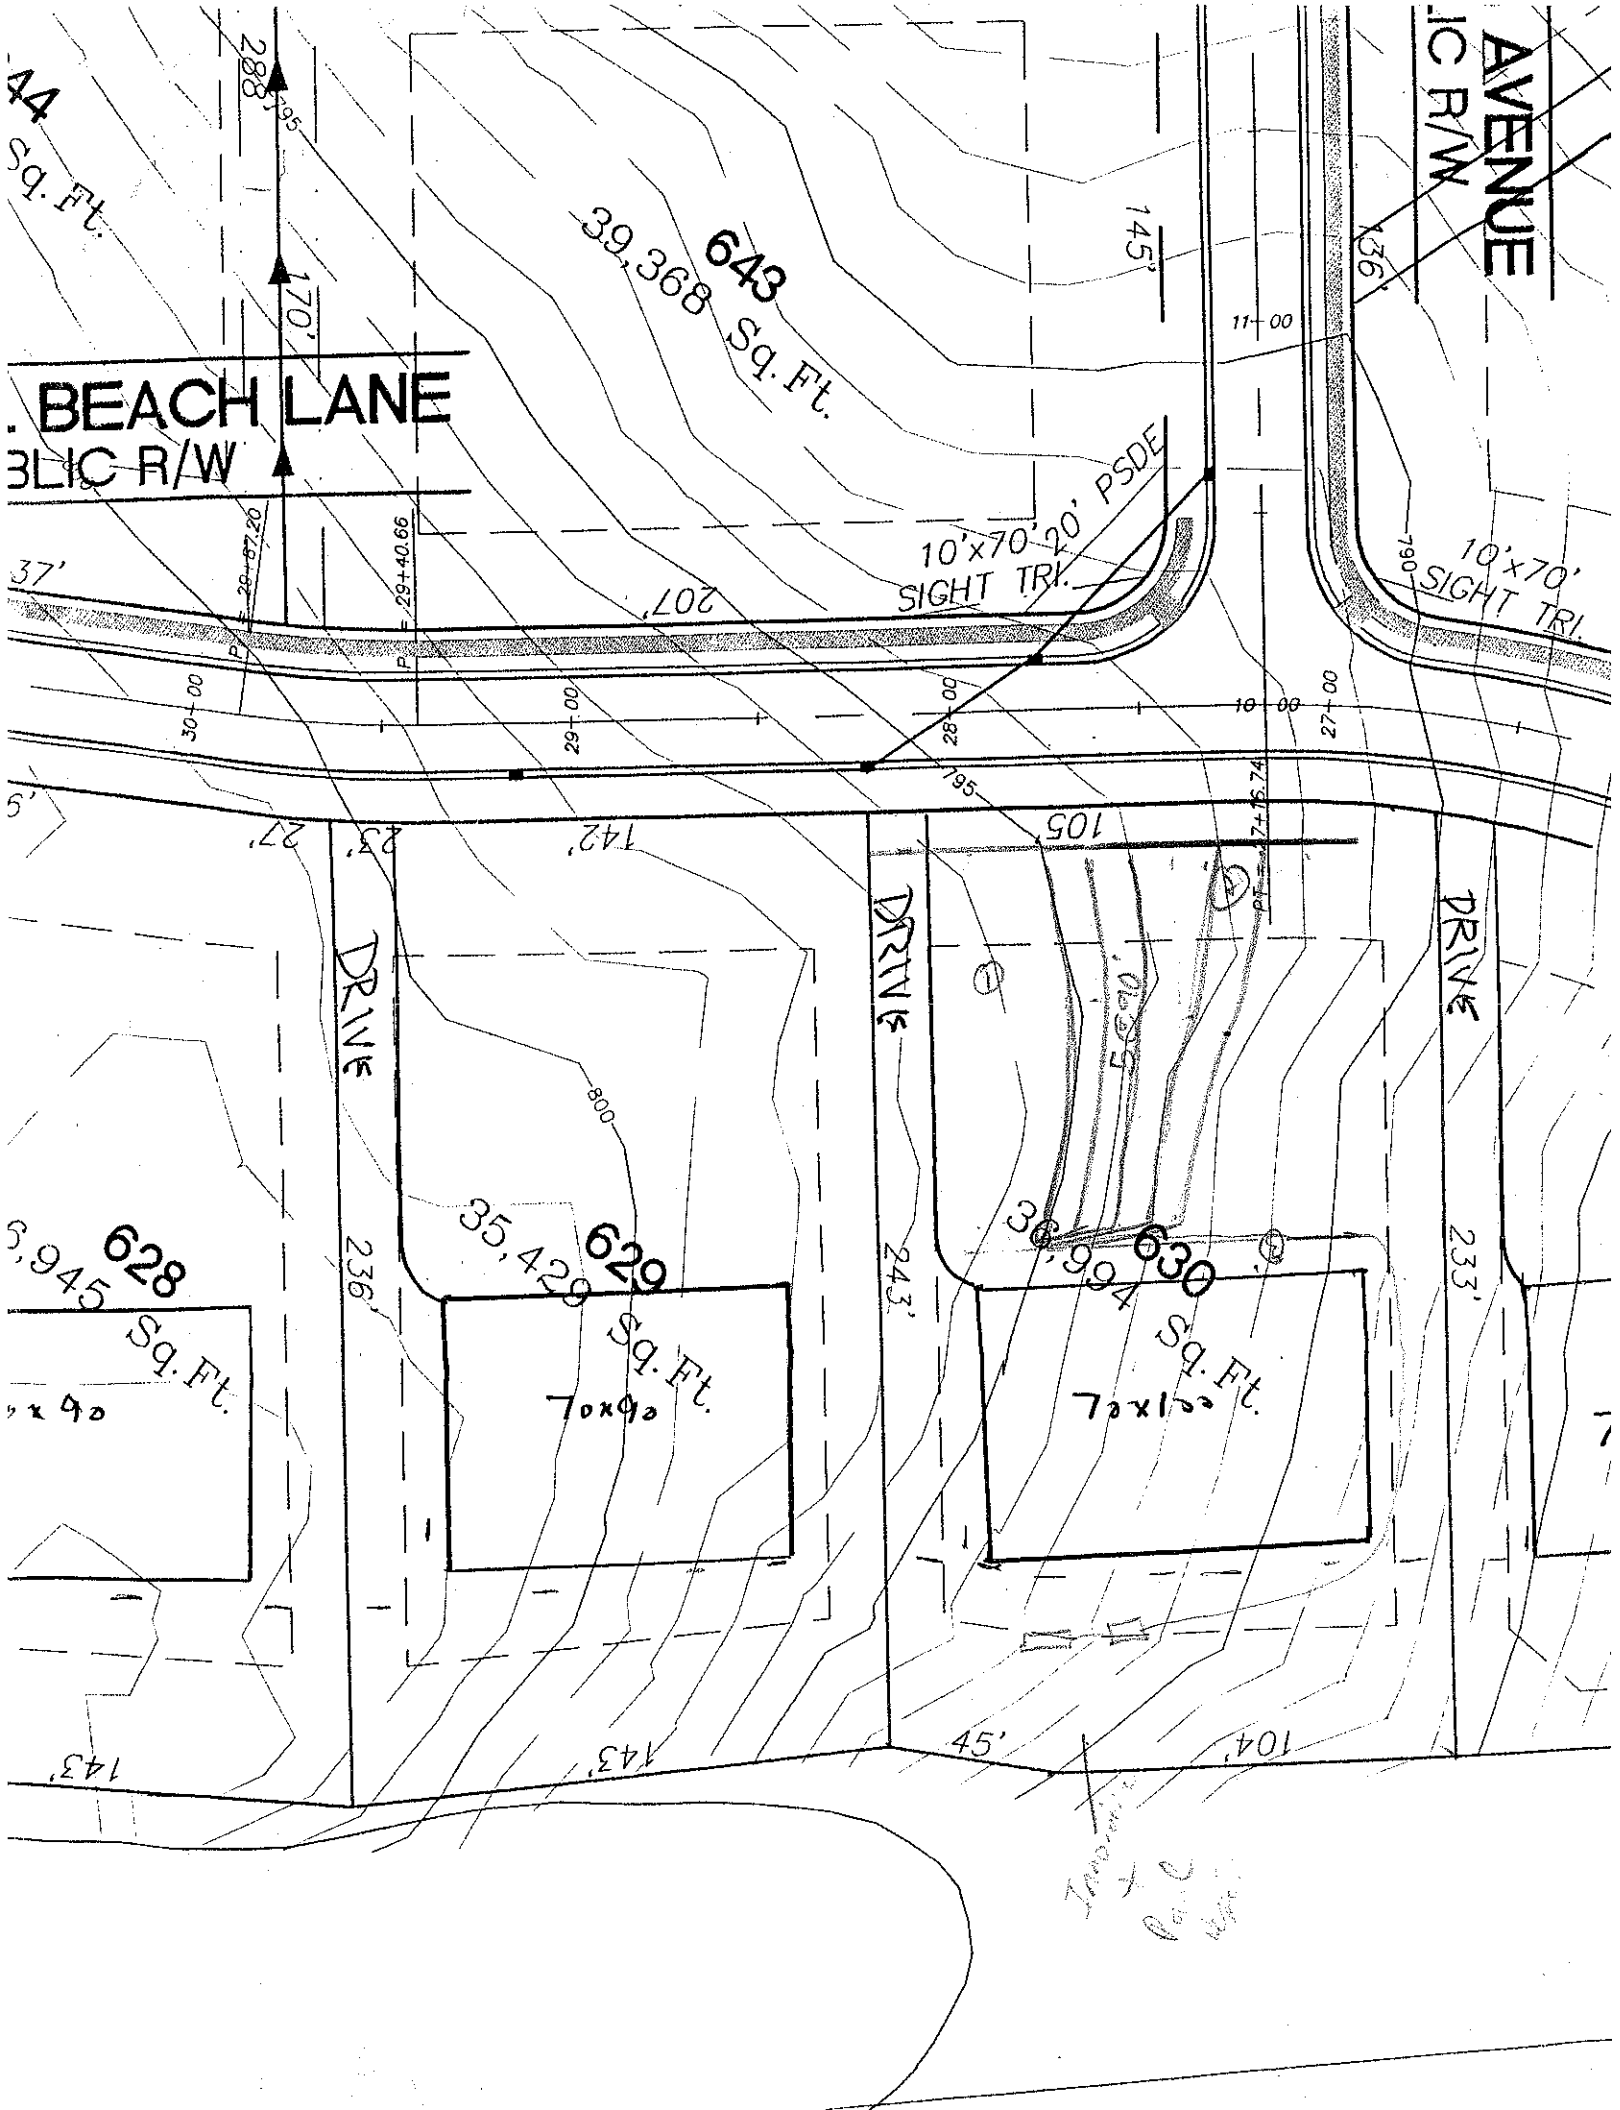
SOIL/SITE EVALUATION
for ON-SITE WASTEWATER SYSTEM

APPLICANT: _____ DATE EVALUATED: _____
WNER: _____ APPLICATION DATE: _____ PROPERTY SIZE: _____
DDRESS: _____ PROPOSED DESIGN FLOW (.1949): _____ PROPERTY RECORDED: _____
ROPOSED FACILITY: _____
OCATION OF SITE: Lot 630 Point
'ATER SUPPLY: ☐ Private ☐ Public ☐ Well ☐ Spring ☐ Other _____
VALUATION METHOD: ☐ Auger Boring ☐ Pit ☐ Cut
YPE OF WASTEWATER: ☐ Sewage ☐ Industrial Process ☐ Mixed

PROFILE #	.1940 LAND-SCAPE POSITION/ SLOPE %	HORI-ZON DEPTH (IN.)	SOIL MORPHOLOGY (.1941) .1941 STRUCTURE/ TEXTURE	.1941 CONSISTENCE/ MINERALOGY	OTHER PROFILE FACTORS .1942 SOIL WETNESS/ COLOR	.1943 SOIL DEPTH	.1956 SAPRO CLASS	.1944 RESTR HORIZ	PROFILE CLASS & LTAR
1		0-4	BSL GR	FR SSSP					PS 3
		4-36	RC MFABK	FI SP	Common SAP				
		36-47	YRCL SAB	FRL SSSP					
2	#31	0-12	BSL GR	FRI SSSP					PS 3
		12-44	RC MFABK	FL SP					
3		0-4	BSL FR	FRI SSSP					PS 3
		4-22	RC AMK	FI SP					
		22-50	RCL WSBK	FR SSSP					
4									

DESCRIPTION	INITIAL SYSTEM	REPAIR SYSTEM
vailable Space (.1945)		
ystem Type(s)		
te LTAR		

OTHER FACTORS (.1946): _____
SITE CLASSIFICATION (.1948): _____
EVALUATED BY: _____
OTHER(S) PRESENT: _____


44
Sq. Ft.
. BEACH LANE
BLIC R/W
AVENUE
IC R/W
643
39,368 Sq. Ft.
288'
170'
145'
136'
11+00
10'x70' 20' PSDE
SIGHT TRI.
10'x70'
SIGHT TRI.
207'
37'
195'
30+00
29+00
28+00
10+00
27+00
105'
DRIVE
DRIVE
DRIVE
628
6,945 Sq. Ft.
629
35,429 Sq. Ft.
70x90
630
36,994 Sq. Ft.
70x120
236'
243'
233'
143'
45'
104'