/ISION OF ENVIRONMENTAL HEALTH
-SITE WASTEWATER SECTION

PROPERTY ID #: _____
COUNTY: _____

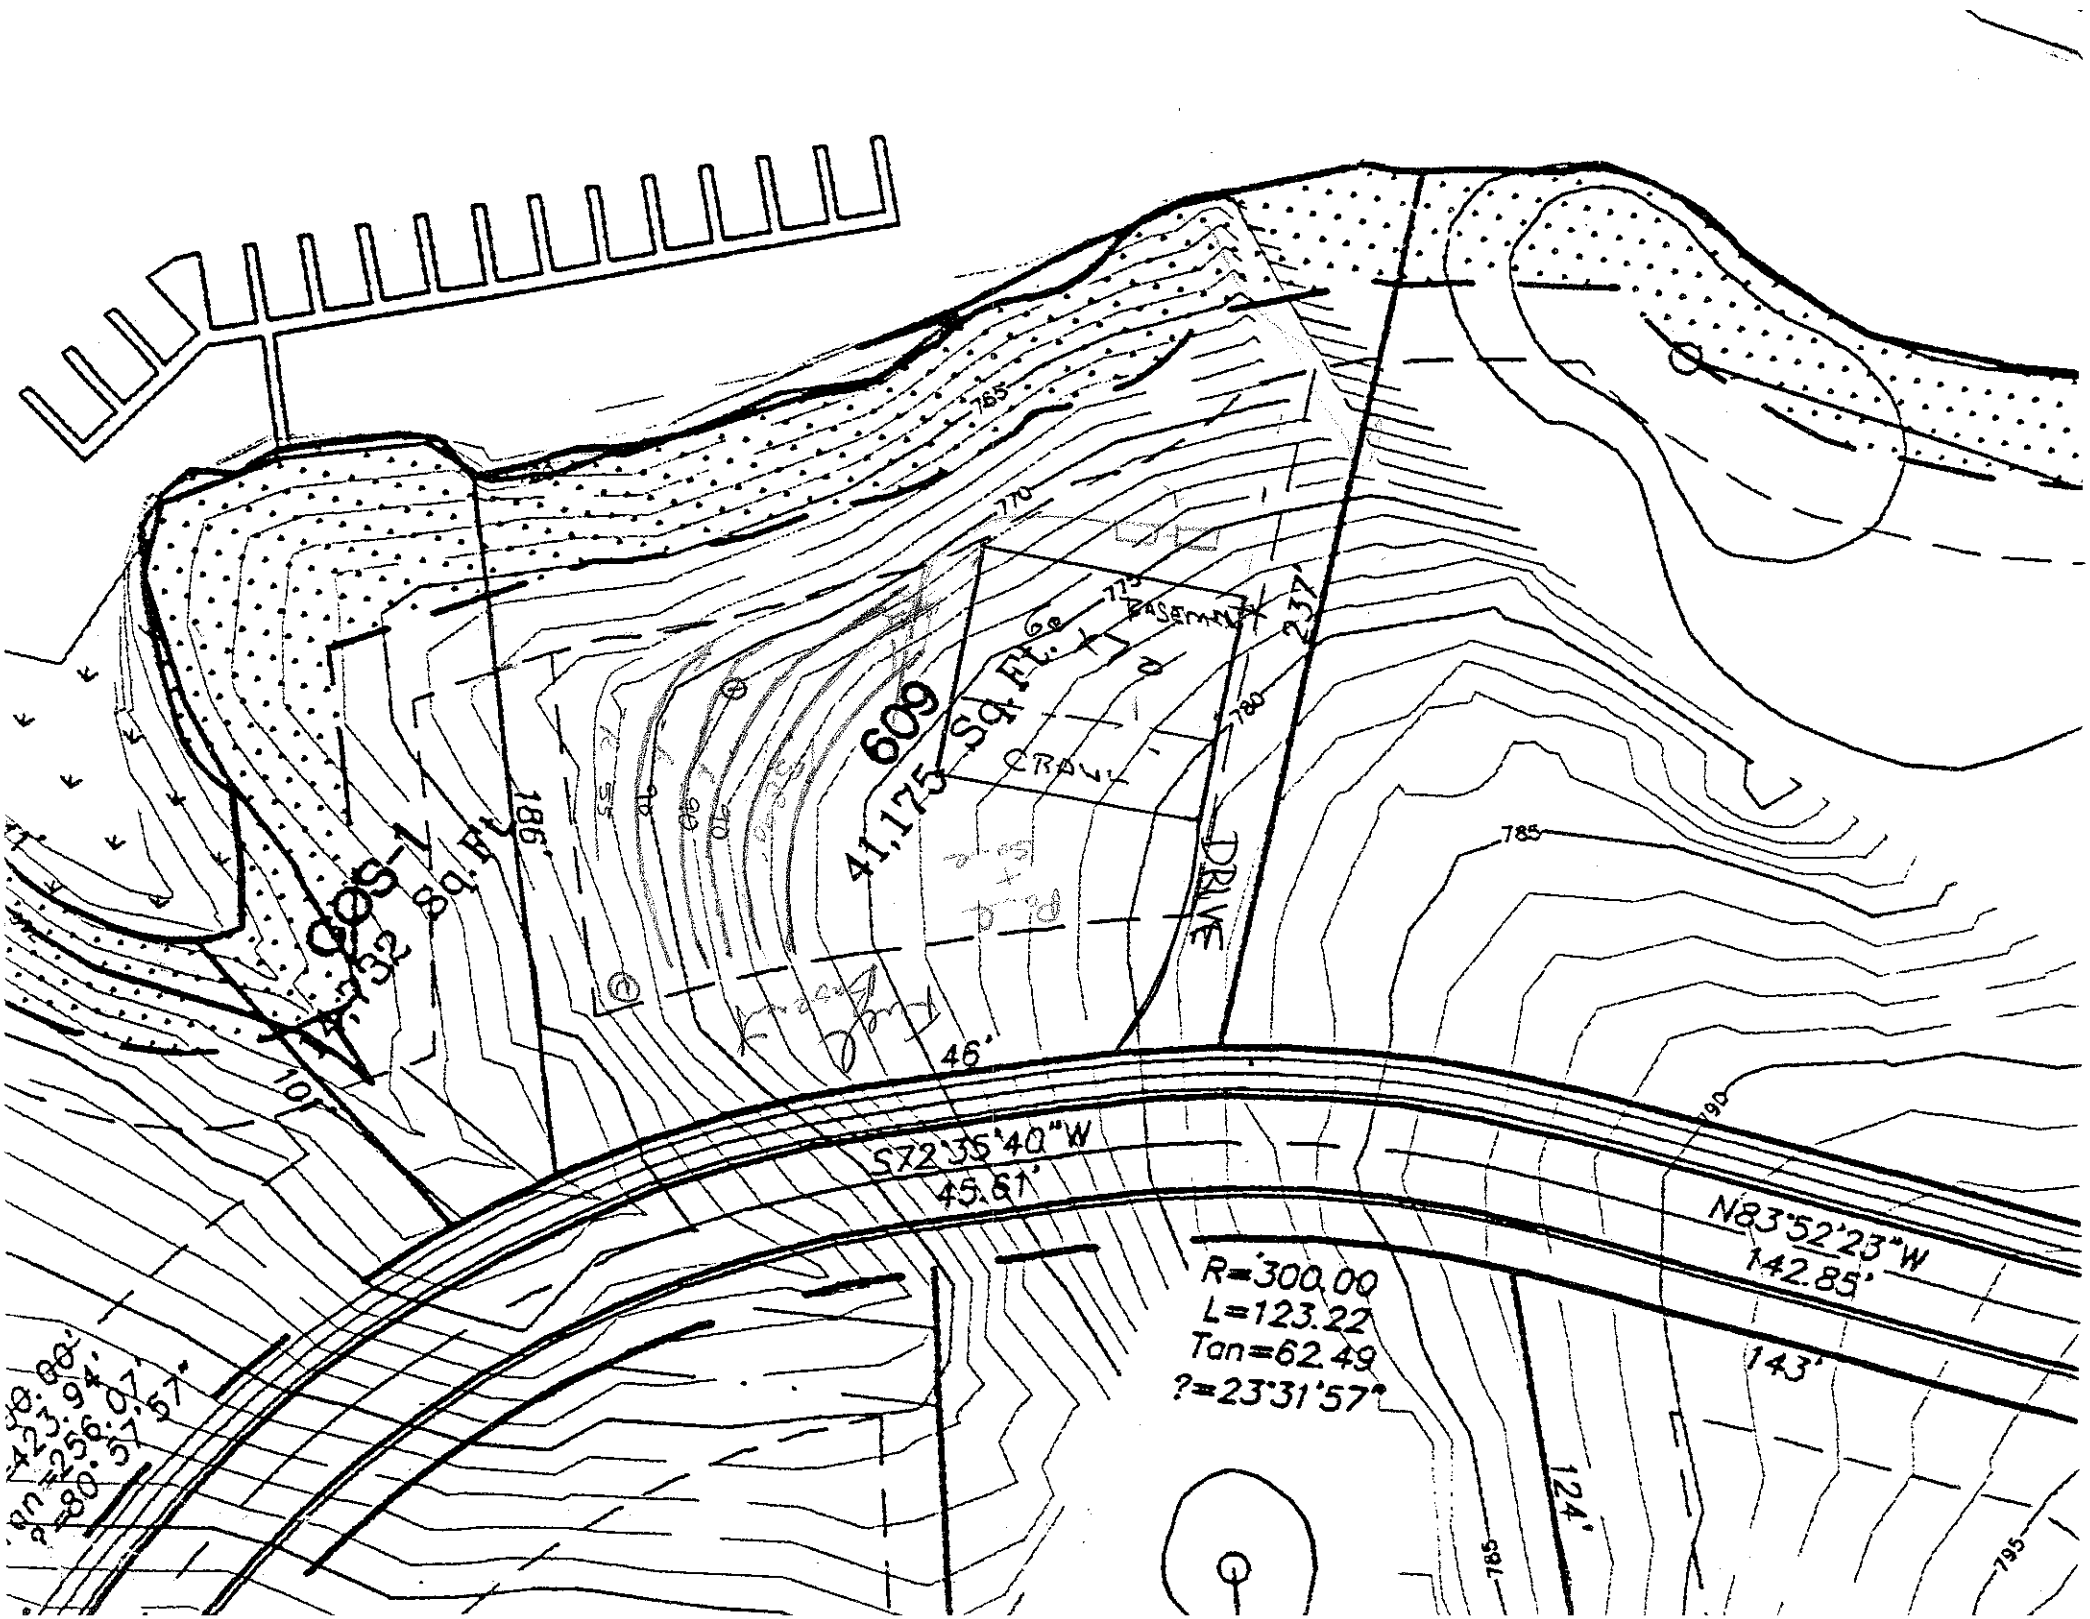
SOIL/SITE EVALUATION
for ON-SITE WASTEWATER SYSTEM

W..ER: _____ APPLICANT: _____
DDRESS: _____ APPLICATION DATE: _____ DATE EVALUATED: _____
ROPOSED FACILITY: _____ PROPOSED DESIGN FLOW (.1949): _____ PROPEF.TY SIZE: _____
OCATION OF SITE: Lot 609 - Point PROPERTY RECORDED: _____
'ATER SUPPLY: ☐ Private ☐ Public ☐ Well ☐ Spring ☐ Other _____
VALUATION METHOD: ☐ Auger Boring ☐ Pit ☐ Cut
YPE OF WASTEWATER: ☐ Sewage ☐ Industrial Process ☐ Mixed

PROFILE #	.1940 LAND-SCAPE POSITION/ SLOPE %	HORI-ZON DEPTH (IN.)	SOIL MORPHOLOGY (.1941) .1941 STRUCTURE/ TEXTURE	.1941 CONSISTENCE/ MINERALOGY	OTHER PROFILE FACTORS .1942 SOIL WETNESS/ COLOR	.1943 SOIL DEPTH	.1956 SAPRO CLASS	.1944 RESTR HORIZ	PROFILE CLASS & LTAR
1		0-16	BSC MFSCH	FAR SSSO					PS .3+
		16-24	CL MSBK	FAR SSSO					
		24-48	SL SAP	FRI MSMP					
2		0-21	RC MFSBK	FAR SP					PS .3
		21-42	YR CL MFSBK	FAR SSSP	FRI SAP				
		42-49	RY L MSBK	FAR SSSP					
3		0-5	BSL/CL FR	FRI SSSO					PS .3
		5-20	RYC MFSBK	FRI SSSP					
		20-48	YRCL MSBK	FAR SSSP	FRI/CON SAP				
4									

DESCRIPTION	INITIAL SYSTEM	REPAIR SYSTEM
vailable Space (.1945)		
stem Type(s)		
te LTAR		

OTHER FACTORS (.1946): _____
SITE CLASSIFICATION (.1948): _____
EVALUATED BY: _____
OTHER(S) PRESENT: _____


765
770
775
780
785
790
795
609
41,175 Sq. Ft.
GOS-1
4,732 Sq. Ft.
186'
237'
DRIVE
46'
S72°35'40"W
45.61'
N83°52'23"W
142.85'
143'
124'
R=300.00
L=123.22
Tan=62.49
?=23°31'57"
423.94'
?=80°37'57"