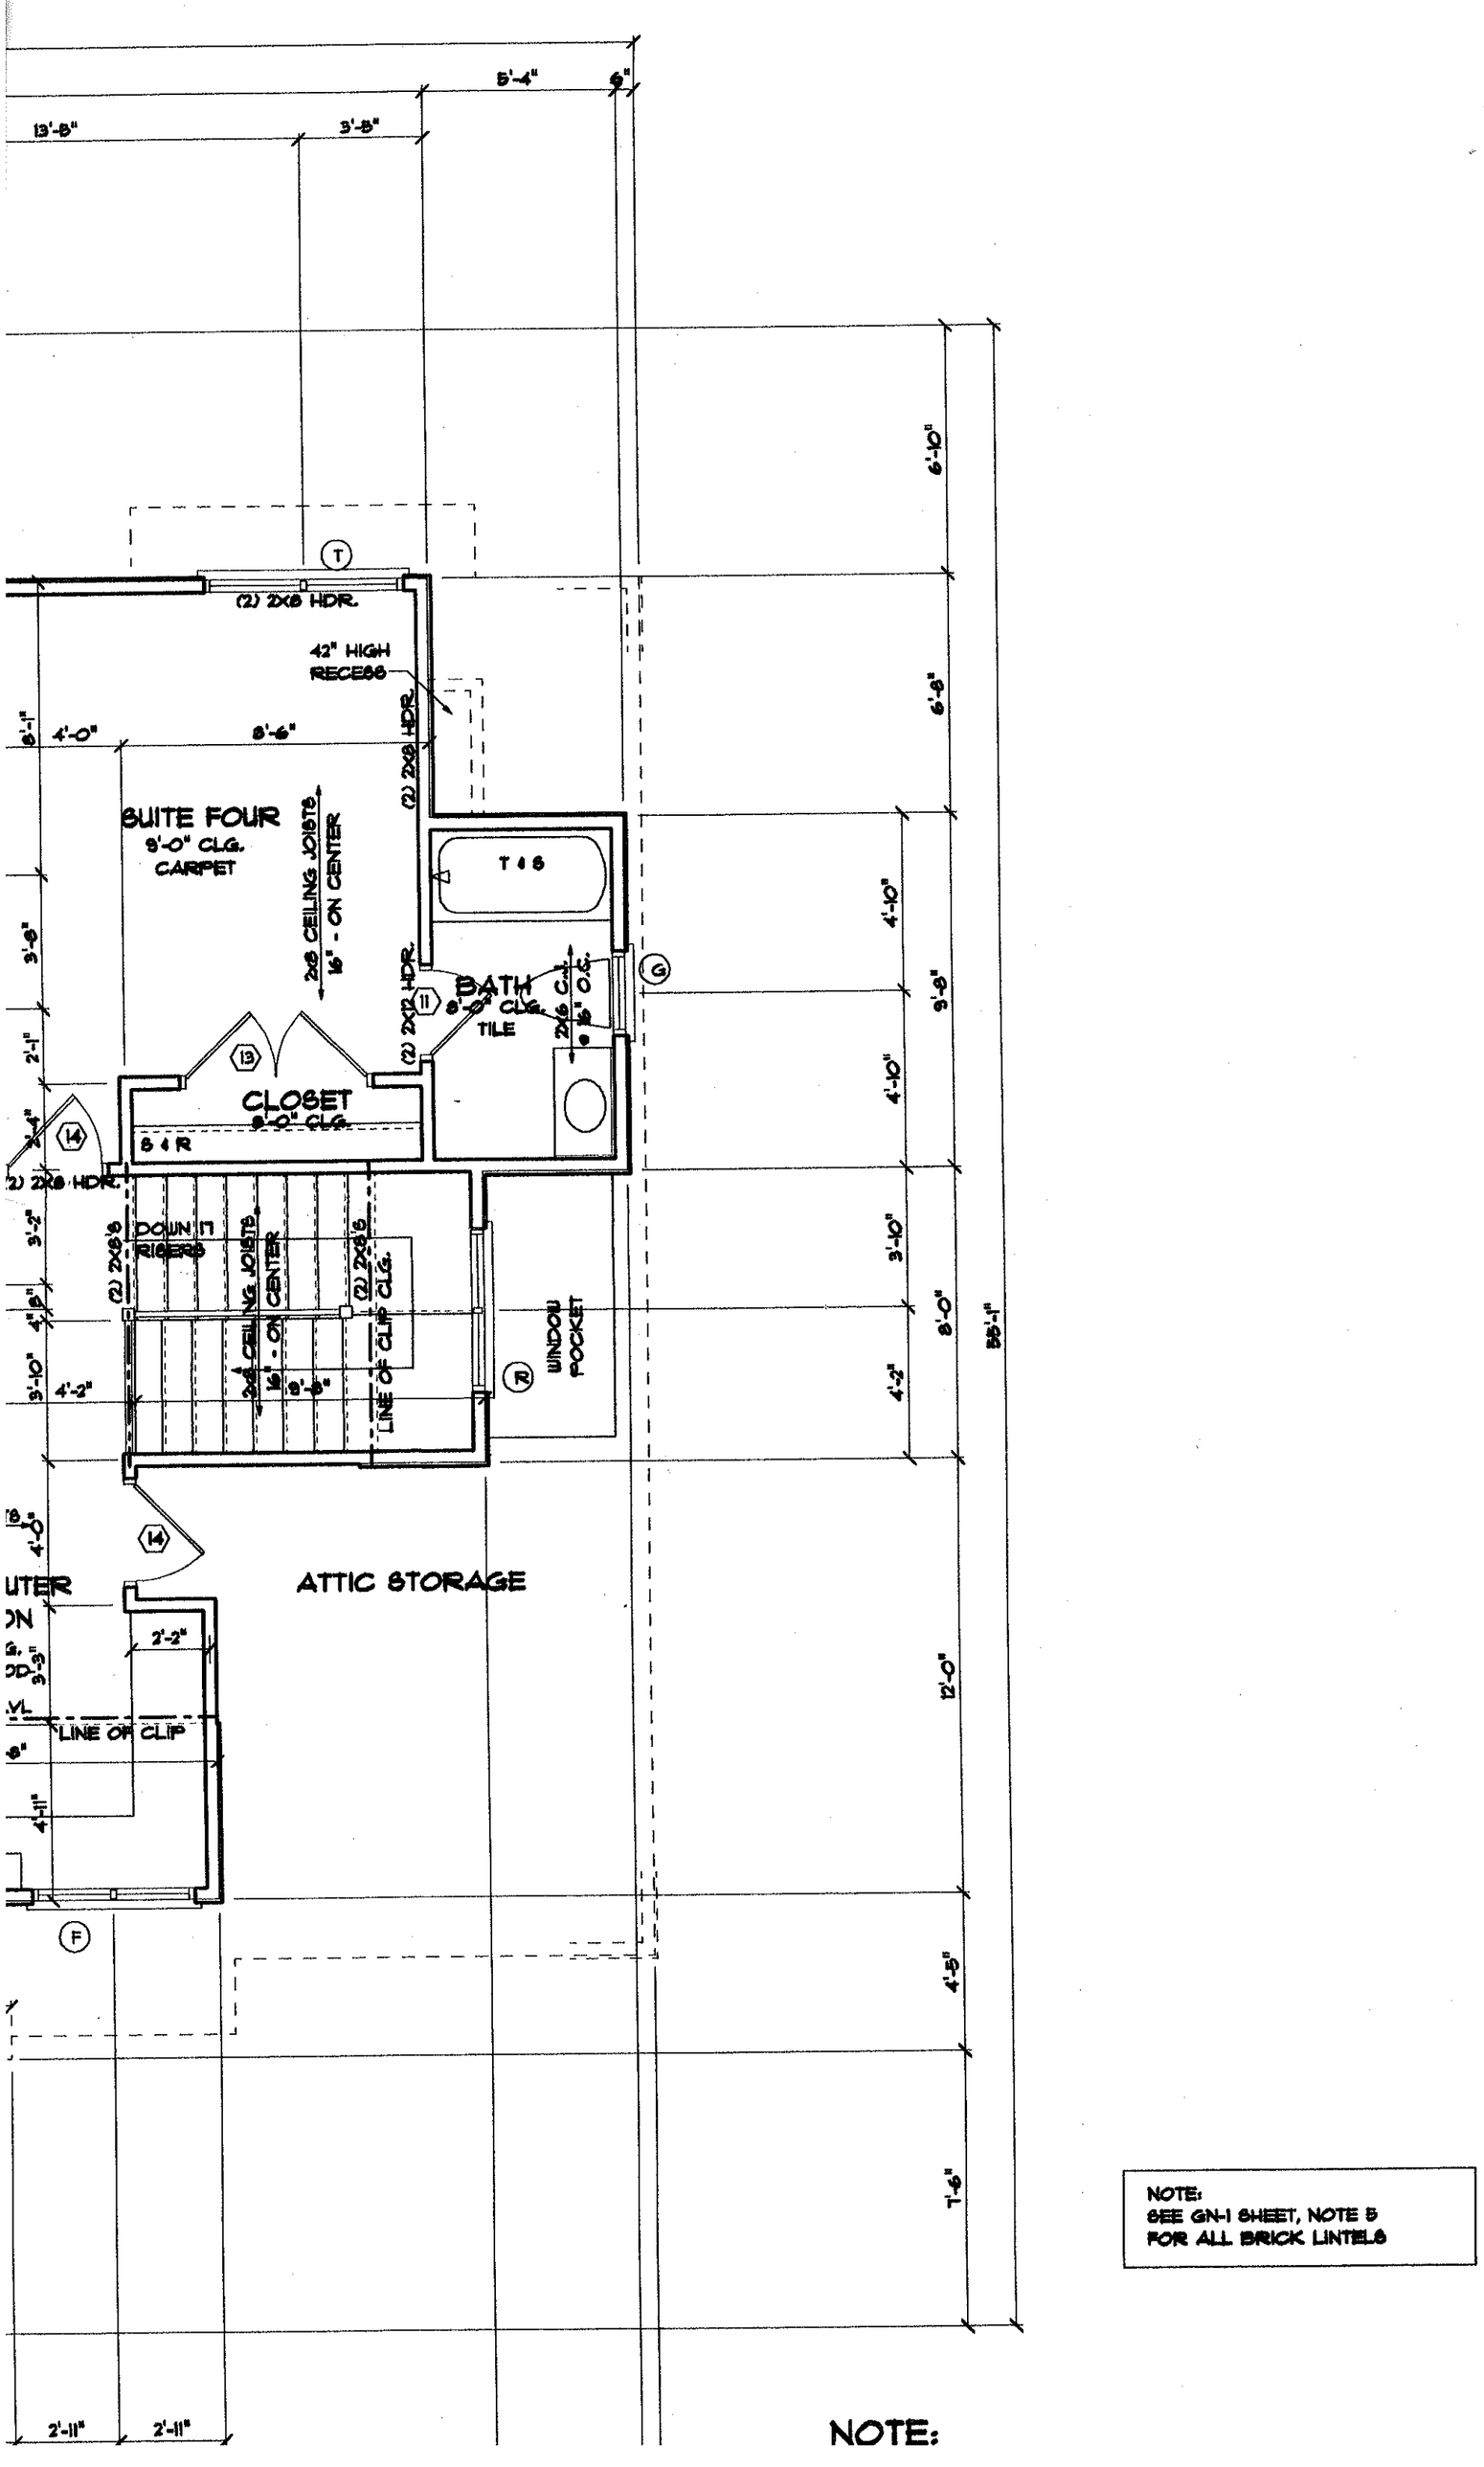


NOTE:
SEE GN-1 SHEET, NOTE 5
FOR ALL BRICK LINTELS

NOTE:

(2) 2X8 HDR.

ATTIC ACCESS

(2) 2X6 HDR.

(2) 2X10'S

2X6 CEILING JOISTS 16" - ON CENTER TIED TO RAFTERS

LINE OF CIP W/ 9'-0" CLG.

MEDIA ROOM

(2) 9 1/4" LVL

11'-1"

13'-2"

6'-10"

ATTIC ACCESS

(2) 2X6 HDR.

(2) 9 1/4" LVL

LINE OF CIP W/ 9'-0" CLG.

BENT BEAM SEE DETAIL 8/D-1

8'-4"

5'-4"

(2) 2X8'S

T & G

LINEN

(2) 2X8 HDR.

3'-0"

COAT'S CARPET

S & R

4'-4"

HALL 9'-0" CLG. HARDWOOD

1'-4"

2'-4"

TILE

3'-6"

SHARED BATH 9'-0" CLG.

(2) 1 7/8" LVL

2X8 CEILING JOISTS 16" - ON CENTER

CLOSET CARPET

S & R

8'-6"

2'-6"

4'-10"

7'-8"

2'-2"

7'-8"

2'-8"

SUITE TWO 9'-0" CLG. CARPET

2X8 CEILING JOISTS 16" - ON CENTER

(2) 2X12 HDR.

23'-6"

7'-1"

14'-2"

7'-1"

4'-6"

4'-10"

7'-6"

4'-4"

2'-6"

5'-10"

4'-10"

13'-6"

3'-10"

8"

(2) 2X8 HDR.

1'-4"

3'-0"

NICHE

2X8 C.J. 16" O.C.

1'-8"

LINE OF CLIP

CENTER RIDGE ABOVE ON WINDOW

(2) 2X8 HDR.

(2) 2X10'S

SUITE THREE 9'-0" CLG. CARPET 14'-10"

2X8 CEILING JOISTS 16" - ON CENTER

6'-4"

7'-6"

2'-10"

4'-1"

2'-0"

1'-10"

(2) 2X8'S

(2) 2X10 HDR.

6'-0"


GAME RO 14'-6" CLG CARPET

2X8 CEILING J 16" - ON CEN TIED TO RAFT

15'-10"

3 2X6 KING STUDS


(2) 2X8 HDR.

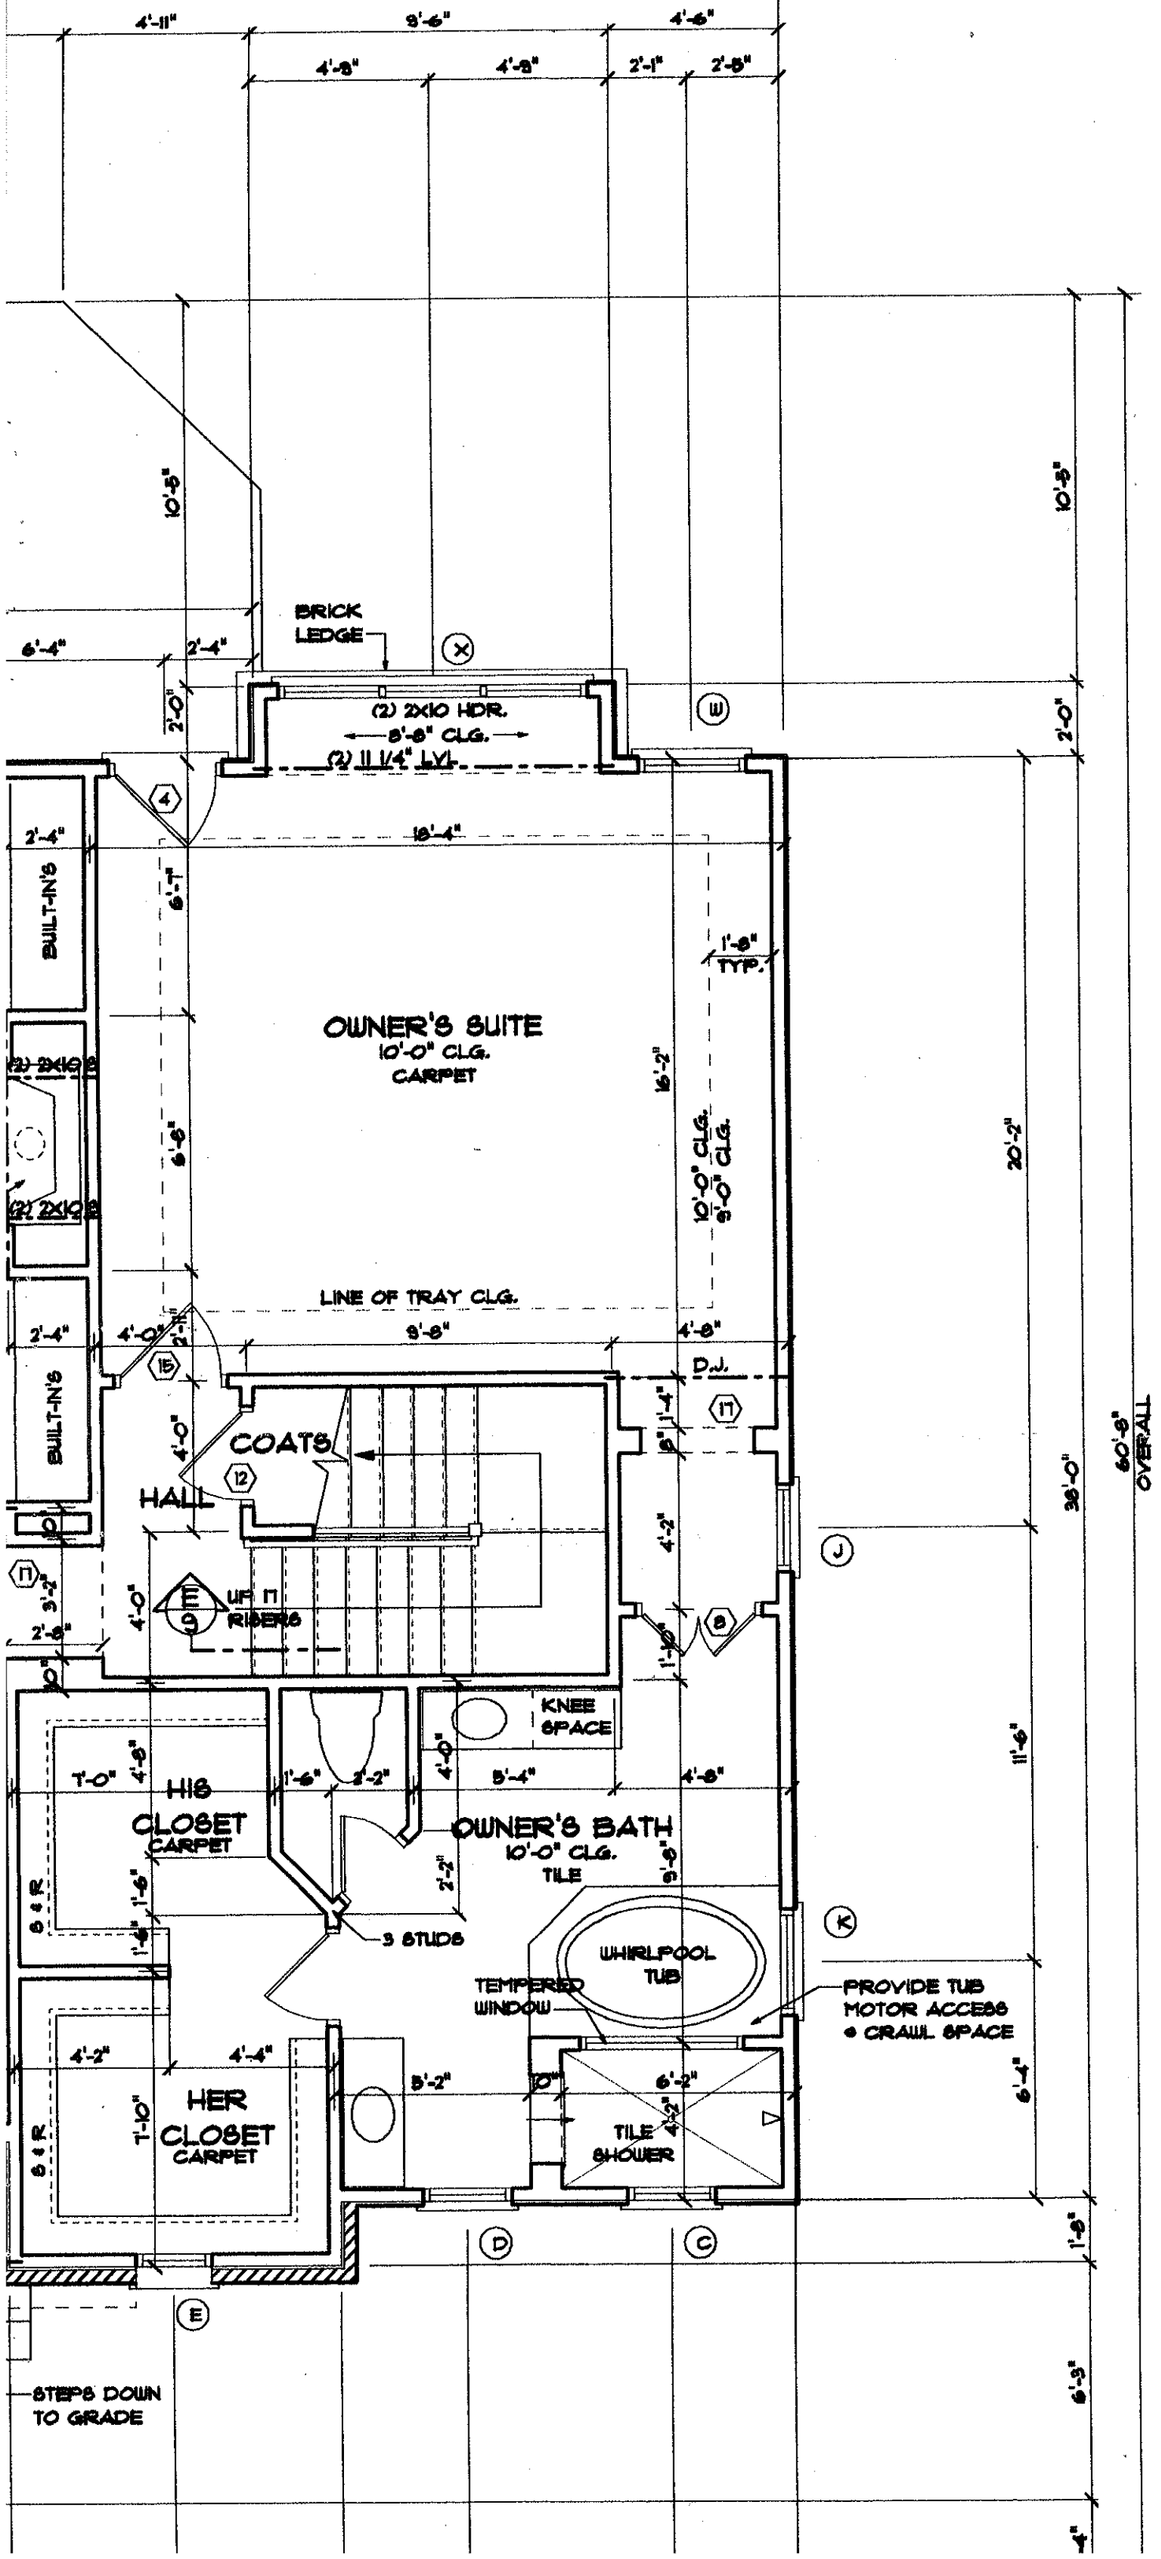

SQUARE FOOTAGE:

FIRST FLOOR HEATED	2173
SECOND FLOOR HEATED	1975
HEATED TOTAL	4148
GARAGE	816
COVERED ENTRY	30
TOTAL UNDER ROOF	4994

NOTE:
SEE GN-1 SHEET, NOTE 5

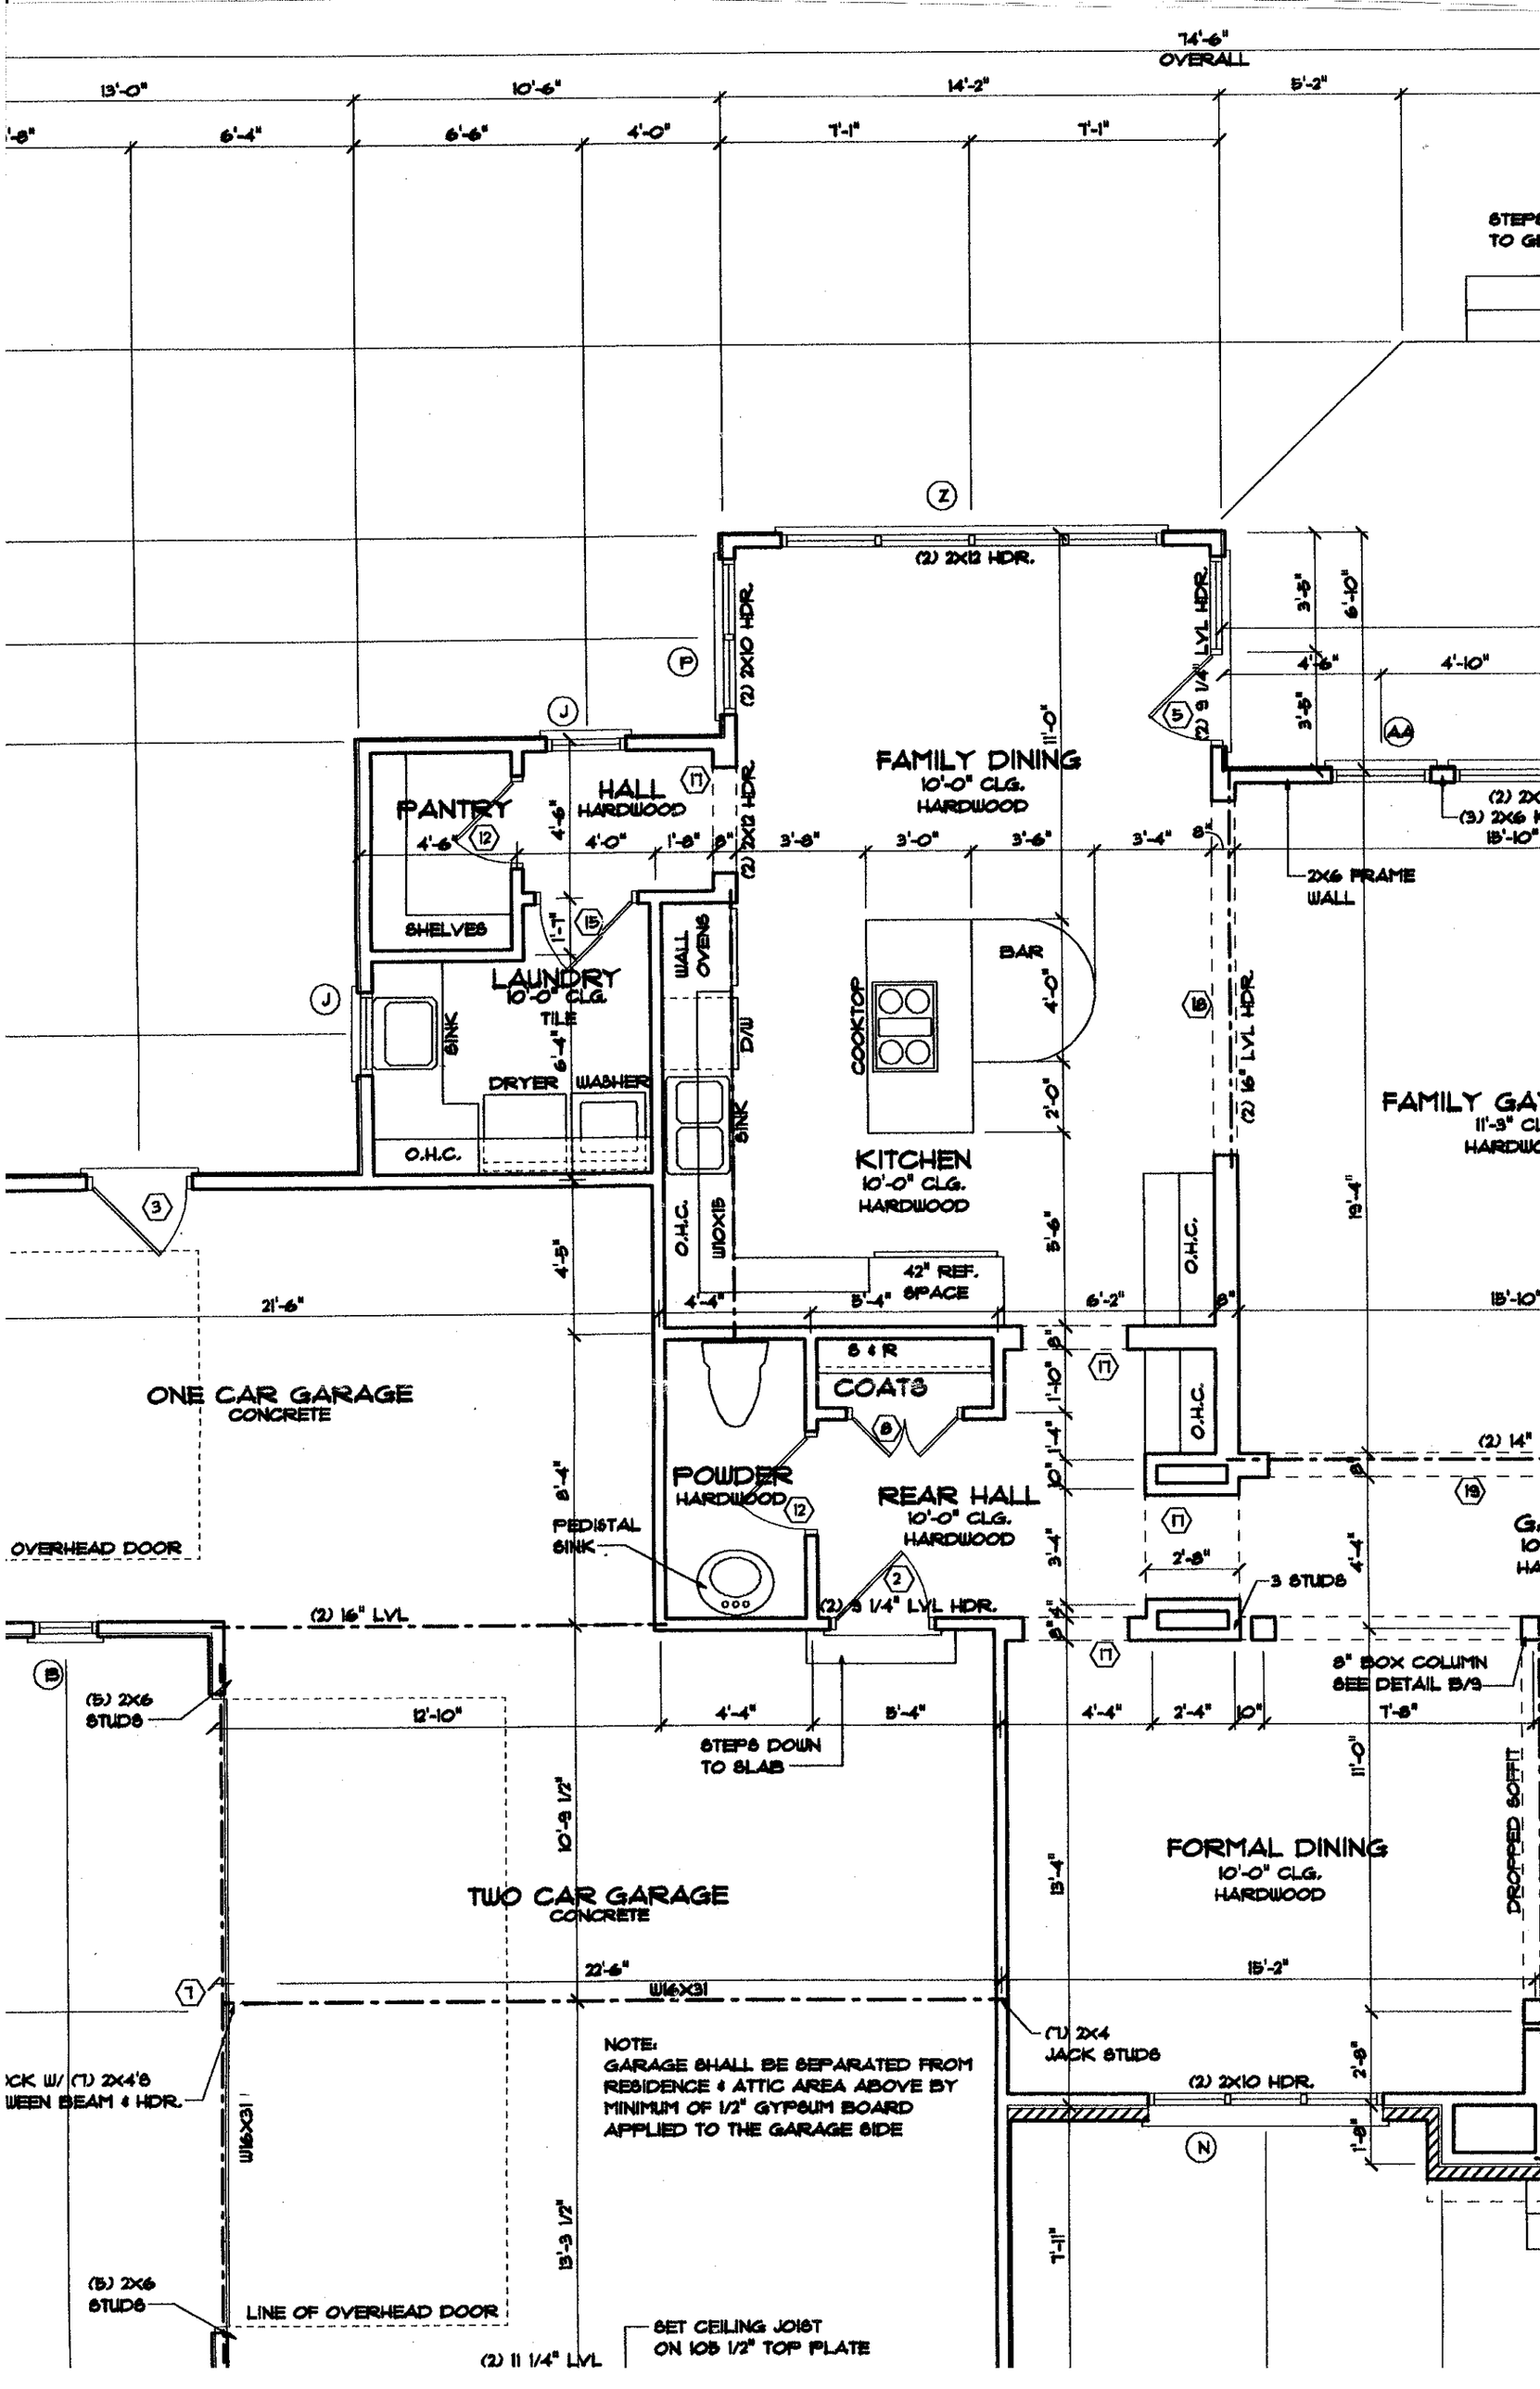
74'-6" OVERALL
13'-0"
10'-6"
14'-2"
5'-2"
6'-4"
6'-6"
4'-0"
7'-1"
7'-1"
(2) 2X12 HDR.
(2) 2X10 HDR.
(2) 9 1/4" LVL HDR.
FAMILY DINING
10'-0" CLG.
HARDWOOD
PANTRY
HALL
HARDWOOD
SHELVES
LAUNDRY
10'-0" CLG.
TILE
SINK
DRYER
WASHER
O.H.C.
WALL OVENS
D/W
SINK
BAR
COOKTOP
KITCHEN
10'-0" CLG.
HARDWOOD
2X6 FRAME WALL
(2) 16" LVL HDR.
42" REF. SPACE
W10X15
21'-6"
ONE CAR GARAGE
CONCRETE
OVERHEAD DOOR
POWDER
HARDWOOD
PEDISTAL SINK
S & R
COATS
REAR HALL
10'-0" CLG.
HARDWOOD
3 STUDS
(2) 16" LVL
(2) 9 1/4" LVL HDR.
8" BOX COLUMN
SEE DETAIL B/9
(5) 2X6 STUDS
12'-10"
4'-4"
5'-4"
2'-4"
10"
7'-8"
STEPS DOWN TO SLAB
TWO CAR GARAGE
CONCRETE
FORMAL DINING
10'-0" CLG.
HARDWOOD
DROPPED SOFFIT
22'-6"
W16X31
15'-2"
(1) 2X4 JACK STUDS
(2) 2X10 HDR.
NOTE:
GARAGE SHALL BE SEPARATED FROM RESIDENCE & ATTIC AREA ABOVE BY MINIMUM OF 1/2" GYPSUM BOARD APPLIED TO THE GARAGE SIDE
(5) 2X6 STUDS
LINE OF OVERHEAD DOOR
(2) 11 1/4" LVL
SET CEILING JOIST ON 10S 1/2" TOP PLATE