DIVISION OF ENVIRONMENTAL HEALTH
ON-SITE WASTEWATER SECTION

PROPERTY ID #: _____
COUNTY: _____

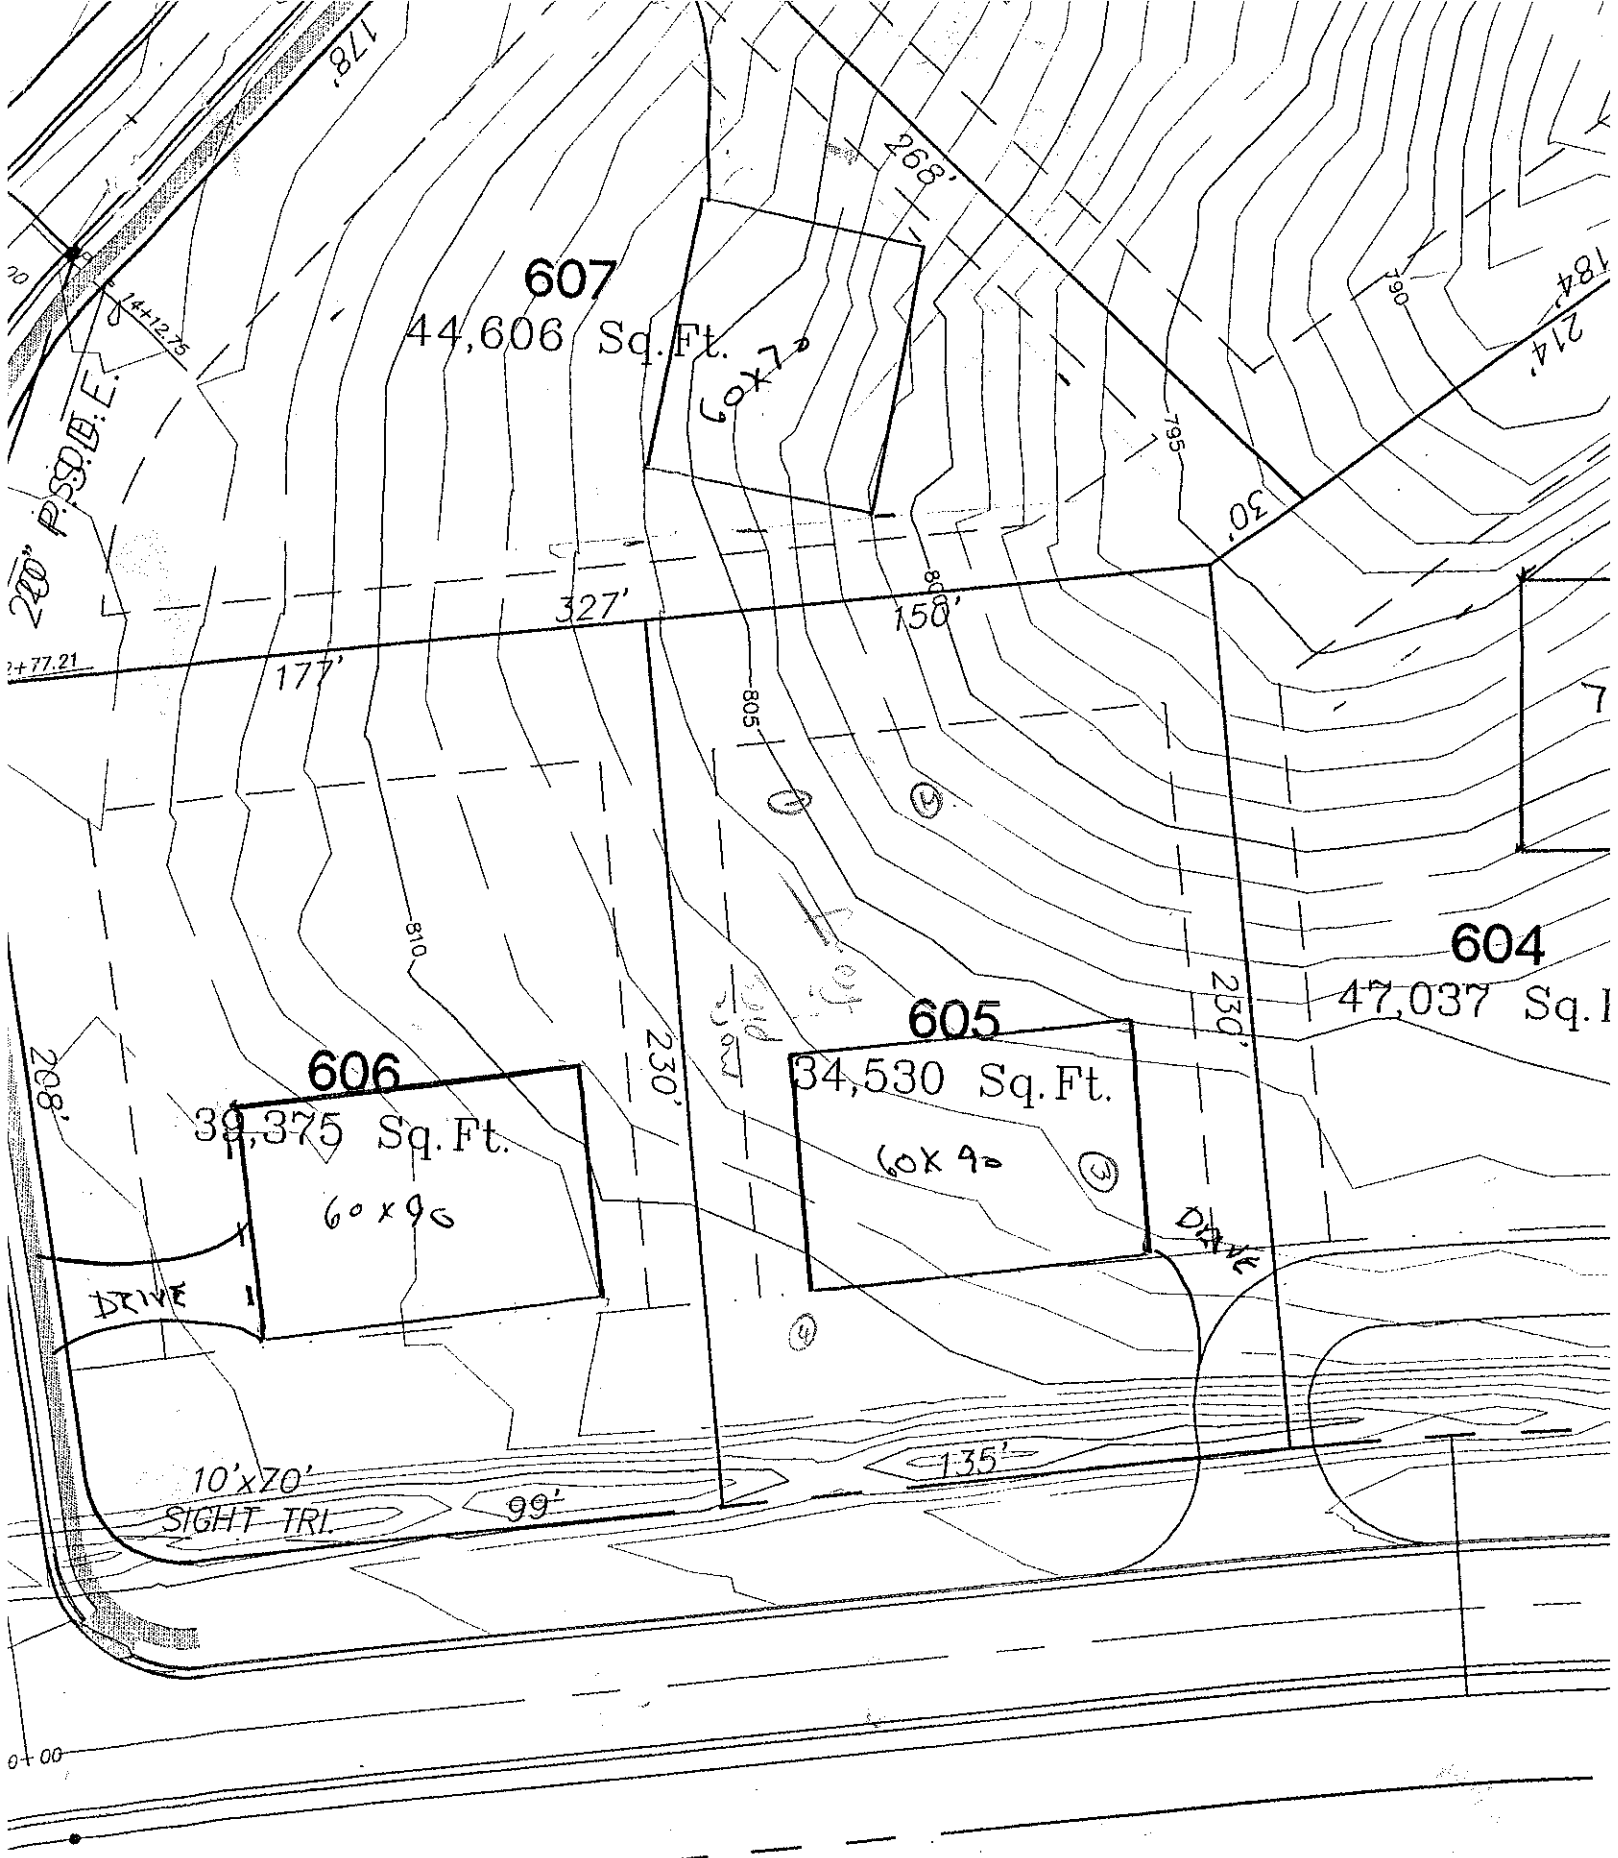
# SOIL/SITE EVALUATION
## *for* ON-SITE WASTEWATER SYSTEM

OWNER: _____ APPLICANT: _____
ADDRESS: _____ APPLICATION DATE: _____ DATE EVALUATED: _____
PROPOSED FACILITY: _____ PROPOSED DESIGN FLOW (.1949): _____ PROPERTY SIZE: _____
LOCATION OF SITE: lot 605 PROPERTY RECORDED: _____
WATER SUPPLY: ☐ Private ☐ Public ☐ Well ☐ Spring ☐ Other _____
EVALUATION METHOD: ☐ Auger Boring ☐ Pit ☐ Cut
TYPE OF WASTEWATER: ☐ Sewage ☐ Industrial Process ☐ Mixed

| PROFILE # | .1940 LANDSCAPE POSITION/ SLOPE % | HORIZON DEPTH (IN.) | SOIL MORPHOLOGY (.1941) .1941 STRUCTURE/ TEXTURE | .1941 CONSISTENCE/ MINERALOGY | OTHER PROFILE FACTORS .1942 SOIL WETNESS/ COLOR | .1943 SOIL DEPTH | .1956 SAPRO CLASS | .1944 RESTR HORIZ | PROFILE CLASS & LTAR |
|---|---|---|---|---|---|---|---|---|---|
| 1 | | 0-20 | YRC SBK/GR | FI SP | <2 chroma many | 3 chroma | | | (II) |
| | | 20-48 | YRCL MSBK | FI/VFI SP | | | | | |
| | | | | | | | | | |
| | | | | | | | | | |
| | | | | | | | | | |
| 2 | | 0-16 | YRC SBK | FI SP | <2 chroma many | chroma | B | | (I) |
| | | 16-48 | YRC ABK | FI SP | | | | | |
| | | | | | | | | | |
| | | | | | | | | | |
| | | | | | | | | | |
| 3 | | 0-20 | RC SBK | FI/VFI SP | Few YBRMS | | | | PS .25 |
| | | 20-48 | YRCL MSBK | VFI SP | | | | | |
| | | | | | | | | | |
| | | | | | | | | | |
| | | | | | | | | | |
| 4 | | 0-18 | RCL SBK | FRI SSSP | Inc of SAP | | | | PS -3 |
| | | 18-48 | RCL MSBK | FRI SSP | | | | | |
| | | | | | | | | | |
| | | | | | | | | | |
| | | | | | | | | | |

| DESCRIPTION | INITIAL SYSTEM | REPAIR SYSTEM |
|---|---|---|
| Available Space (.1945) | | |
| System Type(s) | | |
| Site LTAR | | |

OTHER FACTORS (.1946): _____
SITE CLASSIFICATION (.1948): _____
EVALUATED BY: _____
OTHER(S) PRESENT: _____


607
44,606 Sq.Ft.
60x70
606
39,375 Sq.Ft.
60x90
605
34,530 Sq.Ft.
60x90
604
47,037 Sq.Ft.
DRIVE
DRIVE
10'x70'
SIGHT TRI.
99'
135'
327'
150'
177'
230'
230'
208'
268'
214'
178'
805
810
795
790
30'
20" P.S.D.E.E.
14+12.75
2+77.21
0+00
S.R. 1100