DIVISION OF ENVIRONMENTAL HEALTH:
ON-SITE WASTEWATER SECTION

PROPERTY ID #: _____
COUNTY: _____

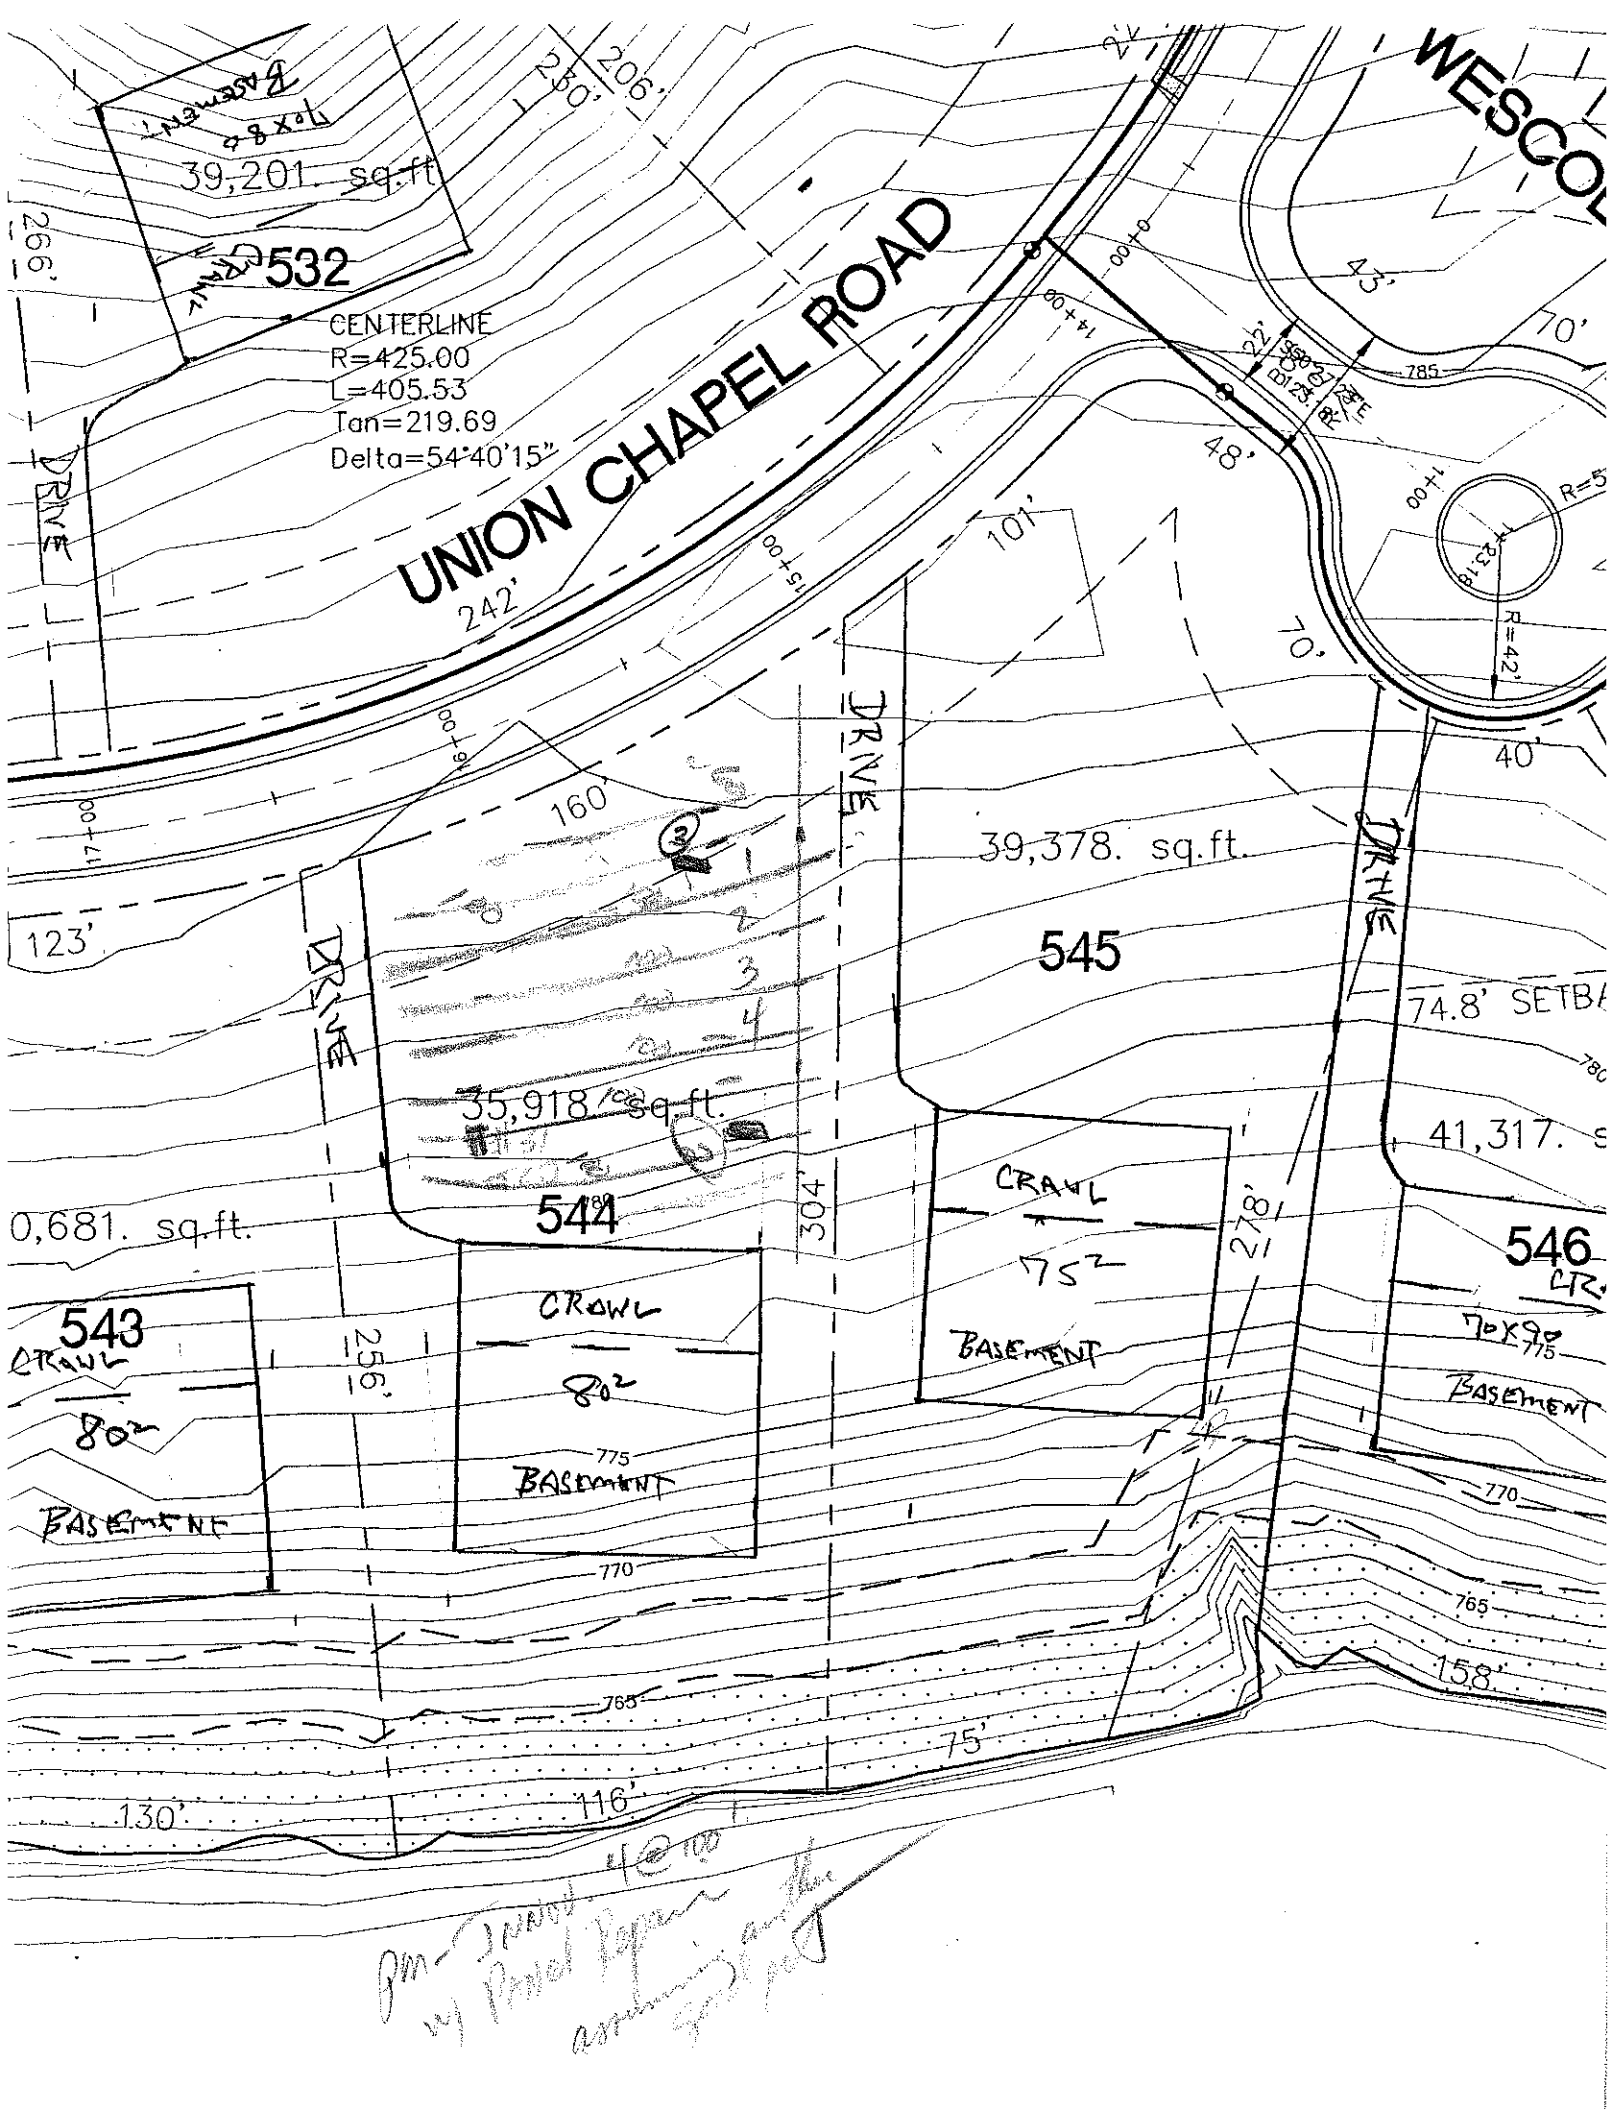
SOIL/SITE EVALUATION
for ON-SITE WASTEWATER SYSTEM

OWNER: CRL APPLICANT: _____
ADDRESS: _____ APPLICATION DATE: _____ DATE EVALUATED: 5-27-99
PROPOSED FACILITY: _____ PROPOSED DESIGN FLOW (.1949): _____ PROPERTY SIZE: _____
LOCATION OF SITE: Lot 52 Hl Plan Sec The Pl. PROPERTY RECORDED: _____
WATER SUPPLY: ☐ Private ☐ Public ☐ Well ☐ Spring ☐ Other _____
EVALUATION METHOD: ☐ Auger Boring ☐ Pit ☐ Cut 6-2-99 Neal on the port Clarendon Rd.
TYPE OF WASTEWATER: ☐ Sewage ☐ Industrial Process ☐ Mixed

PROFILE #	.1940 LANDSCAPE POSITION/ SLOPE %	HORIZON DEPTH (IN.)	SOIL MORPHOLOGY (.1941) .1941 STRUCTURE/ TEXTURE	.1941 CONSISTENCE/ MINERALOGY	OTHER PROFILE FACTORS .1942 SOIL WETNESS/ COLOR	.1943 SOIL DEPTH	.1956 SAPRO CLASS	.1944 RESTR HORIZ	PROFILE CLASS & LTAR
1	#131 TCS	0-6	massive hard						PS .3
		6-57	structured	friasp/sl sap					
2		0-4	scl						PS .3
		4-14	sbk rc	fi sp					
		14-57	wk sbk yrck	frssp fi sl sp					
3	6-4-99	0-16	compacted zone RC						PS .3
		16-42	mfsbk yrck	frssp common sl sap					
		42-65	massive Rgl	fi sl sp frssp				36" ft	
4									

DESCRIPTION	INITIAL SYSTEM	REPAIR SYSTEM
Available Space (.1945)		
System Type(s)		
Site LTAR		

OTHER FACTORS (.1946): _____
SITE CLASSIFICATION (.1948): _____
EVALUATED BY: _____
OTHER(S) PRESENT: _____


UNION CHAPEL ROAD
CENTERLINE
R=425.00
L=405.53
Tan=219.69
Delta=54°40'15"
39,201. sq.ft.
532
242'
206'
266'
160'
123'
DRIVE
39,378. sq.ft.
545
35,918. sq.ft.
544
304'
CROWL
80²
BASEMENT
543
CRAWL
80²
BASEMENT
256'
130'
116'
75'
158'
CRAWL
75²
BASEMENT
27.8'
546
70X98
775
BASEMENT
41,317.
74.8' SETBA
40'
70'
48'
43'
101'
R=42'
R=5
785
770
765
775
780
0,681. sq.ft.