DIVISION OF ENVIRONMENTAL HEALTH
ON-SITE WASTEWATER SECTION

PROPERTY ID #: _____
COUNTY: _____

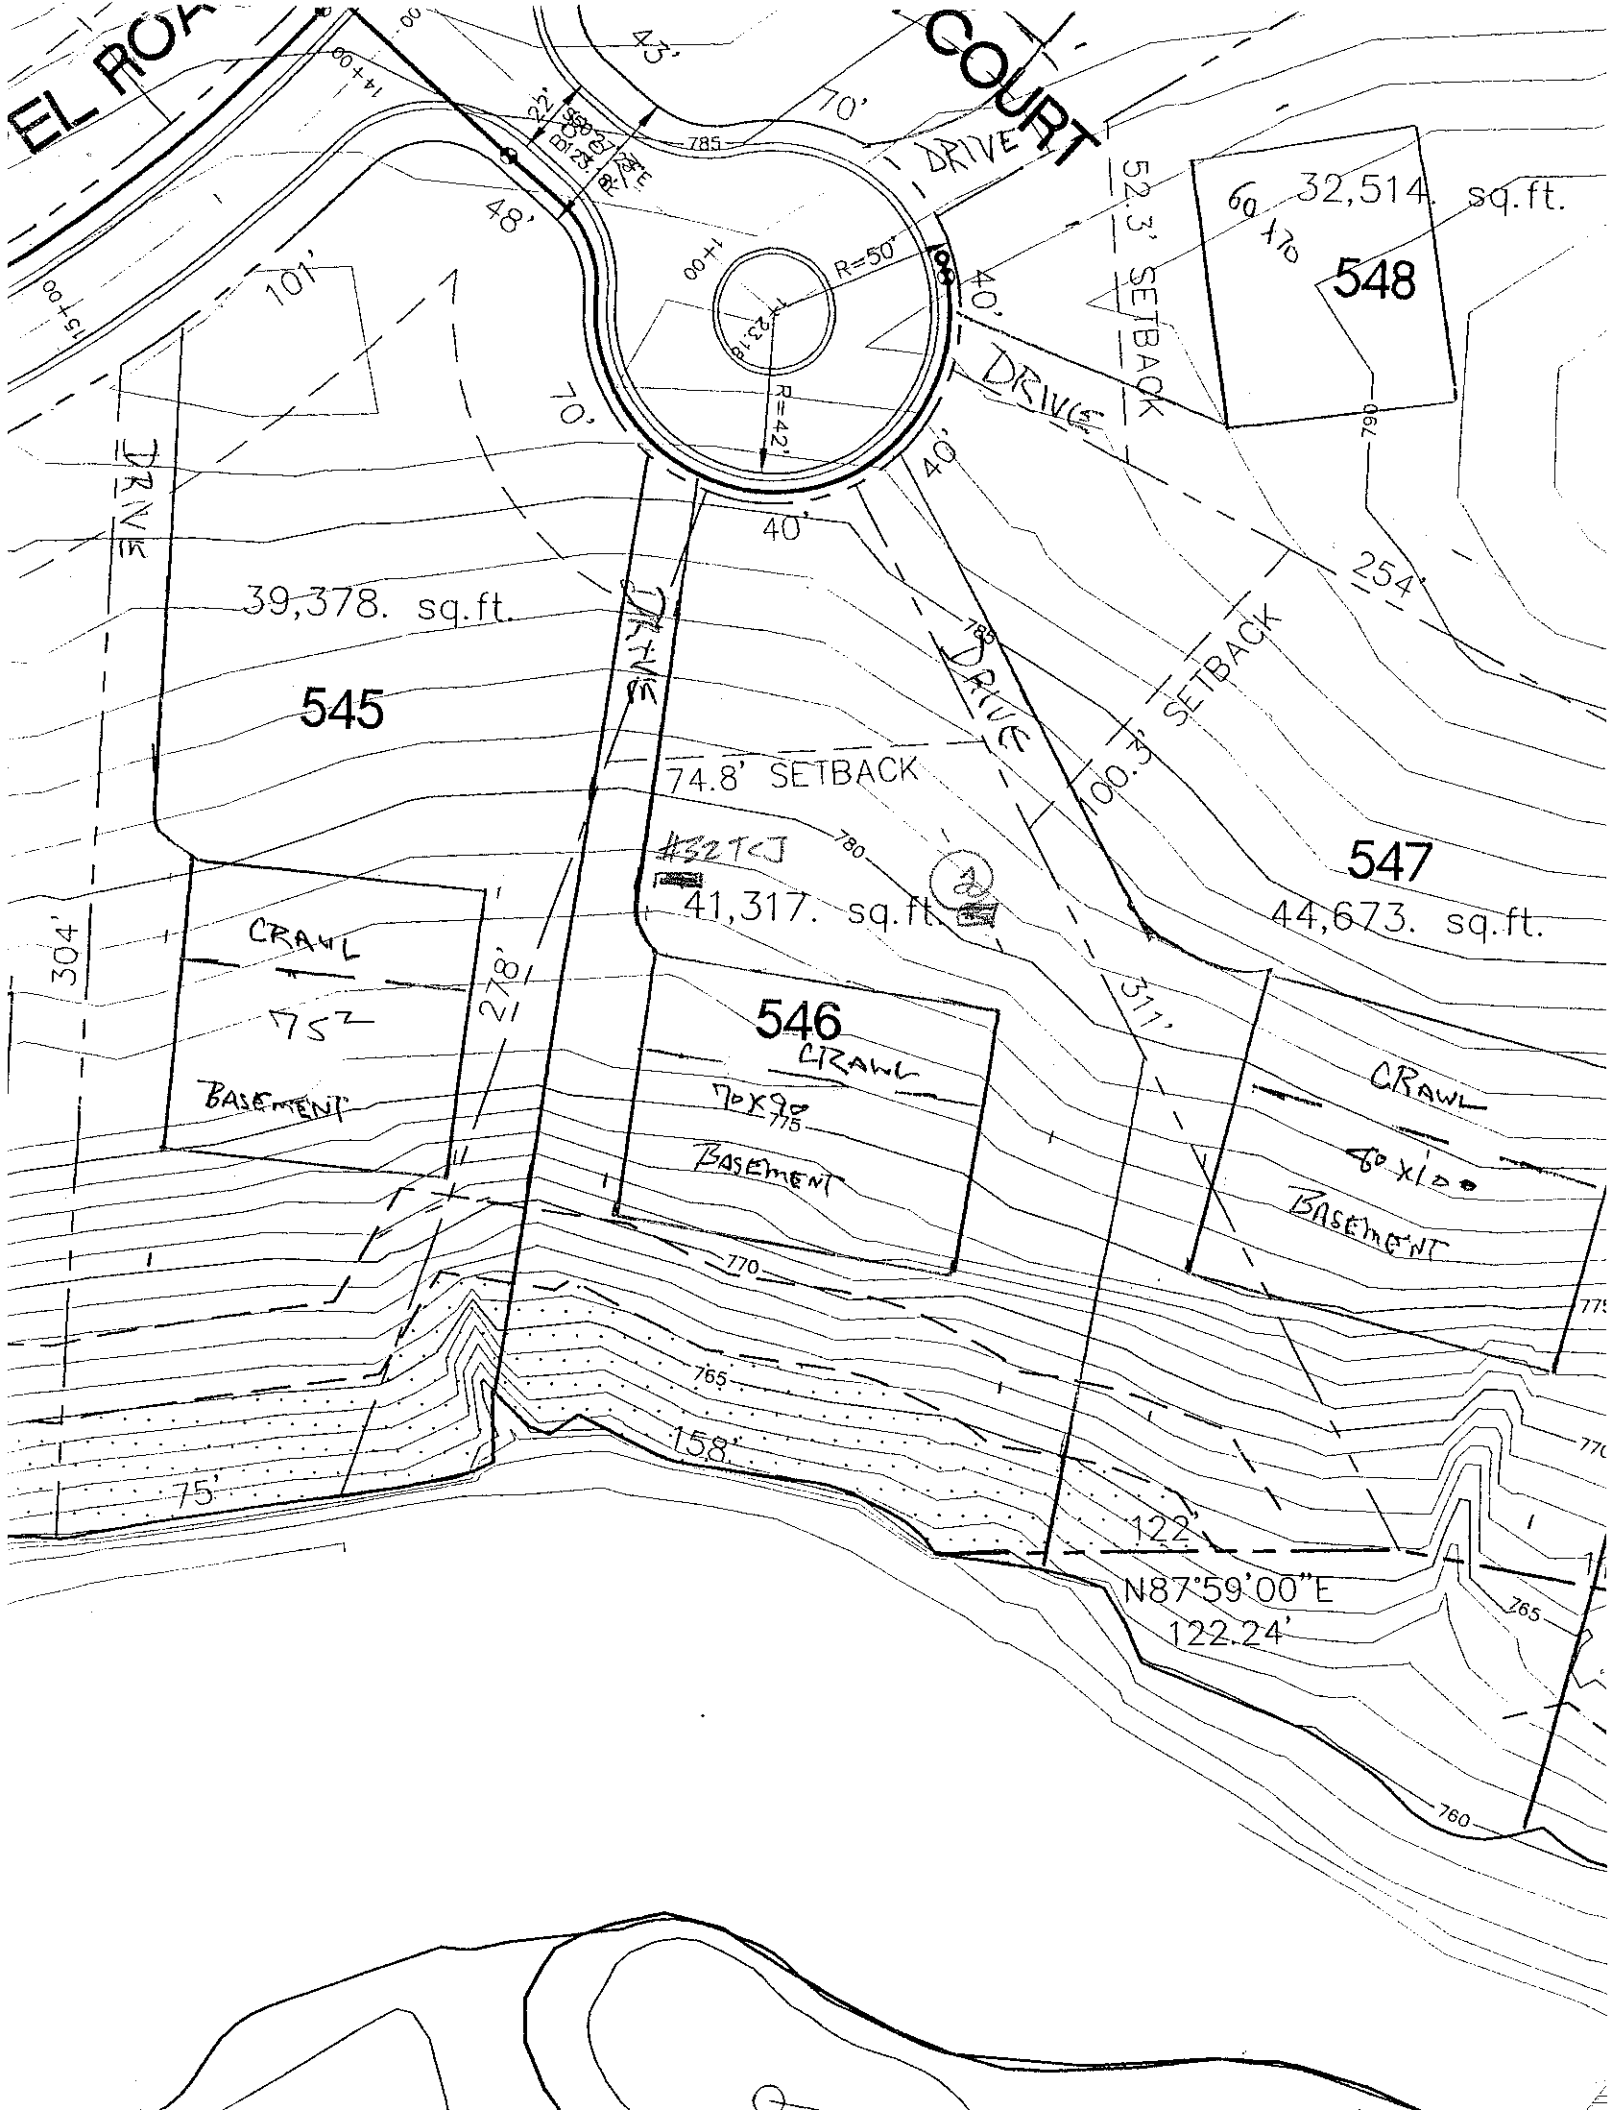
SOIL/SITE EVALUATION
for ON-SITE WASTEWATER SYSTEM

OWNER: CRI APPLICANT: _____
ADDRESS: _____ APPLICATION DATE: _____ DATE EVALUATED: 5-27-99
PROPOSED FACILITY: _____ PROPOSED DESIGN FLOW (.1949): _____ PROPERTY SIZE: _____
LOCATION OF SITE: Lot 546 phase 5 The Pt. PROPERTY RECORDED: _____
WATER SUPPLY: ☐ Private ☐ Public ☐ Well ☐ Spring ☐ Other _____
EVALUATION METHOD: ☐ Auger Boring ☐ Pit ☐ Cut
TYPE OF WASTEWATER: ☐ Sewage ☐ Industrial Process ☐ Mixed

PROFILE #	.1940 LANDSCAPE POSITION/ SLOPE %	HORIZON DEPTH (IN.)	SOIL MORPHOLOGY (.1941) .1941 STRUCTURE/ TEXTURE	SOIL MORPHOLOGY (.1941) .1941 CONSISTENCE/ MINERALOGY	OTHER PROFILE FACTORS .1942 SOIL WETNESS/ COLOR	OTHER PROFILE FACTORS .1943 SOIL DEPTH	OTHER PROFILE FACTORS .1956 SAPRO CLASS	OTHER PROFILE FACTORS .1944 RESTR HORIZ	PROFILE CLASS & LTAR
1	#32 TCJ	0-15	brn sl						PS .3
		15-54	m fsbk yel	fr ss sp few mi sp					
2		0-14	cmmtd sc l/c						PS .3 >14"
		14-59	m sab yel	fr ss sp common mi sp					
3	LL 5% 7/22/04	0-10	Brn SCL						PS .34
		10-40	YR m-w SBK CL	FR SS SP SE w/few SAP Indvs					
4		Note: Soil in all trenches observed during installation of initial Drainfield was .3 to at least 40"							

DESCRIPTION	INITIAL SYSTEM	REPAIR SYSTEM
Available Space (.1945)		
System Type(s)		
Site LTAR		

OTHER FACTORS (.1946): _____
SITE CLASSIFICATION (.1948): _____
EVALUATED BY: _____
OTHER(S) PRESENT: _____


COURT
DRIVE
R=50'
R=42'
52.3' SETBACK
32,514. sq.ft.
548
40'
DRIVE
254'
39,378. sq.ft.
545
74.8' SETBACK
DRIVE
100.3' SETBACK
547
44,673. sq.ft.
41,317. sq.ft.
546
CRAWL
BASEMENT
304'
278'
311'
158'
75'
122'
N87°59'00"E
122.24'