DIVISION OF ENVIRONMENTAL HEALTH
ON-SITE WASTEWATER SECTION

PROPERTY ID #: _____
COUNTY: _____

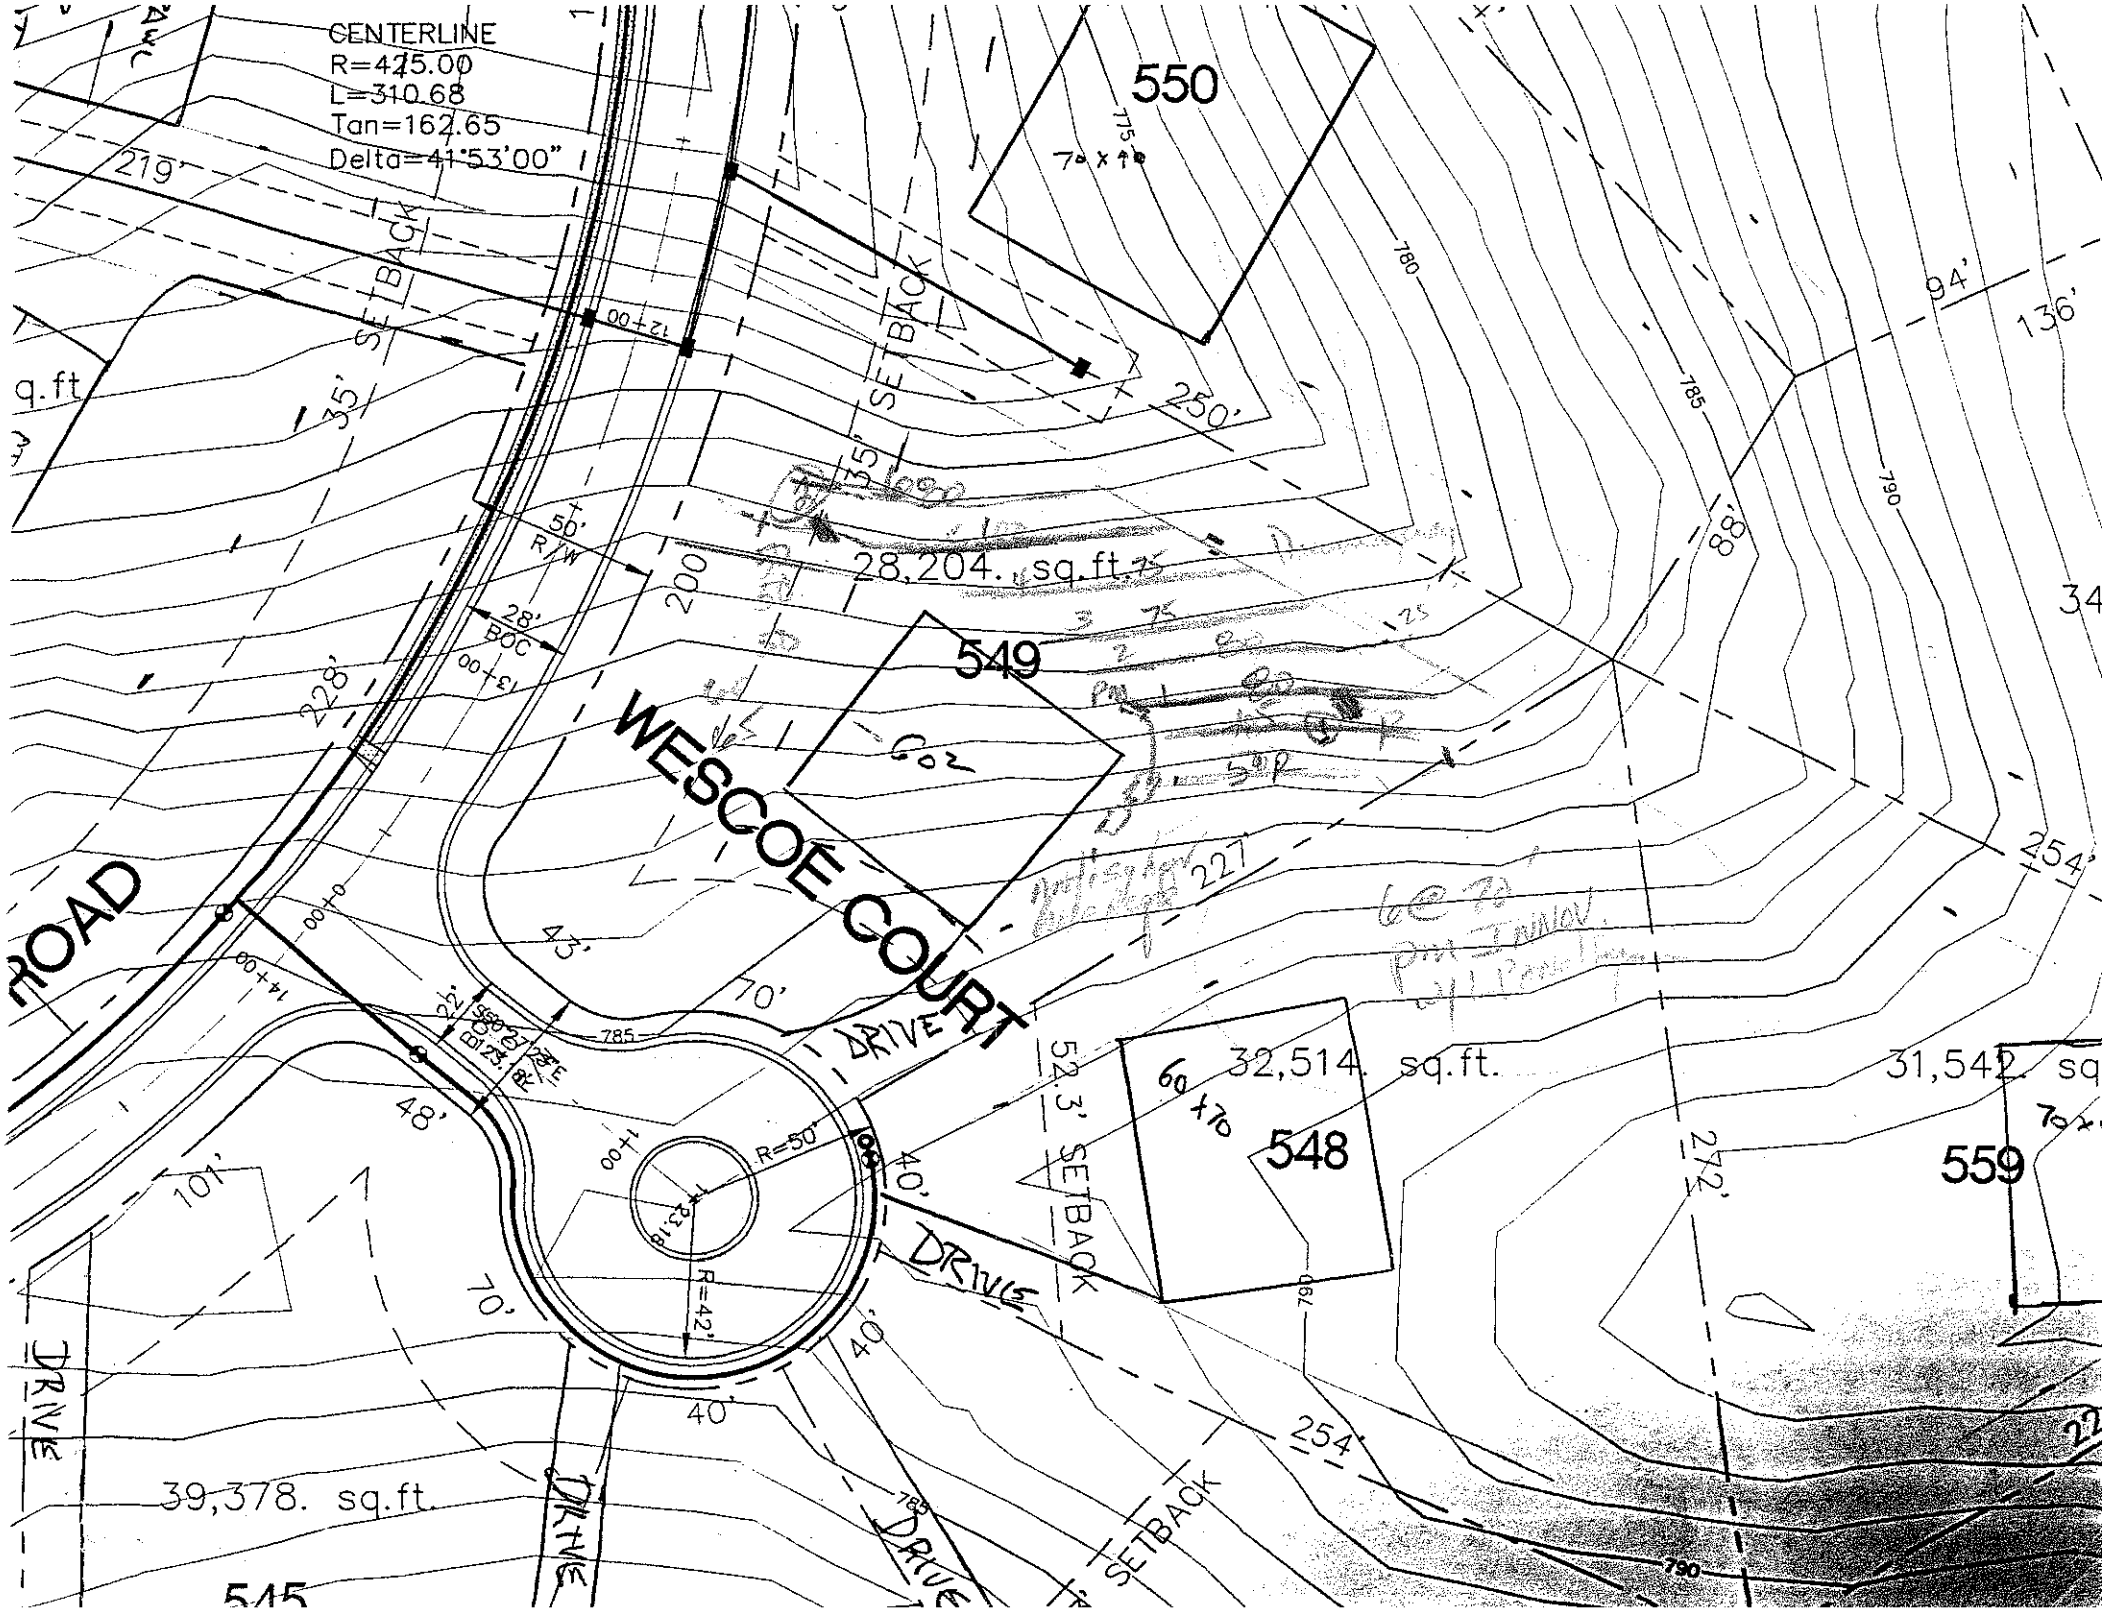
SOIL/SITE EVALUATION
for ON-SITE WASTEWATER SYSTEM

OWNER: CKI APPLICANT: _____
ADDRESS: _____ APPLICATION DATE: _____ DATE EVALUATED: 5-27-99
PROPOSED FACILITY: _____ PROPOSED DESIGN FLOW (.1949): _____ PROPERTY SIZE: _____
LOCATION OF SITE: Lot 549 phase 5 Taft PROPERTY RECORDED: _____
WATER SUPPLY: ☐ Private ☐ Public ☐ Well ☐ Spring ☐ Other _____
EVALUATION METHOD: ☐ Auger Boring ☐ Pit ☐ Cut
TYPE OF WASTEWATER: ☐ Sewage ☐ Industrial Process ☐ Mixed

PROFILE #	.1940 LANDSCAPE POSITION/ SLOPE %	HORIZON DEPTH (IN.)	SOIL MORPHOLOGY (.1941) STRUCTURE/ TEXTURE	SOIL MORPHOLOGY (.1941) CONSISTENCE/ MINERALOGY	OTHER PROFILE FACTORS .1942 SOIL WETNESS/ COLOR	.1943 SOIL DEPTH	.1956 SAPRO CLASS	.1944 RESTR HORIZ	PROFILE CLASS & LTAR
1		0-10	wksab brn sl	fr ss sp					P5 -3
		10-28	mod rc	fr sp					
		28-43	wk sab rd cl	fr ss sp	common sp				
		43-52	massive y brn sl	sp fr ss sp	few gray relic? mottles				
2		0-14	compacted						P5 -3 >14"
		14-28	sab above	few mod ss sp	fr ss sp				
		28-52	wk-mod massive	sp fr ss sp					
3									
4									

DESCRIPTION	INITIAL SYSTEM	REPAIR SYSTEM
Available Space (.1945)		
System Type(s)		
LTAR		

OTHER FACTORS (.1946): _____
SITE CLASSIFICATION (.1948): _____
EVALUATED BY: _____
OTHER(S) PRESENT: _____


CENTERLINE
R=425.00
L=310.68
Tan=162.65
Delta=41°53'00"
550
549
548
559
WESCOE COURT
DRIVE
ROAD
SETBACK
50' R/W
28' BOC
28,204. sq.ft.
32,514. sq.ft.
31,542. sq
39,378. sq.ft.
R=50'
R=42'
785
790
775
780
795