DIVISION OF ENVIRONMENTAL HEALTH
ON-SITE WASTEWATER SECTION

PROPERTY ID #: _____
COUNTY: _____

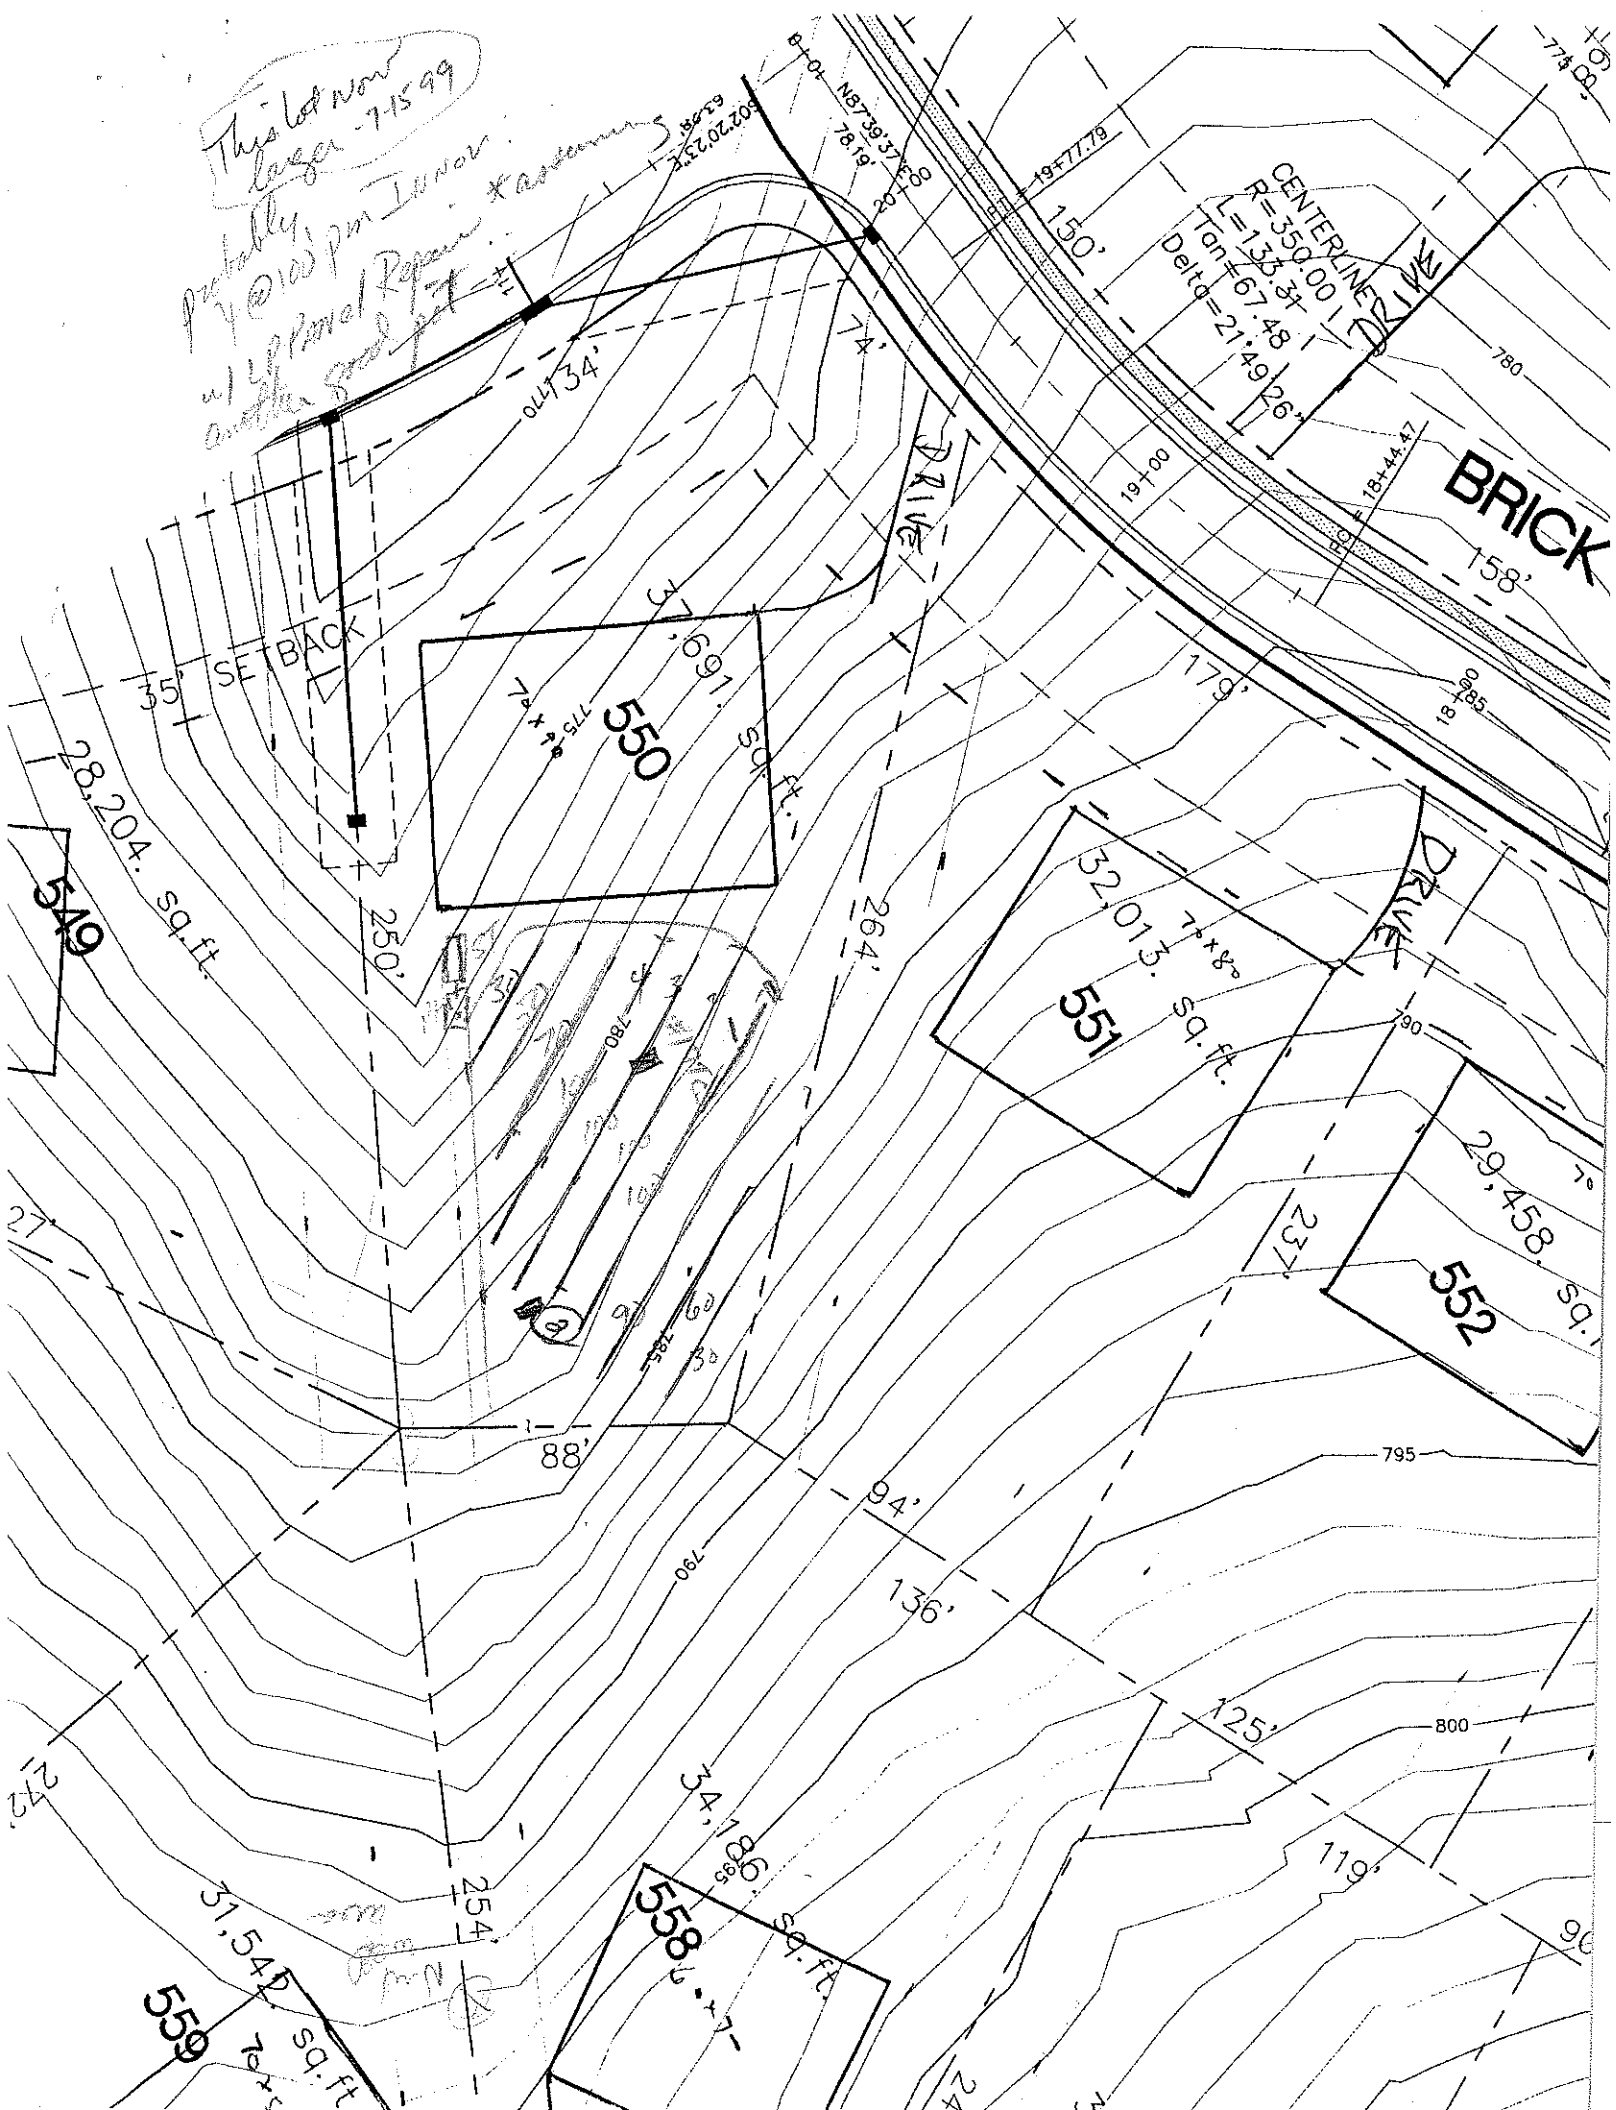
SOIL/SITE EVALUATION
for ON-SITE WASTEWATER SYSTEM

OWNER: ORI APPLICANT: _____
ADDRESS: _____ APPLICATION DATE: _____ DATE EVALUATED: 5-28-99
PROPOSED FACILITY: _____ PROPOSED DESIGN FLOW (.1949): _____ PROPERTY SIZE: _____
LOCATION OF SITE: Lot 550 phase 5 Rolf. PROPERTY RECORDED: _____
WATER SUPPLY: ☐ Private ☐ Public ☐ Well ☐ Spring ☐ Other _____
EVALUATION METHOD: ☐ Auger Boring ☐ Pit ☐ Cut
TYPE OF WASTEWATER: ☐ Sewage ☐ Industrial Process ☐ Mixed

PROFILE #	.1940 LANDSCAPE POSITION/ SLOPE %	HORIZON DEPTH (IN.)	SOIL MORPHOLOGY (.1941) .1941 STRUCTURE/ TEXTURE	.1941 CONSISTENCE/ MINERALOGY	OTHER PROFILE FACTORS .1942 SOIL WETNESS/ COLOR	.1943 SOIL DEPTH	.1956 SAPRO CLASS	.1944 RESTR HORIZ	PROFILE CLASS & LTAR
1	#17 LCJ	0-10	sg brnsl/sdl fr						PS .3
		10-26	Mf sbk R [illegible] fr sp						
		26-55	Mf sbk yscl fr ss sp common mot cg						
2	6-4-99	0-10	gr-vfsb sl brn sdl fr sp						PS .3
		10-35	Mf sbk RCL fr sp						
		35-48	wk sbk RY scl fr ss sp common mot cg						
		48-57	gl hard ss sp w/mid hardware						

DESCRIPTION	INITIAL SYSTEM	REPAIR SYSTEM
ailable Space (.1945)		
tem Type(s)		
e LTAR		

OTHER FACTORS (.1946): _____
SITE CLASSIFICATION (.1948): _____
EVALUATED BY: _____
OTHER(S) PRESENT: _____


This lot now
larger - 7-15-99
probably
4 @ 150 per Linear
w/ 2 Corner Repair + Extension
another Small Lot
CENTERLINE
R=350.00'
L=133.31'
Tan=67.48'
Delta=21°49'26"
DRIVE
BRICK
35' SETBACK
550
28,204. sq.ft.
549
32,013. sq.ft.
551
29,458. sq.ft.
552
31,542. sq.ft.
559
558
34,186. sq.ft.
N87°39'37"E
78.19'
S02°20'23"E
63.58'
74'
170'
264'
179'
158'
88'
94'
136'
125'
119'
254'
150'
780
785
790
795
800