DIVISION OF ENVIRONMENTAL HEALTH
ON-SITE WASTEWATER SECTION

PROPERTY ID #: _____
COUNTY: _____

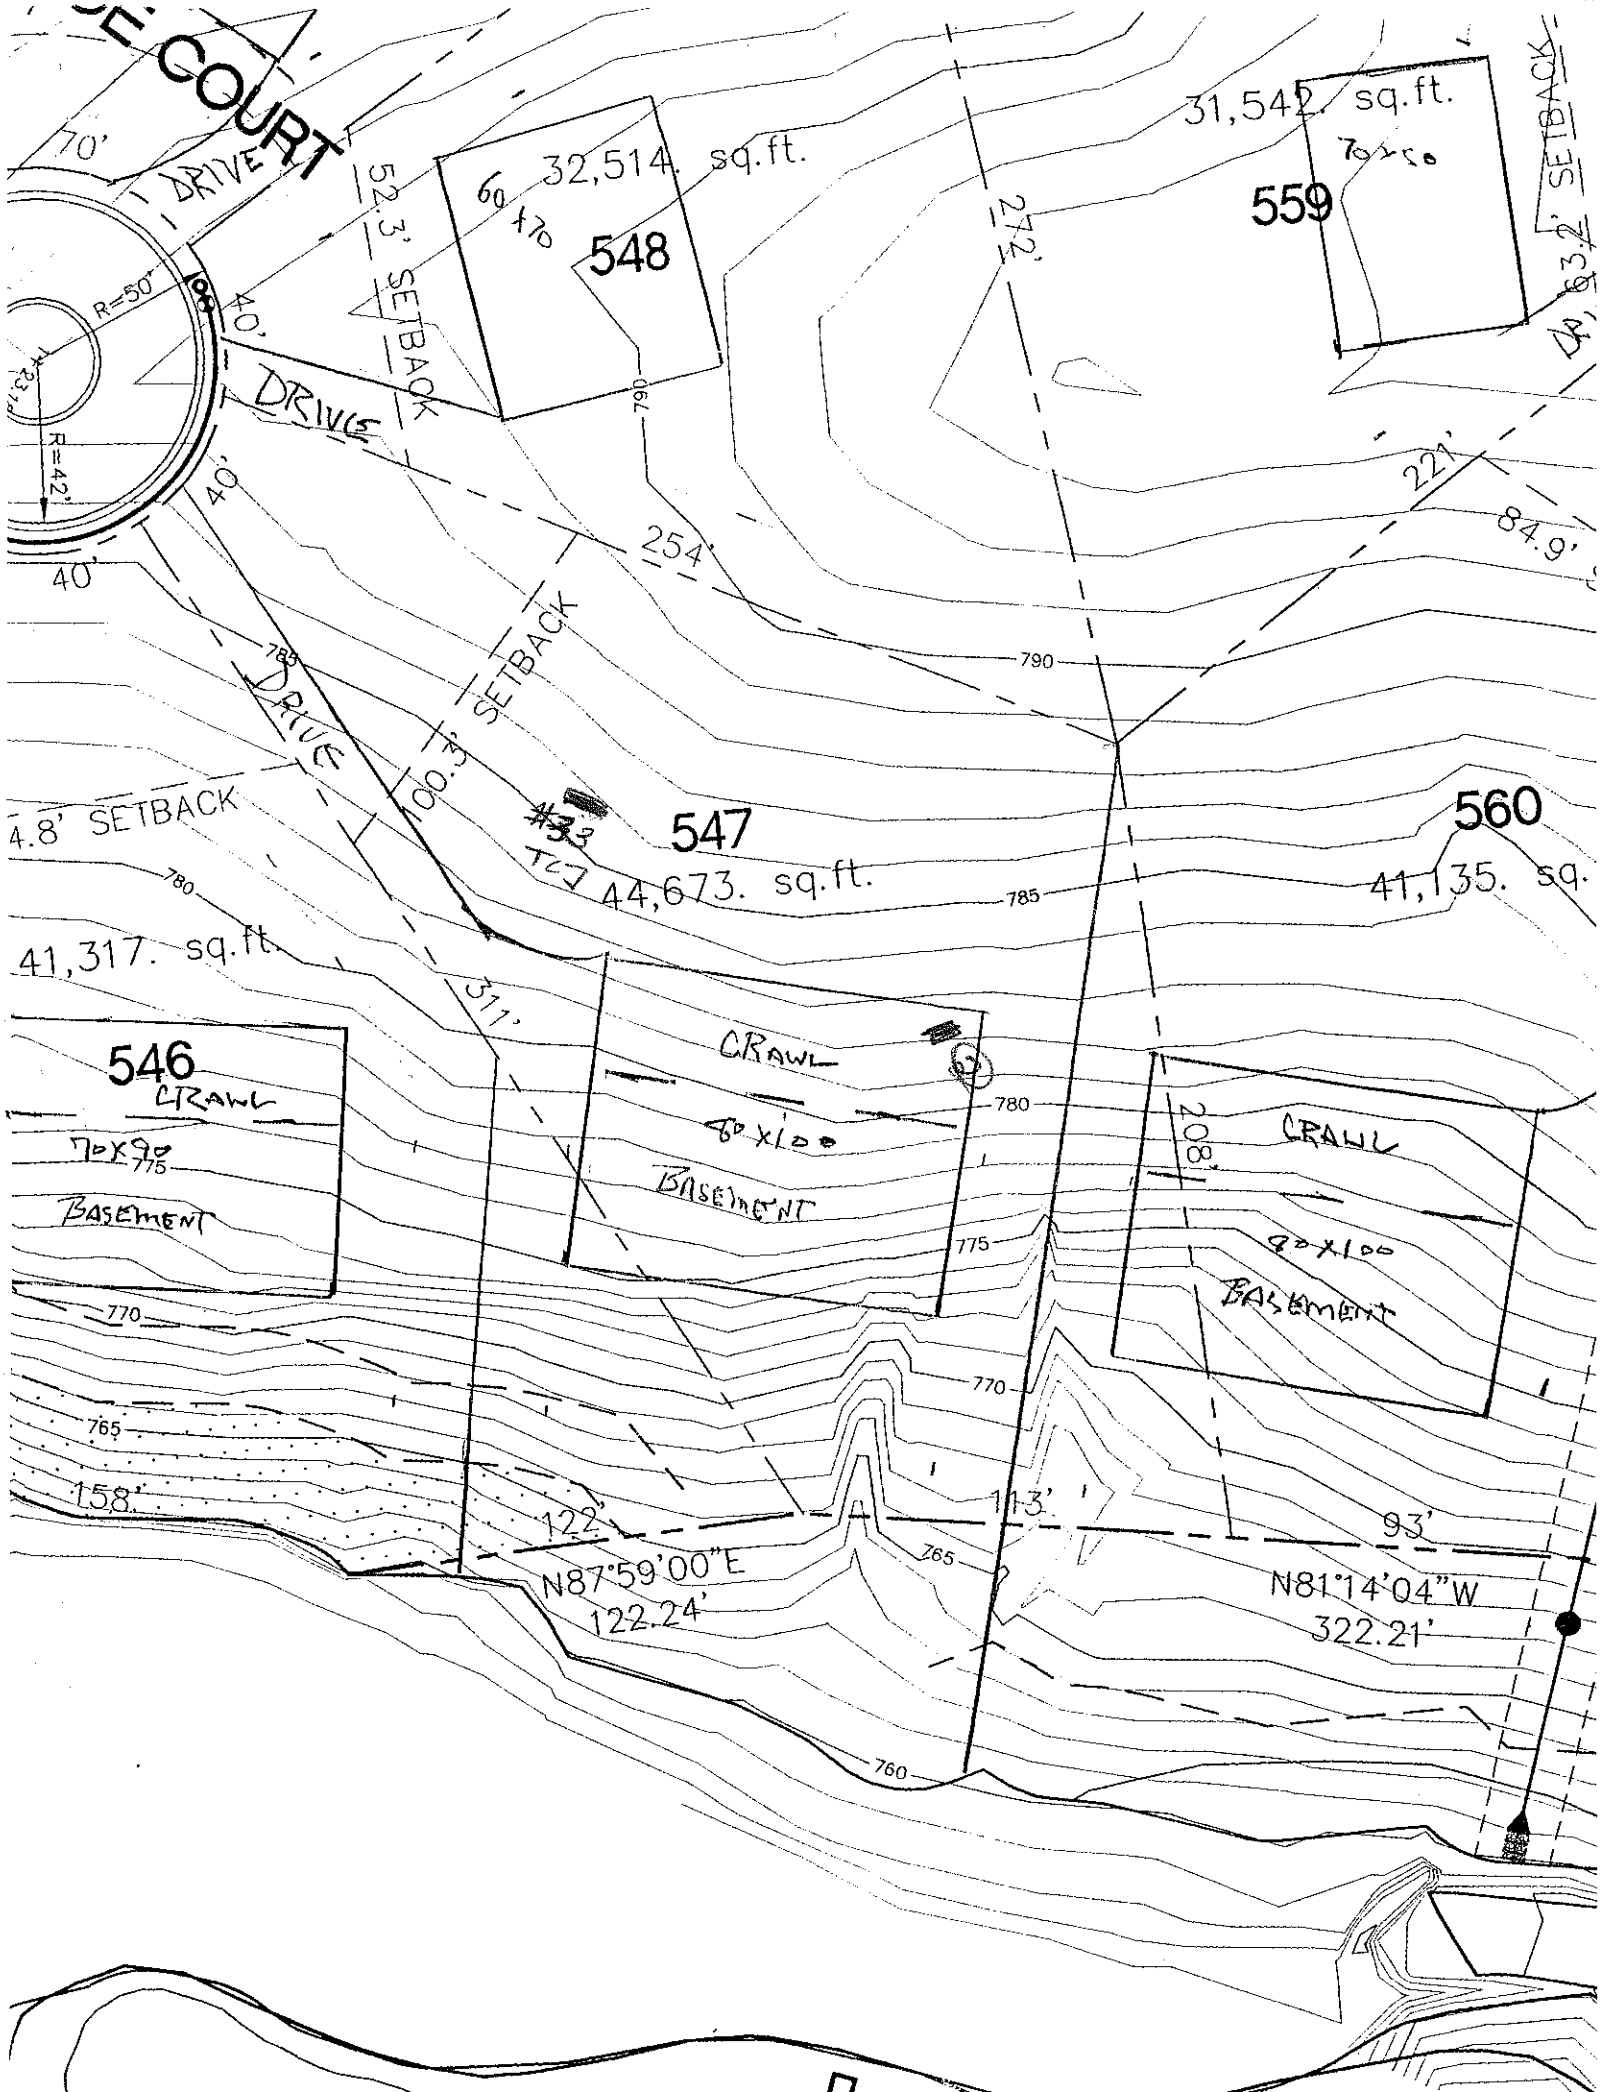
SOIL/SITE EVALUATION
for ON-SITE WASTEWATER SYSTEM

OWNER: CPI APPLICANT: _____
ADDRESS: _____ APPLICATION DATE: _____ DATE EVALUATED: 5-27-99
PROPOSED FACILITY: _____ PROPOSED DESIGN FLOW (.1949): _____ PROPERTY SIZE: _____
LOCATION OF SITE: Lot 547 Phase 5 Thorpe PROPERTY RECORDED: _____
WATER SUPPLY: ☐ Private ☐ Public ☐ Well ☐ Spring ☐ Other _____
EVALUATION METHOD: ☐ Auger Boring ☐ Pit ☐ Cut
TYPE OF WASTEWATER: ☐ Sewage ☐ Industrial Process ☐ Mixed

PROFILE #	.1940 LANDSCAPE POSITION/ SLOPE %	HORIZON DEPTH (IN.)	SOIL MORPHOLOGY (.1941) .1941 STRUCTURE/ TEXTURE	.1941 CONSISTENCE/ MINERALOGY	OTHER PROFILE FACTORS .1942 SOIL WETNESS/ COLOR	.1943 SOIL DEPTH	.1956 SAPRO CLASS	.1944 RESTR HORIZ	PROFILE CLASS & LTAR
1	#33 TCJ	0-16	Composited mm AB RC	FSD					PS .03 @ 16"
		16-52	weathered	Fsd sap	fe/mn stn				
2		0-12	[illegible] sl/l						PS .3 @ 25 ≤25 12-25
		12-24	Clay C	FSD					
		24-52	Weathered	fe/mn sap fssp					
3									
4									

DESCRIPTION	INITIAL SYSTEM	REPAIR SYSTEM
Available Space (.1945)		
System Type(s)		
Site LTAR		

OTHER FACTORS (.1946): _____
SITE CLASSIFICATION (.1948): _____
EVALUATED BY: _____
OTHER(S) PRESENT: _____


E. COURT
70'
DRIVE
R=50'
R=42'
40'
40'
DRIVE
52.3' SETBACK
60 x 70
32,514. sq.ft.
548
760
254'
SETBACK
DRIVE
40'
785
DRIVE
100'
SETBACK
4.8' SETBACK
780
41,317. sq.ft.
546
CRAWL
70X90
775
BASEMENT
770
765
158'
#33
547
44,673. sq.ft.
311'
CRAWL
60 x 100
BASEMENT
780
775
770
765
122'
N87°59'00"E
122.24'
760
31,542. sq.ft.
70 x 90
559
242'
SETBACK
DR, 63.2'
22'
84.9'
790
785
560
41,135. sq.
208'
CRAWL
90 x 100
BASEMENT
113'
93'
N81°14'04"W
322.21'