DIVISION OF ENVIRONMENTAL HEALTH:
ON-SITE WASTEWATER SECTION

PROPERTY ID #: _____
COUNTY: _____

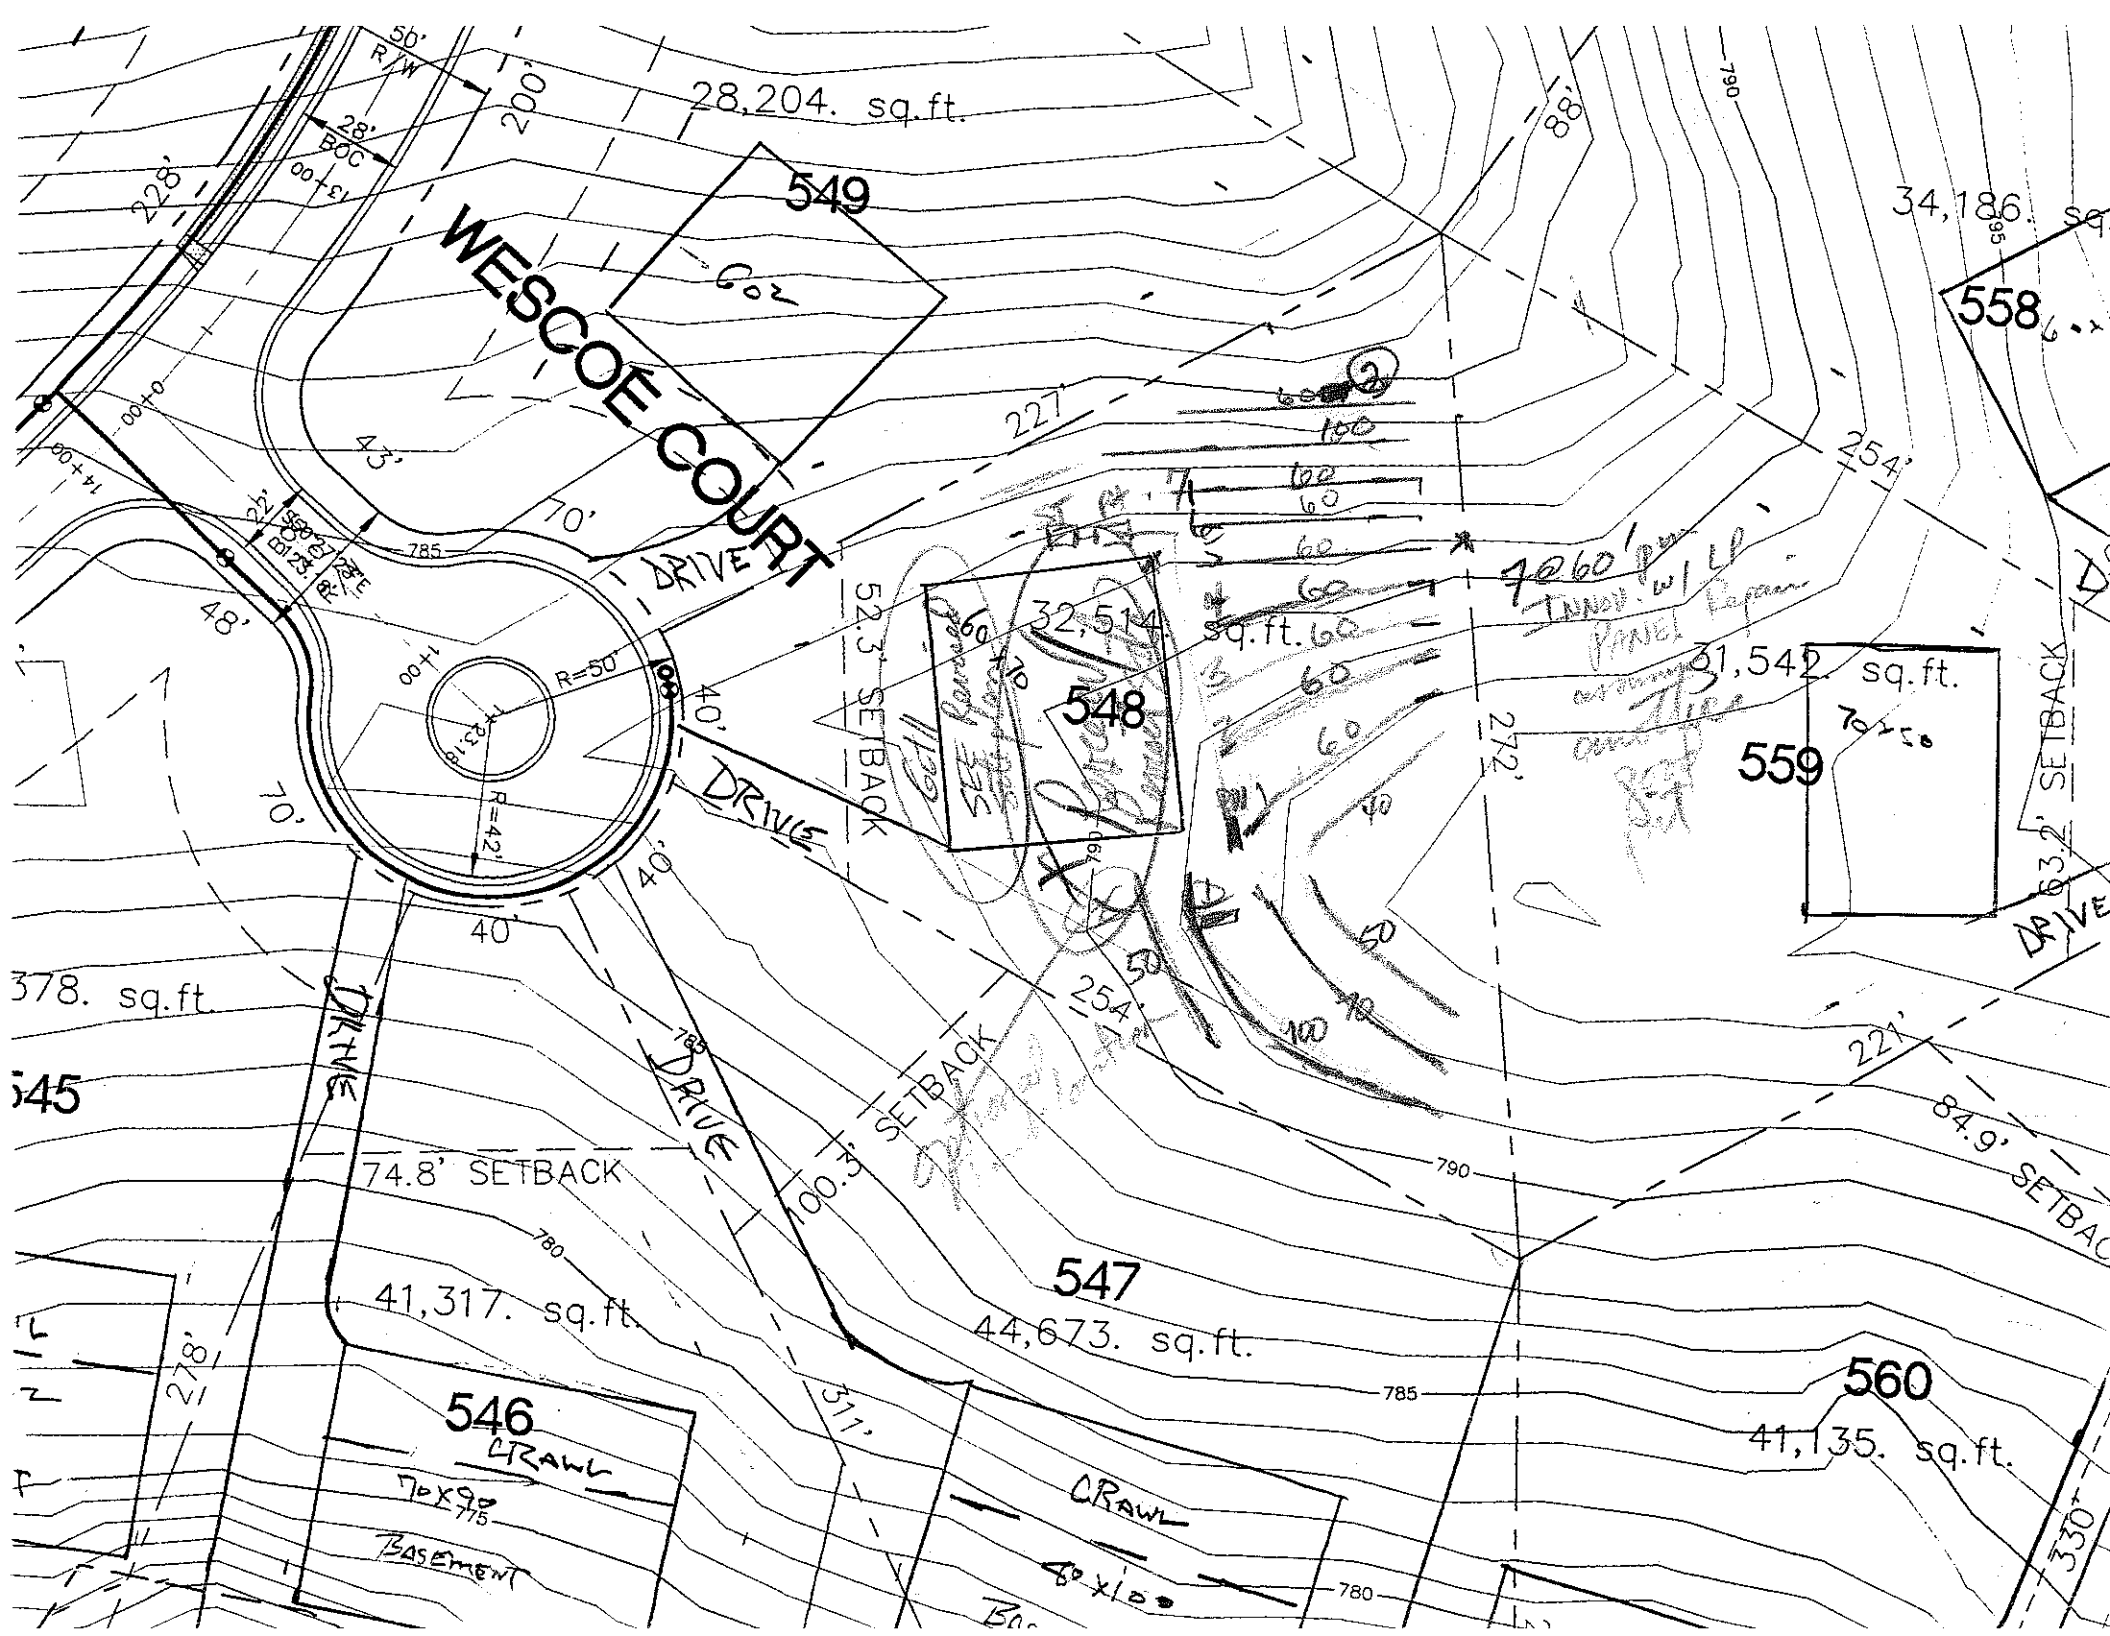
SOIL/SITE EVALUATION
for ON-SITE WASTEWATER SYSTEM

OWNER: CRT _____ APPLICANT: _____
ADDRESS: _____ APPLICATION DATE: _____ DATE EVALUATED: 5-27-99
PROPOSED FACILITY: _____ PROPOSED DESIGN FLOW (.1949): _____ PROPERTY SIZE: _____
LOCATION OF SITE: lot 548 phase 5 Thorpe PROPERTY RECORDED: _____
WATER SUPPLY: ☐ Private ☐ Public ☐ Well ☐ Spring ☐ Other _____
EVALUATION METHOD: ☐ Auger Boring ☐ Pit ☐ Cut
TYPE OF WASTEWATER: ☐ Sewage ☐ Industrial Process ☐ Mixed

PROFILE #	.1940 LANDSCAPE POSITION/ SLOPE %	HORIZON DEPTH (IN.)	SOIL MORPHOLOGY (.1941) .1941 STRUCTURE/ TEXTURE	.1941 CONSISTENCE/ MINERALOGY	OTHER PROFILE FACTORS .1942 SOIL WETNESS/ COLOR	.1943 SOIL DEPTH	.1956 SAPRO CLASS	.1944 RESTR HORIZ	PROFILE CLASS & LTAR
1		0-22	mn fsl c/cl	fi sp					PS .3 22"+
		22-54	mSbk fr cl	fr sbk fsl/mi sp					
2	6-4-99	0-4	Tmine fsl/sl cl						PS .3
		4-21	Sbk fr cl	fi sp					
		21-36	wk sbk cl	fi sl/mi sp					
		36-64	L sap	fr sap					
3									
4									

DESCRIPTION	INITIAL SYSTEM	REPAIR SYSTEM
Available Space (.1945)		
System Type(s)		
Site LTAR		

OTHER FACTORS (.1946): _____
SITE CLASSIFICATION (.1948): _____
EVALUATED BY: _____
OTHER(S) PRESENT: _____


WESCOE COURT
DRIVE
549
548
547
546
559
560
28,204. sq.ft.
32,514. sq.ft.
31,542. sq.ft.
34,186. sq.ft.
41,317. sq.ft.
44,673. sq.ft.
41,135. sq.ft.
378. sq.ft.
74.8' SETBACK
52.3' SETBACK
84.9' SETBACK
63.2' SETBACK
254'
227'
272'
311'
100.3'
40'
70'
48'
43'
R=50'
R=42'
50' R/W
28' BOC
22'
24' BOC
CRAWL
BASEMENT
70X90
40X10
7060' gas
TANK W/ LP
Pond Repair
Call Dig
SEE Plan
Best Est
790
785
780
775
760
665