DIVISION OF ENVIRONMENTAL HEALTH
ON-SITE WASTEWATER SECTION

PROPERTY ID #: _____
COUNTY: _____

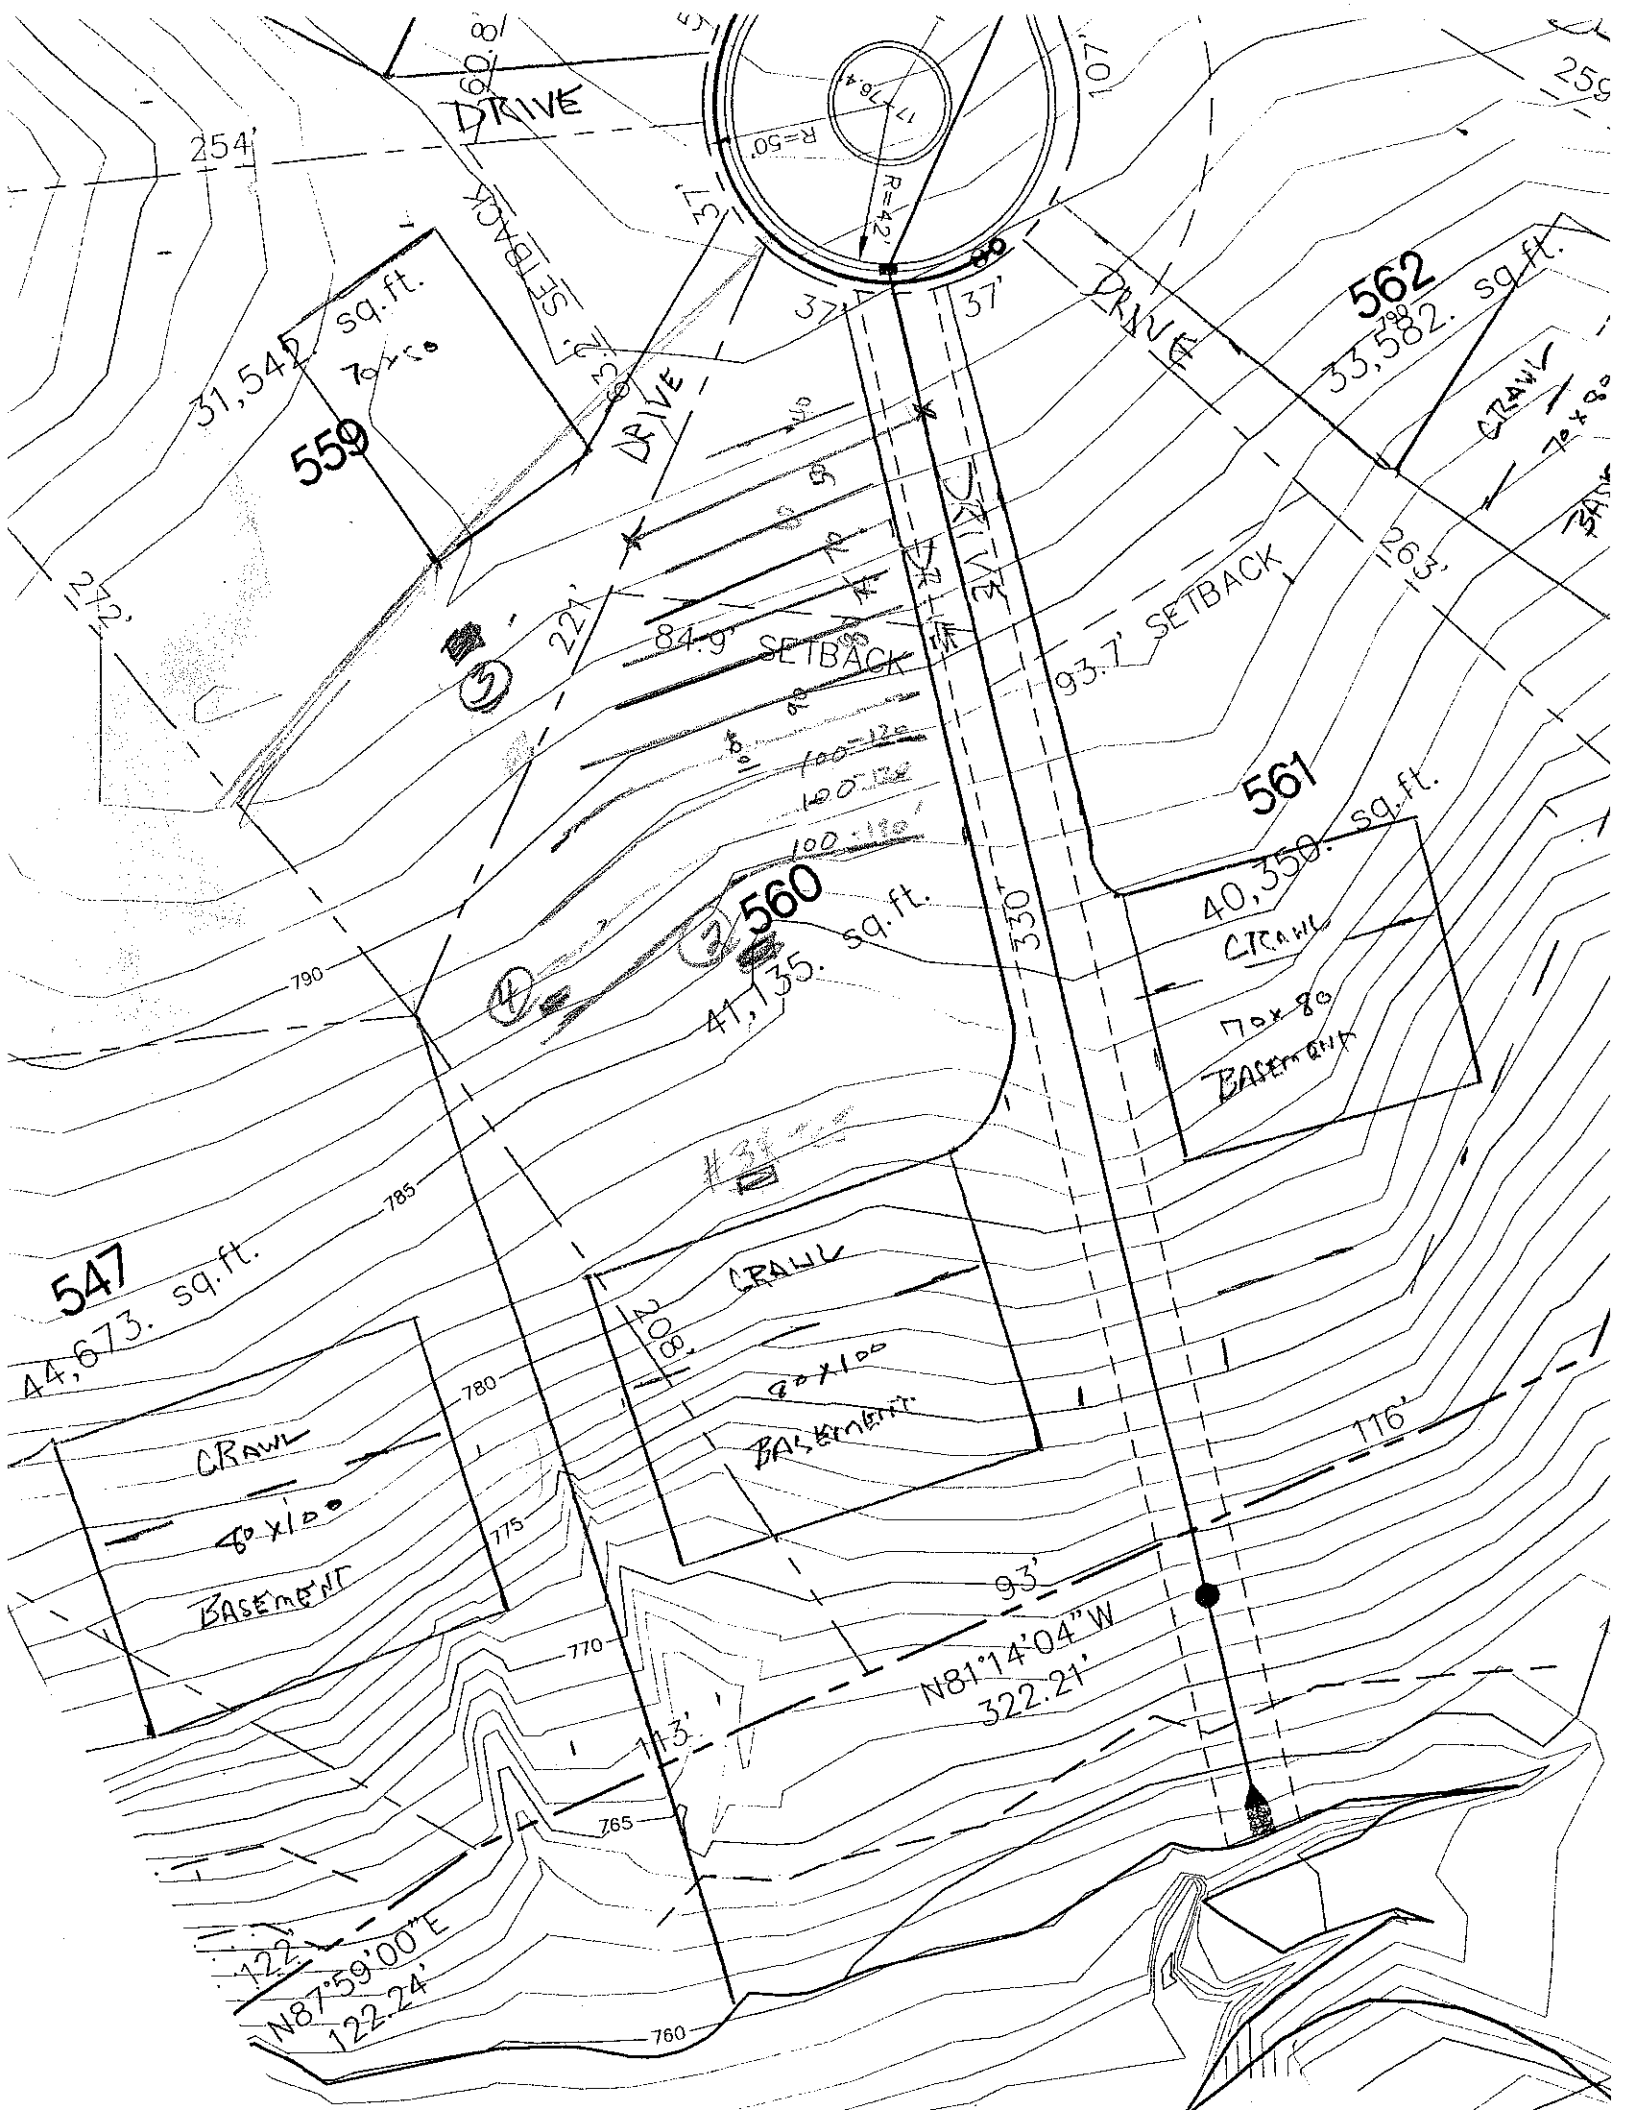
SOIL/SITE EVALUATION
for ON-SITE WASTEWATER SYSTEM

OWNER: CKI APPLICANT: _____
ADDRESS: _____ APPLICATION DATE: _____ DATE EVALUATED: 5-27-99
PROPOSED FACILITY: _____ PROPOSED DESIGN FLOW (.1949): _____ PROPERTY SIZE: _____
LOCATION OF SITE: Lot 52 Phase 1 Part 4 PROPERTY RECORDED: _____
WATER SUPPLY: ☐ Private ☐ Public ☐ Well ☐ Spring ☐ Other _____
EVALUATION METHOD: ☐ Auger Boring ☐ Pit ☐ Cut
TYPE OF WASTEWATER: ☐ Sewage ☐ Industrial Process ☐ Mixed

PROFILE #	.1940 LANDSCAPE POSITION/ SLOPE %	HORIZON DEPTH (IN.)	SOIL MORPHOLOGY (.1941) STRUCTURE/ TEXTURE	SOIL MORPHOLOGY (.1941) CONSISTENCE/ MINERALOGY	OTHER PROFILE FACTORS .1942 SOIL WETNESS/ COLOR	.1943 SOIL DEPTH	.1956 SAPRO CLASS	.1944 RESTR HORIZ	PROFILE CLASS & LTAR
1	#34 TCS	0-10	gr pl sl fr						.125 avg
		10-48	wk sbk yp cl	fr ss sp	common f bm manganese concretions some chn 2/3 w most elements				
2		0-11	compacted s/c						PS .3 >23" .025 @ 11-23"
		11-23	sbk rc	fr ss					
		23-53	wk sbk yp cl	fi mod sp fi ss sp					
3	6-4-99	0-12	bk s/l	w/ many quartz & rain stone					PS .13 >22"
		12-37	wk sbk rc	fi fr ss sp	12-22 mottles				
		37-63	m sbk yp cl	fr ss fi mod sp			36 %		
4		0-10	gr wk sbk dk s/c	fr ss sp					PS .34
		10-20	sbk rc	fr ss sp					
		20-57	wk sbk yp cl	fr ss fi mod sp					

DESCRIPTION	INITIAL SYSTEM	REPAIR SYSTEM
Available Space (.1945)		
System Type(s)		
Site LTAR		

OTHER FACTORS (.1946): _____
SITE CLASSIFICATION (.1948): _____
EVALUATED BY: _____
OTHER(S) PRESENT: _____


DRIVE
254'
R=50'
R=42'
107'
37'
SETBACK
31,542. sq.ft.
70x80
559
DRIVE
562
33,598. sq.ft.
DRIVE
CRAWL
70x80
BASEMENT
22'
84.9' SETBACK
93.7' SETBACK
100-120
100-120
100-120
560
41,135. sq.ft.
330'
561
40,350. sq.ft.
CRAWL
70x80
BASEMENT
547
44,673. sq.ft.
CRAWL
80x100
BASEMENT
CRAWL
80x100
BASEMENT
790
785
780
775
770
765
760
176'
93'
N81°14'04"W
322.21'
113'
122'
N87°59'00"E
122.24'