DIVISION OF ENVIRONMENTAL HEALTH
ON-SITE WASTEWATER SECTION

PROPERTY ID #: _____
COUNTY: _____

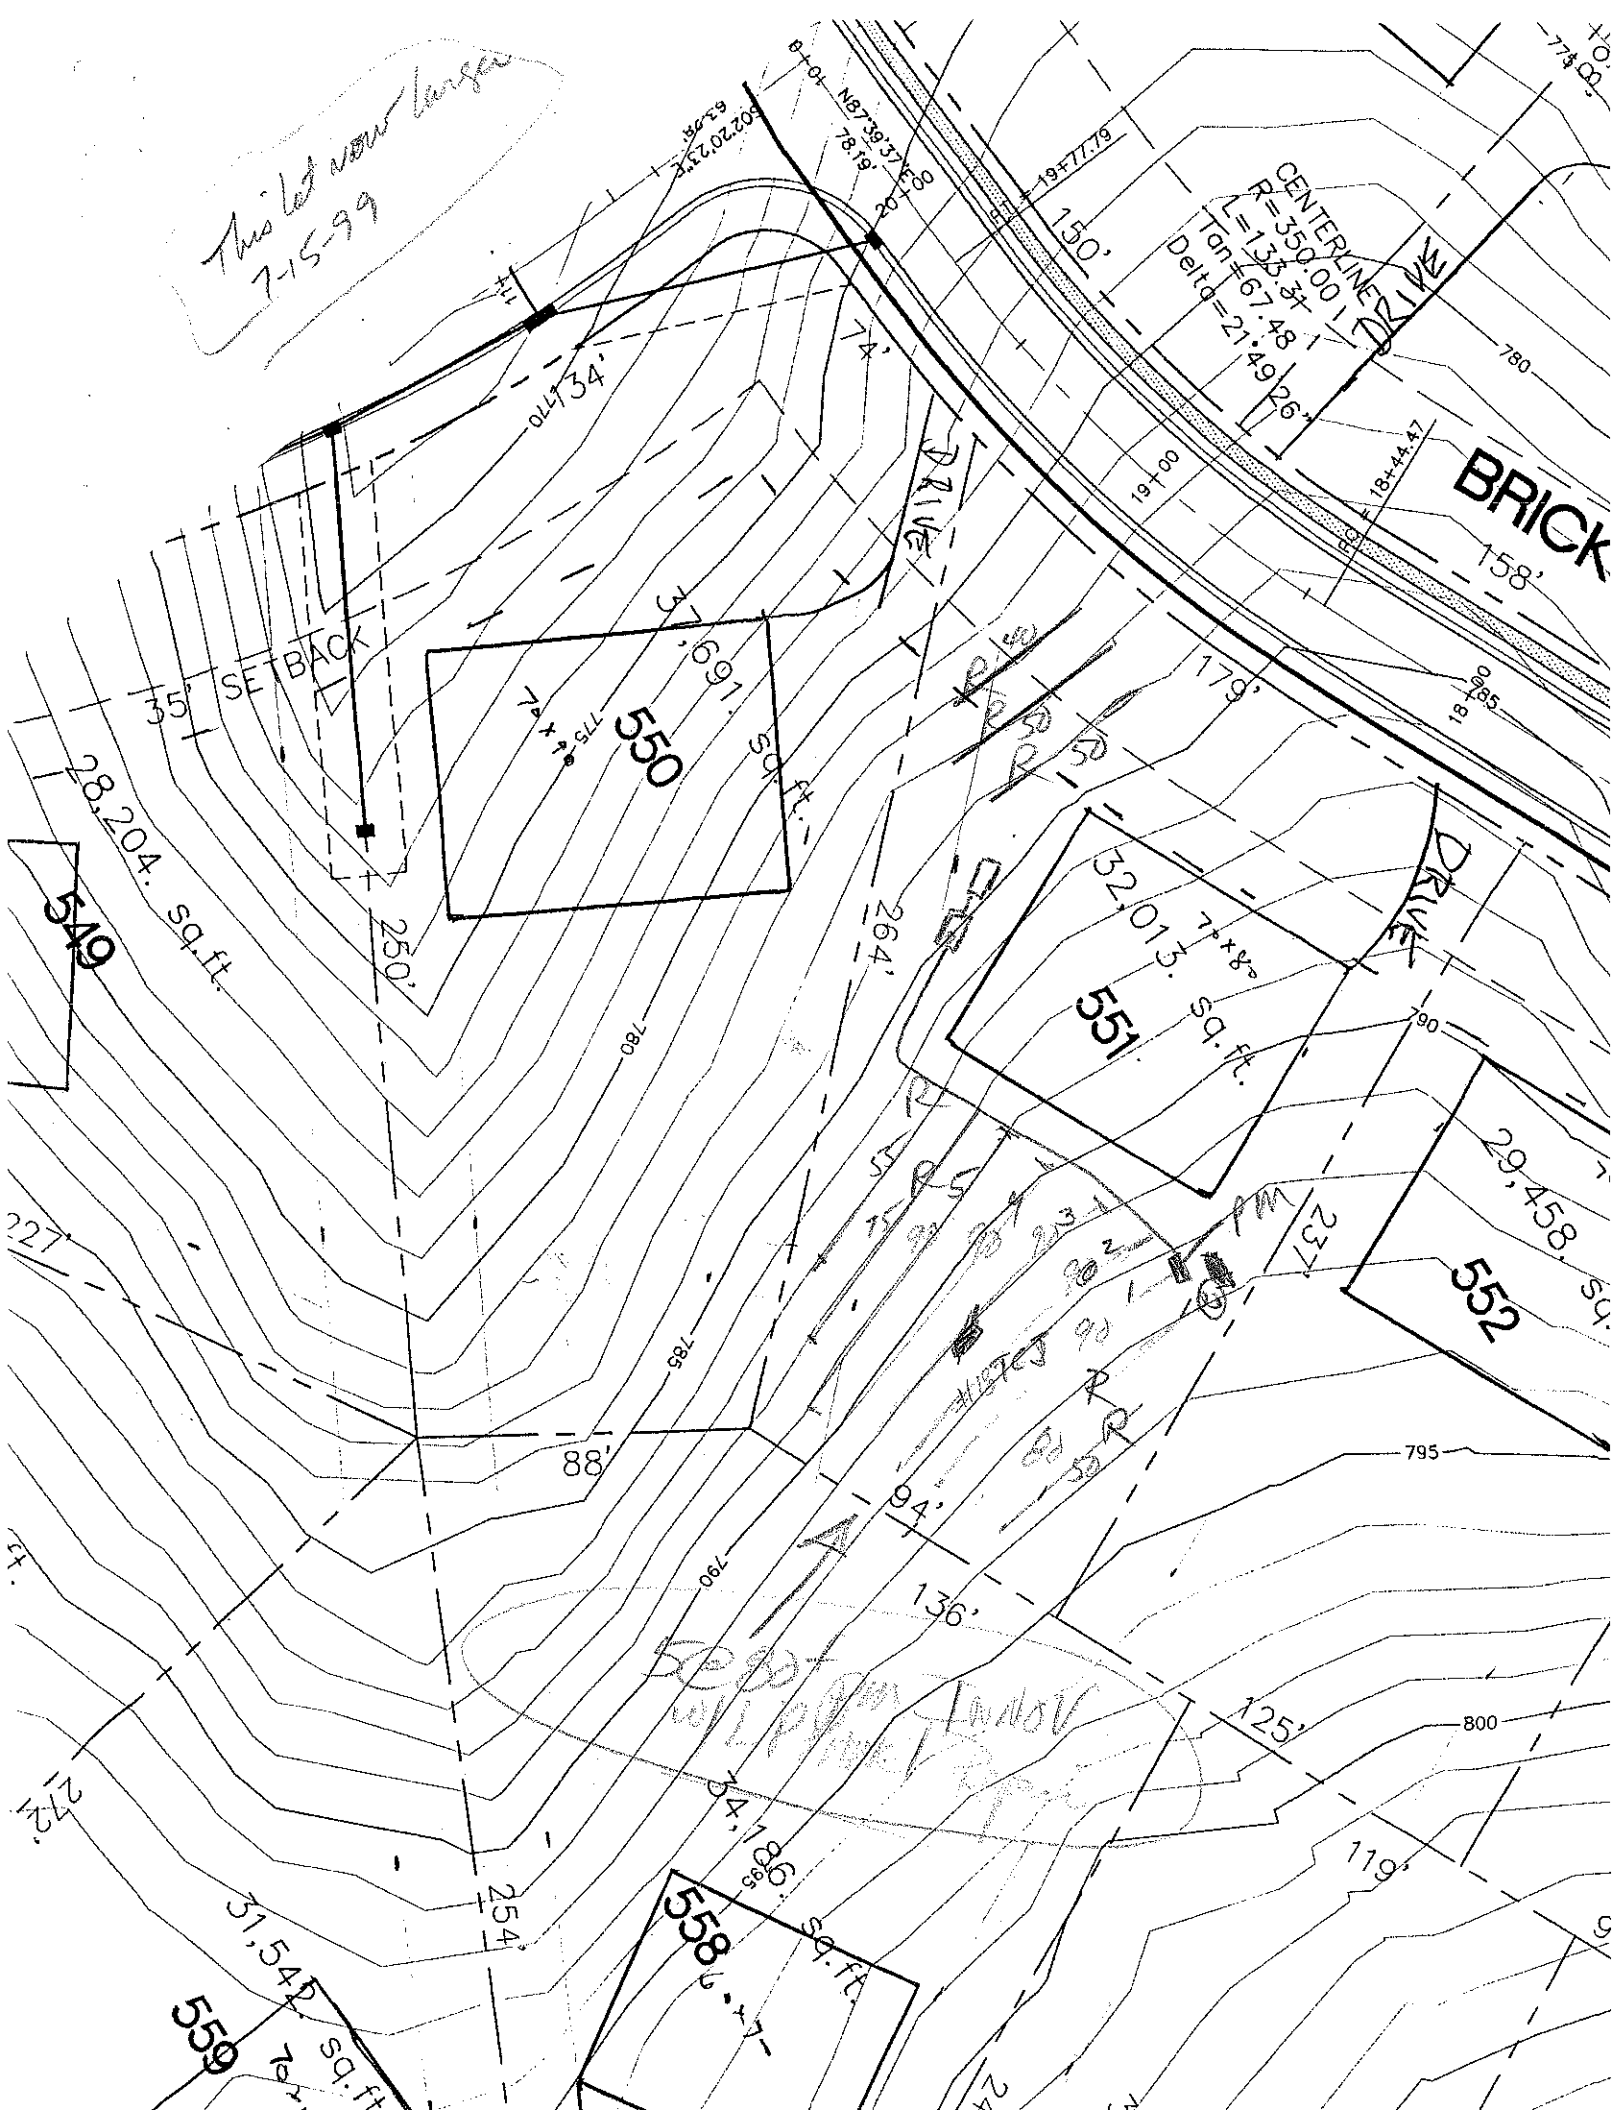
SOIL/SITE EVALUATION
for ON-SITE WASTEWATER SYSTEM

OWNER: ORT APPLICANT: _____
ADDRESS: _____ APPLICATION DATE: _____ DATE EVALUATED: 5-26-99
PROPOSED FACILITY: _____ PROPOSED DESIGN FLOW (.1949): _____ PROPERTY SIZE: _____
LOCATION OF SITE: Lot 551 Phase 5 The Pt. PROPERTY RECORDED: _____
WATER SUPPLY: ☐ Private ☐ Public ☐ Well ☐ Spring ☐ Other _____
EVALUATION METHOD: ☐ Auger Boring ☐ Pit ☐ Cut
TYPE OF WASTEWATER: ☐ Sewage ☐ Industrial Process ☐ Mixed

PROFILE #	.1940 LANDSCAPE POSITION/ SLOPE %	HORIZON DEPTH (IN.)	SOIL MORPHOLOGY (.1941) .1941 STRUCTURE/ TEXTURE	.1941 CONSISTENCE/ MINERALOGY	OTHER PROFILE FACTORS .1942 SOIL WETNESS/ COLOR	.1943 SOIL DEPTH	.1956 SAPRO CLASS	.1944 RESTR HORIZ	PROFILE CLASS & LTAR
1	#16 TCS	0-7	brn sl						PS .3
		7-34	mfsbk rckd	frssp	few common mibsp				
		34-55	C-S/c mannery sk	frssp					
2		8-9	compact subs						S .3
		9-20	sbk brn	frssp					
		20-53	mtld yel brn	frwinfssp					

DESCRIPTION	INITIAL SYSTEM	REPAIR SYSTEM
ailable Space (.1945)		
tem Type(s)		
LTAR		

OTHER FACTORS (.1946): _____
SITE CLASSIFICATION (.1948): _____
EVALUATED BY: _____
OTHER(S) PRESENT: _____


This lot now Langan
7-15-99
N87°39'37"E
78.19'
20+00
19+77.79
150'
CENTERLINE
R=350.00'
L=133.34'
Tan=67.48'
Delta=21°49'26"
DRIVE
780
18+44.47
BRICK
158'
19+00
179'
785
35' SETBACK
74'
134'
OLI
550
7,775 sq. ft.
7'x8'
549
28,204 sq. ft.
250'
264'
551
32,013 sq. ft.
7'x8'
552
29,458 sq.
231'
780
790
795
800
88'
94'
136'
125'
119'
254'
27.27'
31,542 sq. ft.
7'x8'
559
558
6'x9'
84,186 sq. ft.
Set with Langan Monument