DIVISION OF ENVIRONMENTAL HEALTH:
ON-SITE WASTEWATER SECTION

PROPERTY ID #: _____
COUNTY: _____

SOIL/SITE EVALUATION
for ON-SITE WASTEWATER SYSTEM

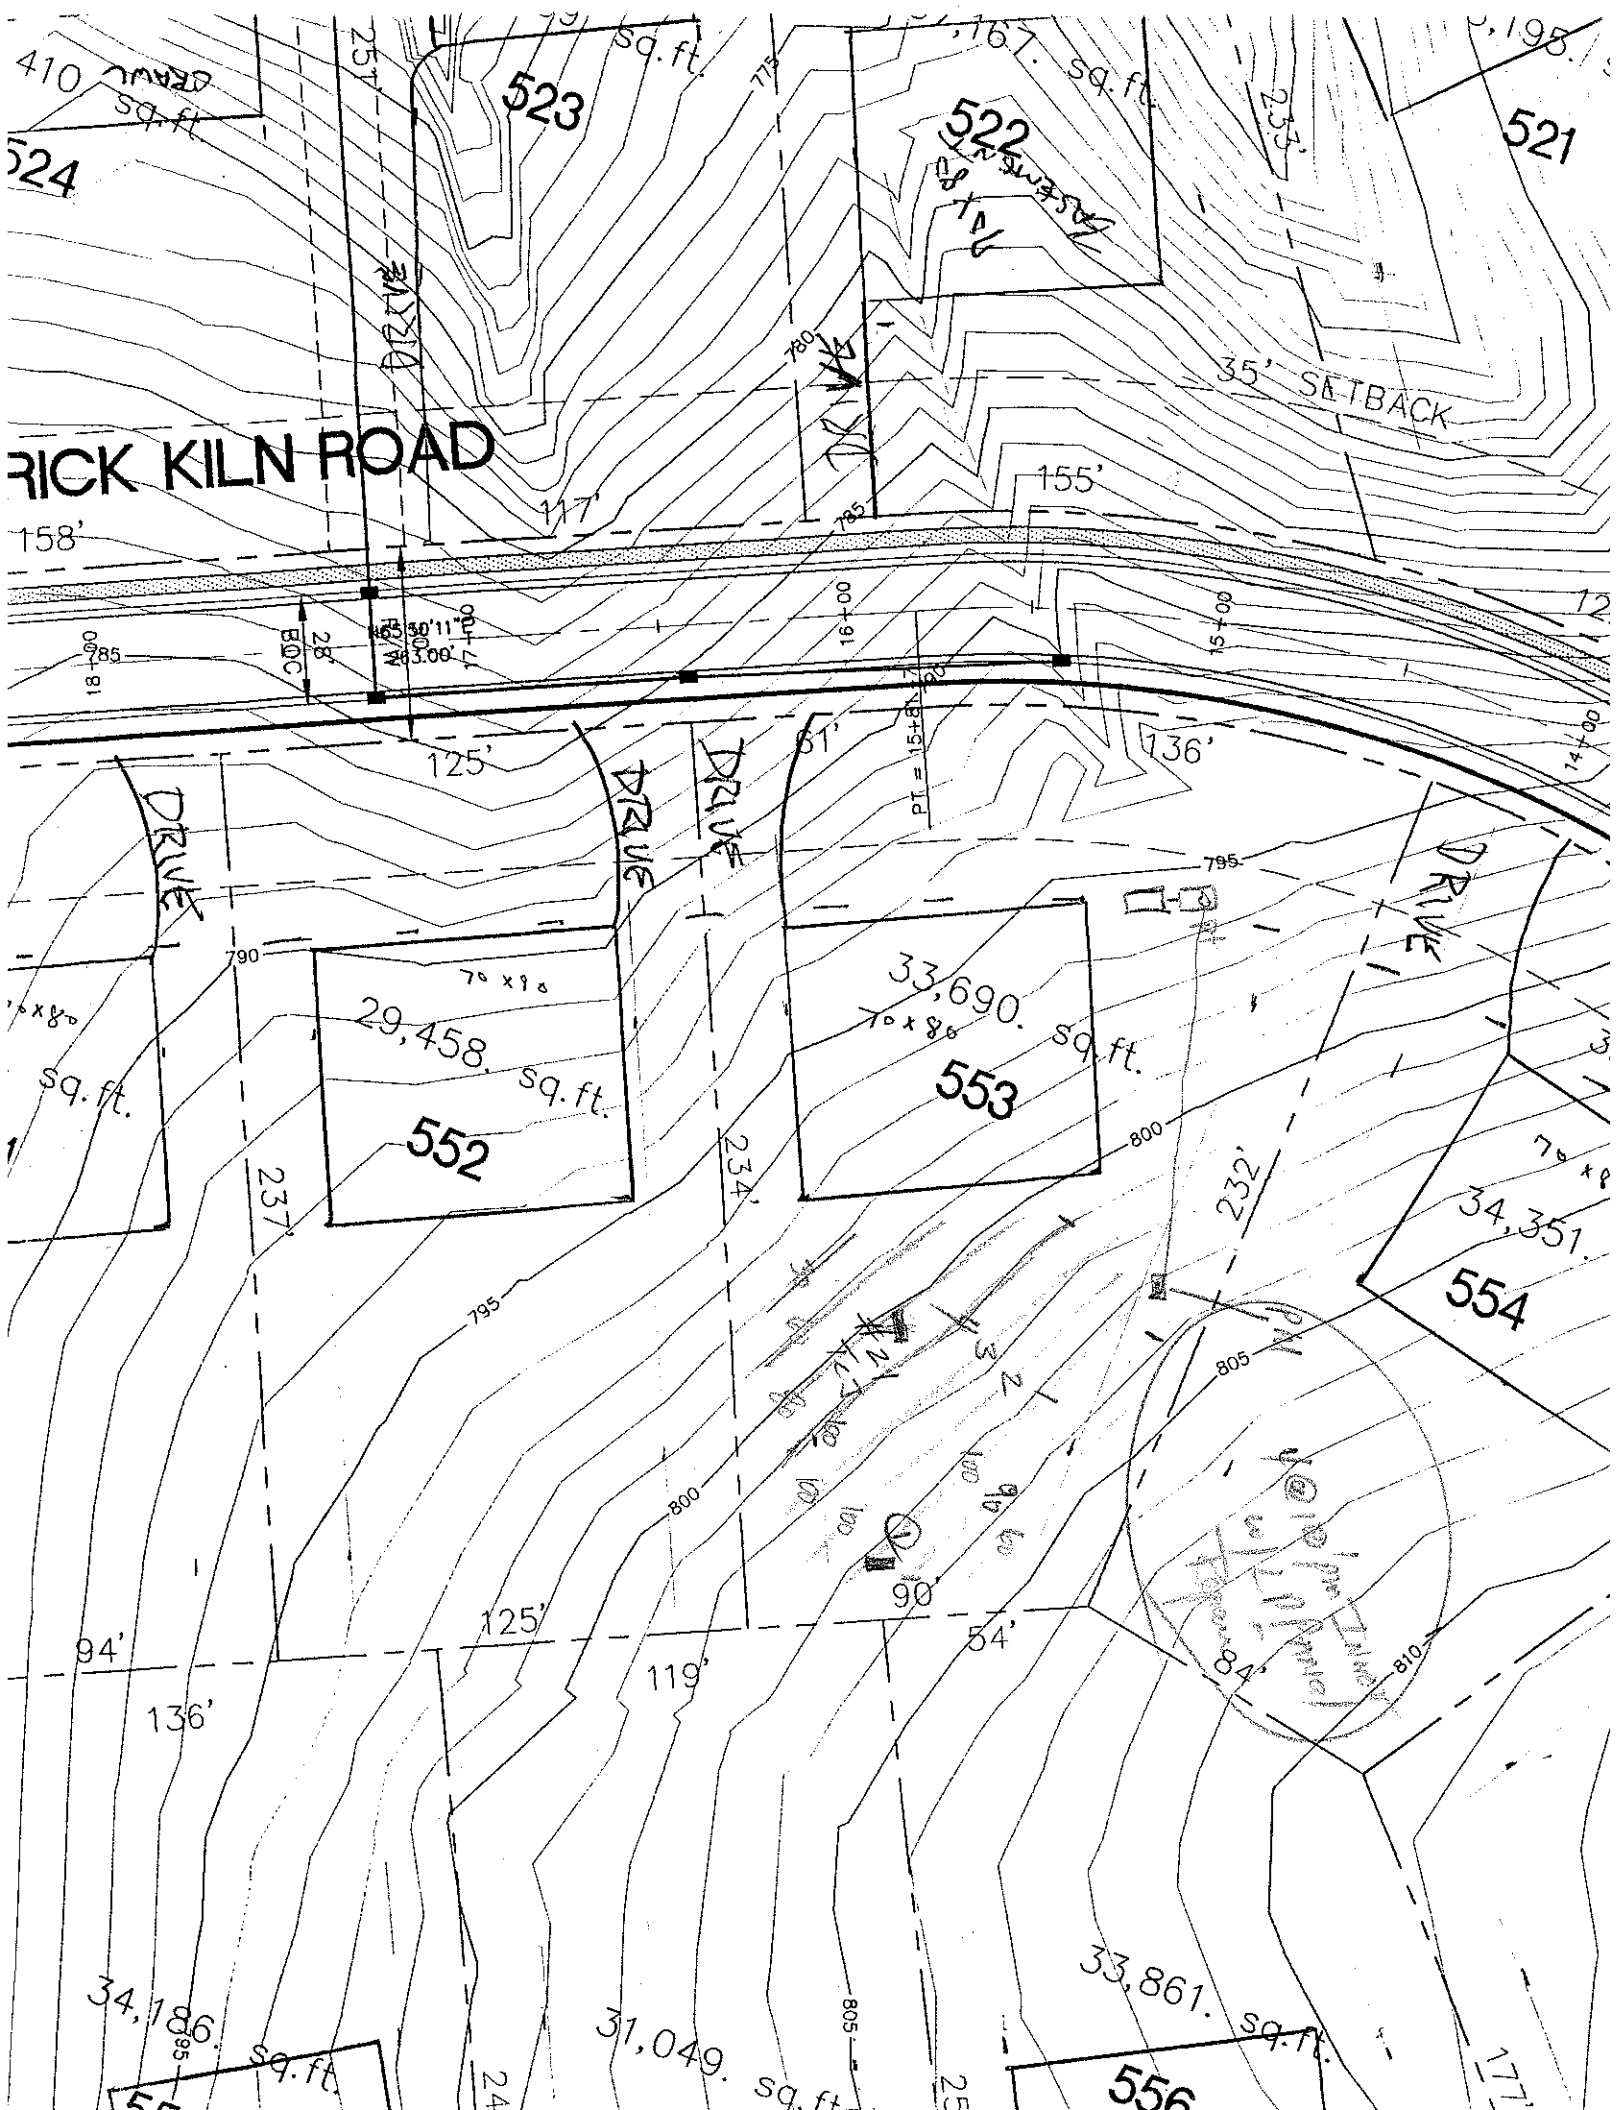
OWNER: ORT APPLICANT: _____
ADDRESS: _____ APPLICATION DATE: _____ DATE EVALUATED: 5-28-99
PROPOSED FACILITY: _____ PROPOSED DESIGN FLOW (.1949): _____ PROPERTY SIZE: _____
LOCATION OF SITE: Lot 553 Phase 5 The Pt PROPERTY RECORDED: _____
WATER SUPPLY: ☐ Private ☐ Public ☐ Well ☐ Spring ☐ Other _____
EVALUATION METHOD: ☐ Auger Boring ☐ Pit ☐ Cut
TYPE OF WASTEWATER: ☐ Sewage ☐ Industrial Process ☐ Mixed

PROFILE #	.1940 LAND-SCAPE POSITION/ SLOPE %	HORIZON DEPTH (IN.)	SOIL MORPHOLOGY (.1941) .1941 STRUCTURE/ TEXTURE	.1941 CONSISTENCE/ MINERALOGY	OTHER PROFILE FACTORS .1942 SOIL WETNESS/ COLOR	.1943 SOIL DEPTH	.1956 SAPRO CLASS	.1944 RESTR HORIZ	PROFILE CLASS & LTAR
1		0-7	compacted marine phmr sdy						PS .3
		7-23	mfsdb P 5YR	fr ss p					
		23-56	mfsdb yel	fr ss p					
				fe mn ss p					
2	#21 TOS	0-8	sg brn sl	fr					PS .3
		8-30	mfsdb pc	fr ss p					
		30-50	mott gry	mi fe ss p					
3									
4									

DESCRIPTION	INITIAL SYSTEM	REPAIR SYSTEM
Available Space (.1945)		
System Type(s)		
Site LTAR		

OTHER FACTORS (.1946): _____
SITE CLASSIFICATION (.1948): _____

EVALUATED BY: _____
OTHER(S) PRESENT: _____


RICK KILN ROAD
35' SETBACK
DRIVE
DRIVE
DRIVE
DRIVE
523
522
521
524
552
553
554
556
29,458. sq.ft.
33,690. sq.ft.
34,351.
34,186. sq.ft.
31,049. sq.ft.
33,861. sq.ft.
410 sq.ft.
257'
117'
155'
158'
125'
61'
136'
237'
234'
232'
94'
136'
125'
119'
90'
54'
84'
780
785
790
795
800
805
810
28' BOC
PT = 15+84.90
14+00
15+00
16+00
17+00
18+00