DIVISION OF ENVIRONMENTAL HEALTH:
ON-SITE WASTEWATER SECTION

PROPERTY ID #: _____
COUNTY: _____

SOIL/SITE EVALUATION
for ON-SITE WASTEWATER SYSTEM

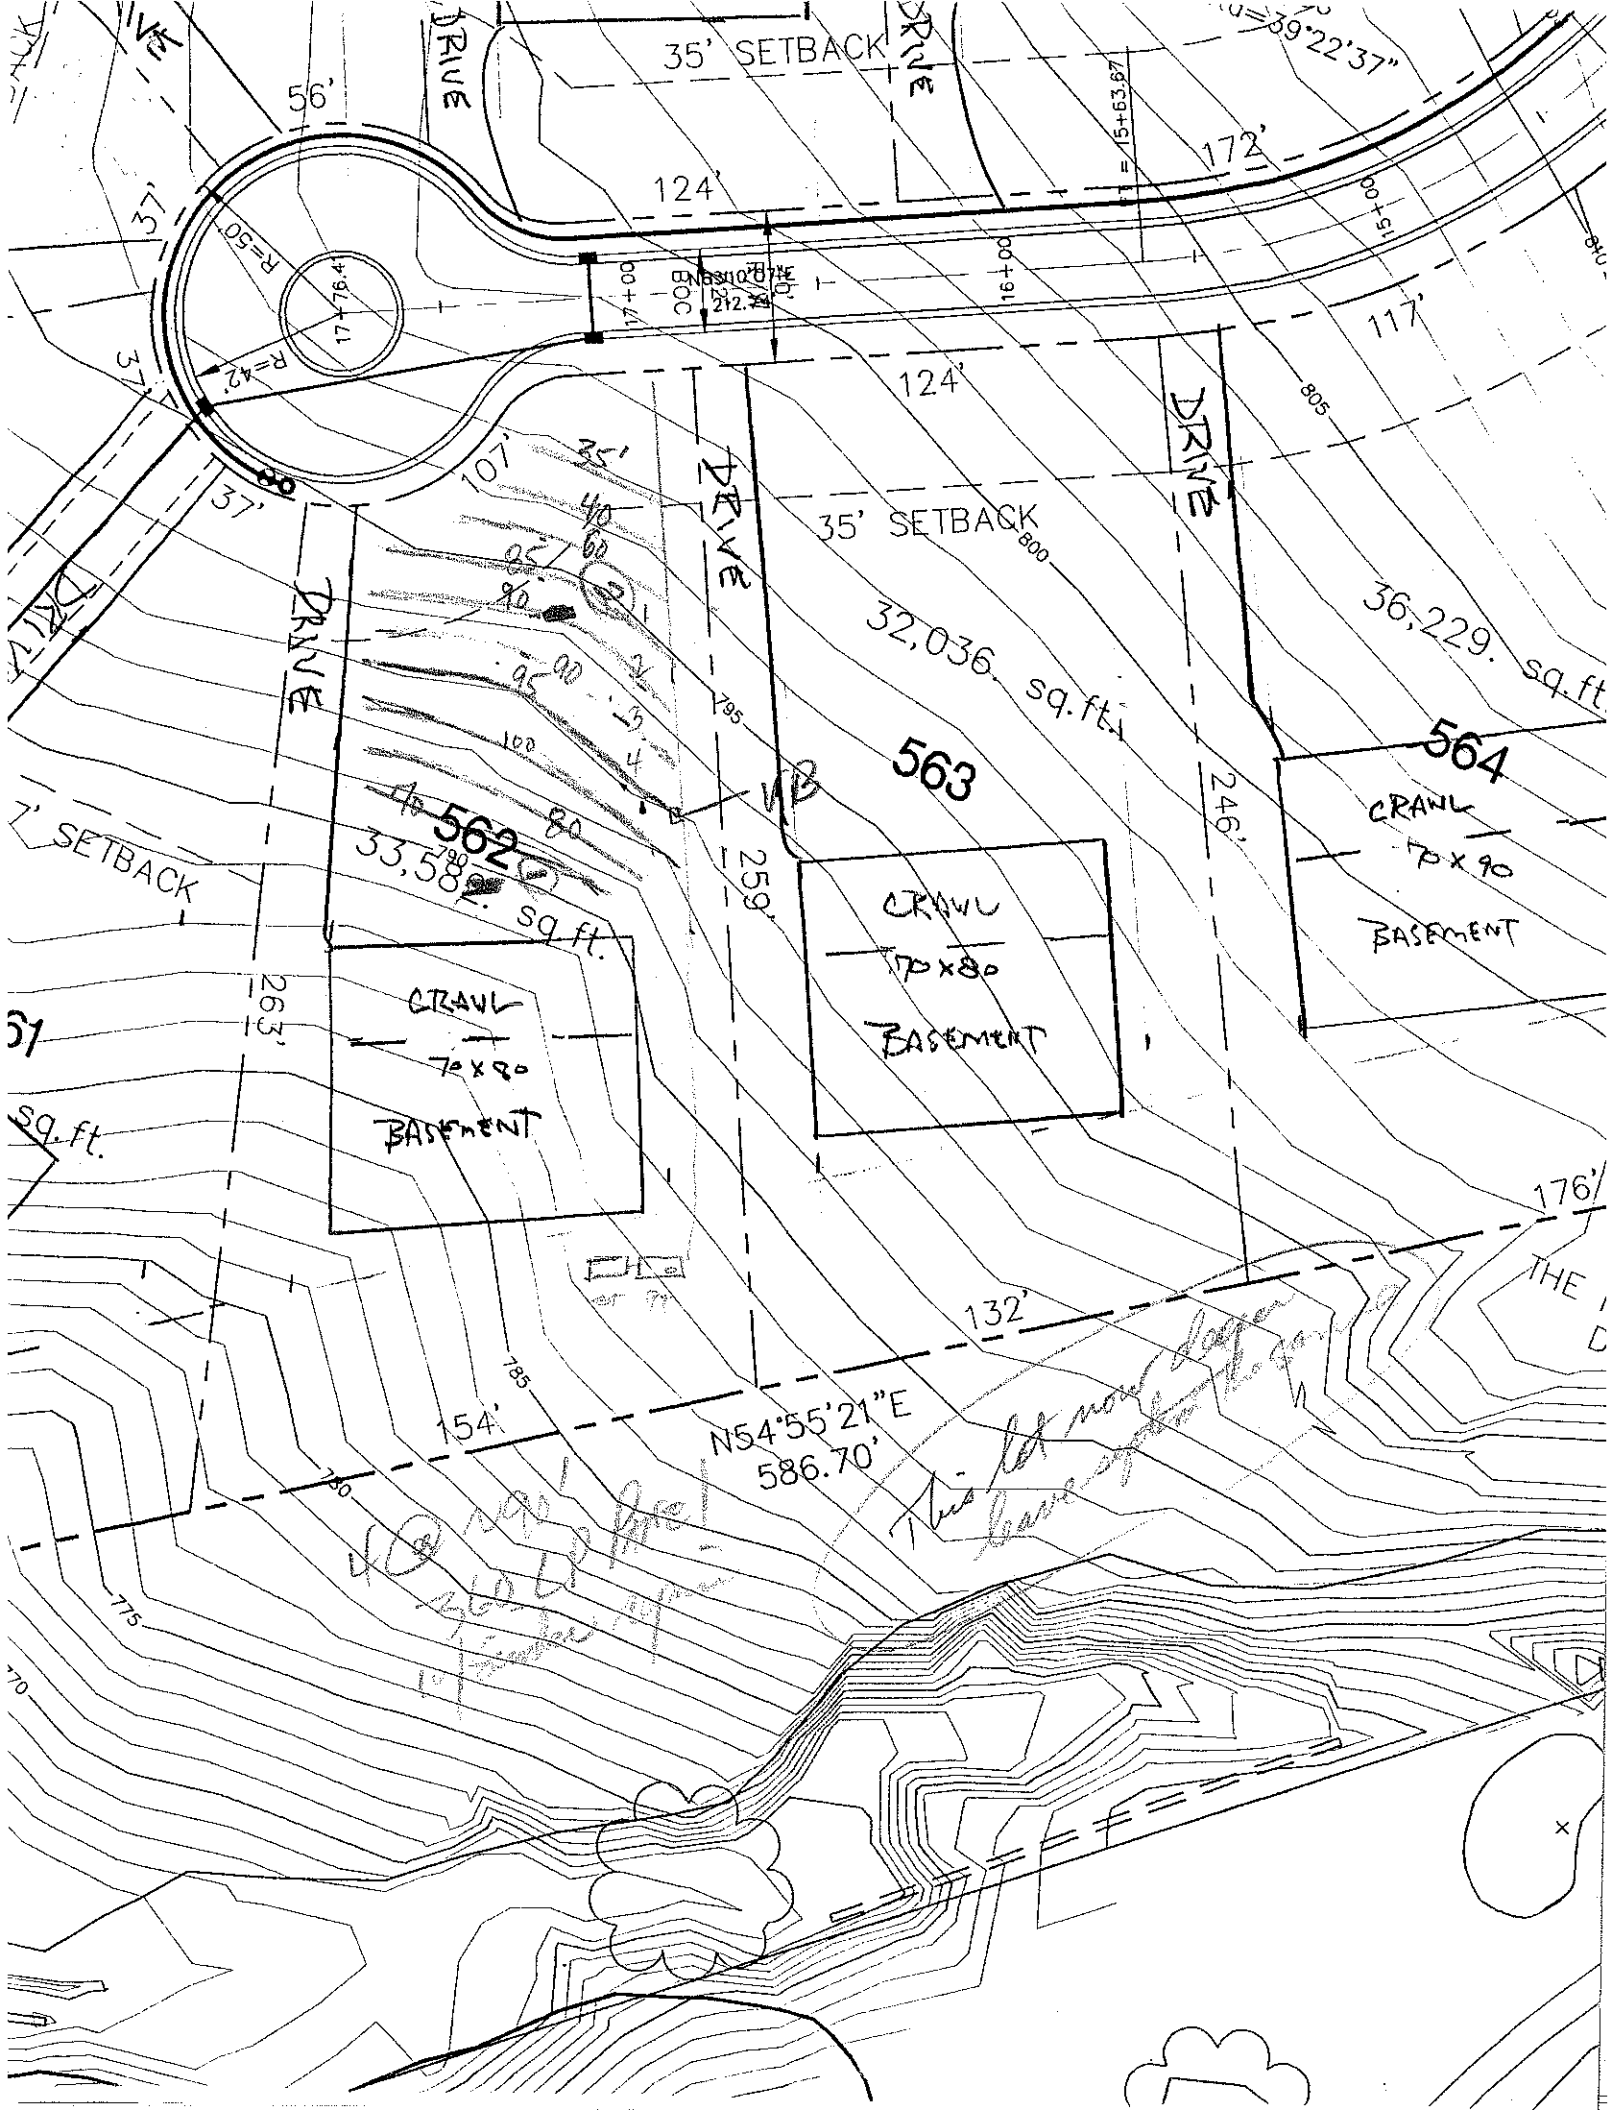
OWNER: Chase APPLICANT: _____
ADDRESS: _____ APPLICATION DATE: _____ DATE EVALUATED: 6-4-99
PROPOSED FACILITY: _____ PROPOSED DESIGN FLOW (.1949): _____ PROPERTY SIZE: _____
LOCATION OF SITE: Lot 567 phase 5 Nb Pt PROPERTY RECORDED: _____
WATER SUPPLY: ☐ Private ☐ Public ☐ Well ☐ Spring ☐ Other _____
EVALUATION METHOD: ☐ Auger Boring ☐ Pit ☐ Cut
TYPE OF WASTEWATER: ☐ Sewage ☐ Industrial Process ☐ Mixed

PROFILE #	.1940 LANDSCAPE POSITION/ SLOPE %	HORIZON DEPTH (IN.)	SOIL MORPHOLOGY (.1941) .1941 STRUCTURE/ TEXTURE	.1941 CONSISTENCE/ MINERALOGY	OTHER PROFILE FACTORS .1942 SOIL WETNESS/ COLOR	.1943 SOIL DEPTH	.1956 SAPRO CLASS	.1944 RESTR HORIZ	PROFILE CLASS & LTAR
1		0-17							
		17-33							
		33-58							
2		0-12							
		12-22							
		22-58							
3									
4									

DESCRIPTION	INITIAL SYSTEM	REPAIR SYSTEM
Available Space (.1945)		
System Type(s)		
Site LTAR		

OTHER FACTORS (.1946): _____
SITE CLASSIFICATION (.1948): _____

EVALUATED BY: _____
OTHER(S) PRESENT: _____


35' SETBACK
DRIVE
56'
124'
172'
117'
R=50'
R=42'
N53°10'07"E
212.74'
N54°55'21"E
586.70'
35' SETBACK
DRIVE
DRIVE
DRIVE
32,036. sq.ft.
36,229. sq.ft.
33,582. sq.ft.
562
563
564
CRAWL
70x80
BASEMENT
CRAWL
70x90
BASEMENT
CRAWL
70x80
BASEMENT
263'
259'
246'
132'
154'
176'
37'
35'
107'
805
800
785
780
775
770
SETBACK
sq.ft.