DIVISION OF ENVIRONMENTAL HEALTH
ON-SITE WASTEWATER SECTION

PROPERTY ID #: _____
COUNTY: _____

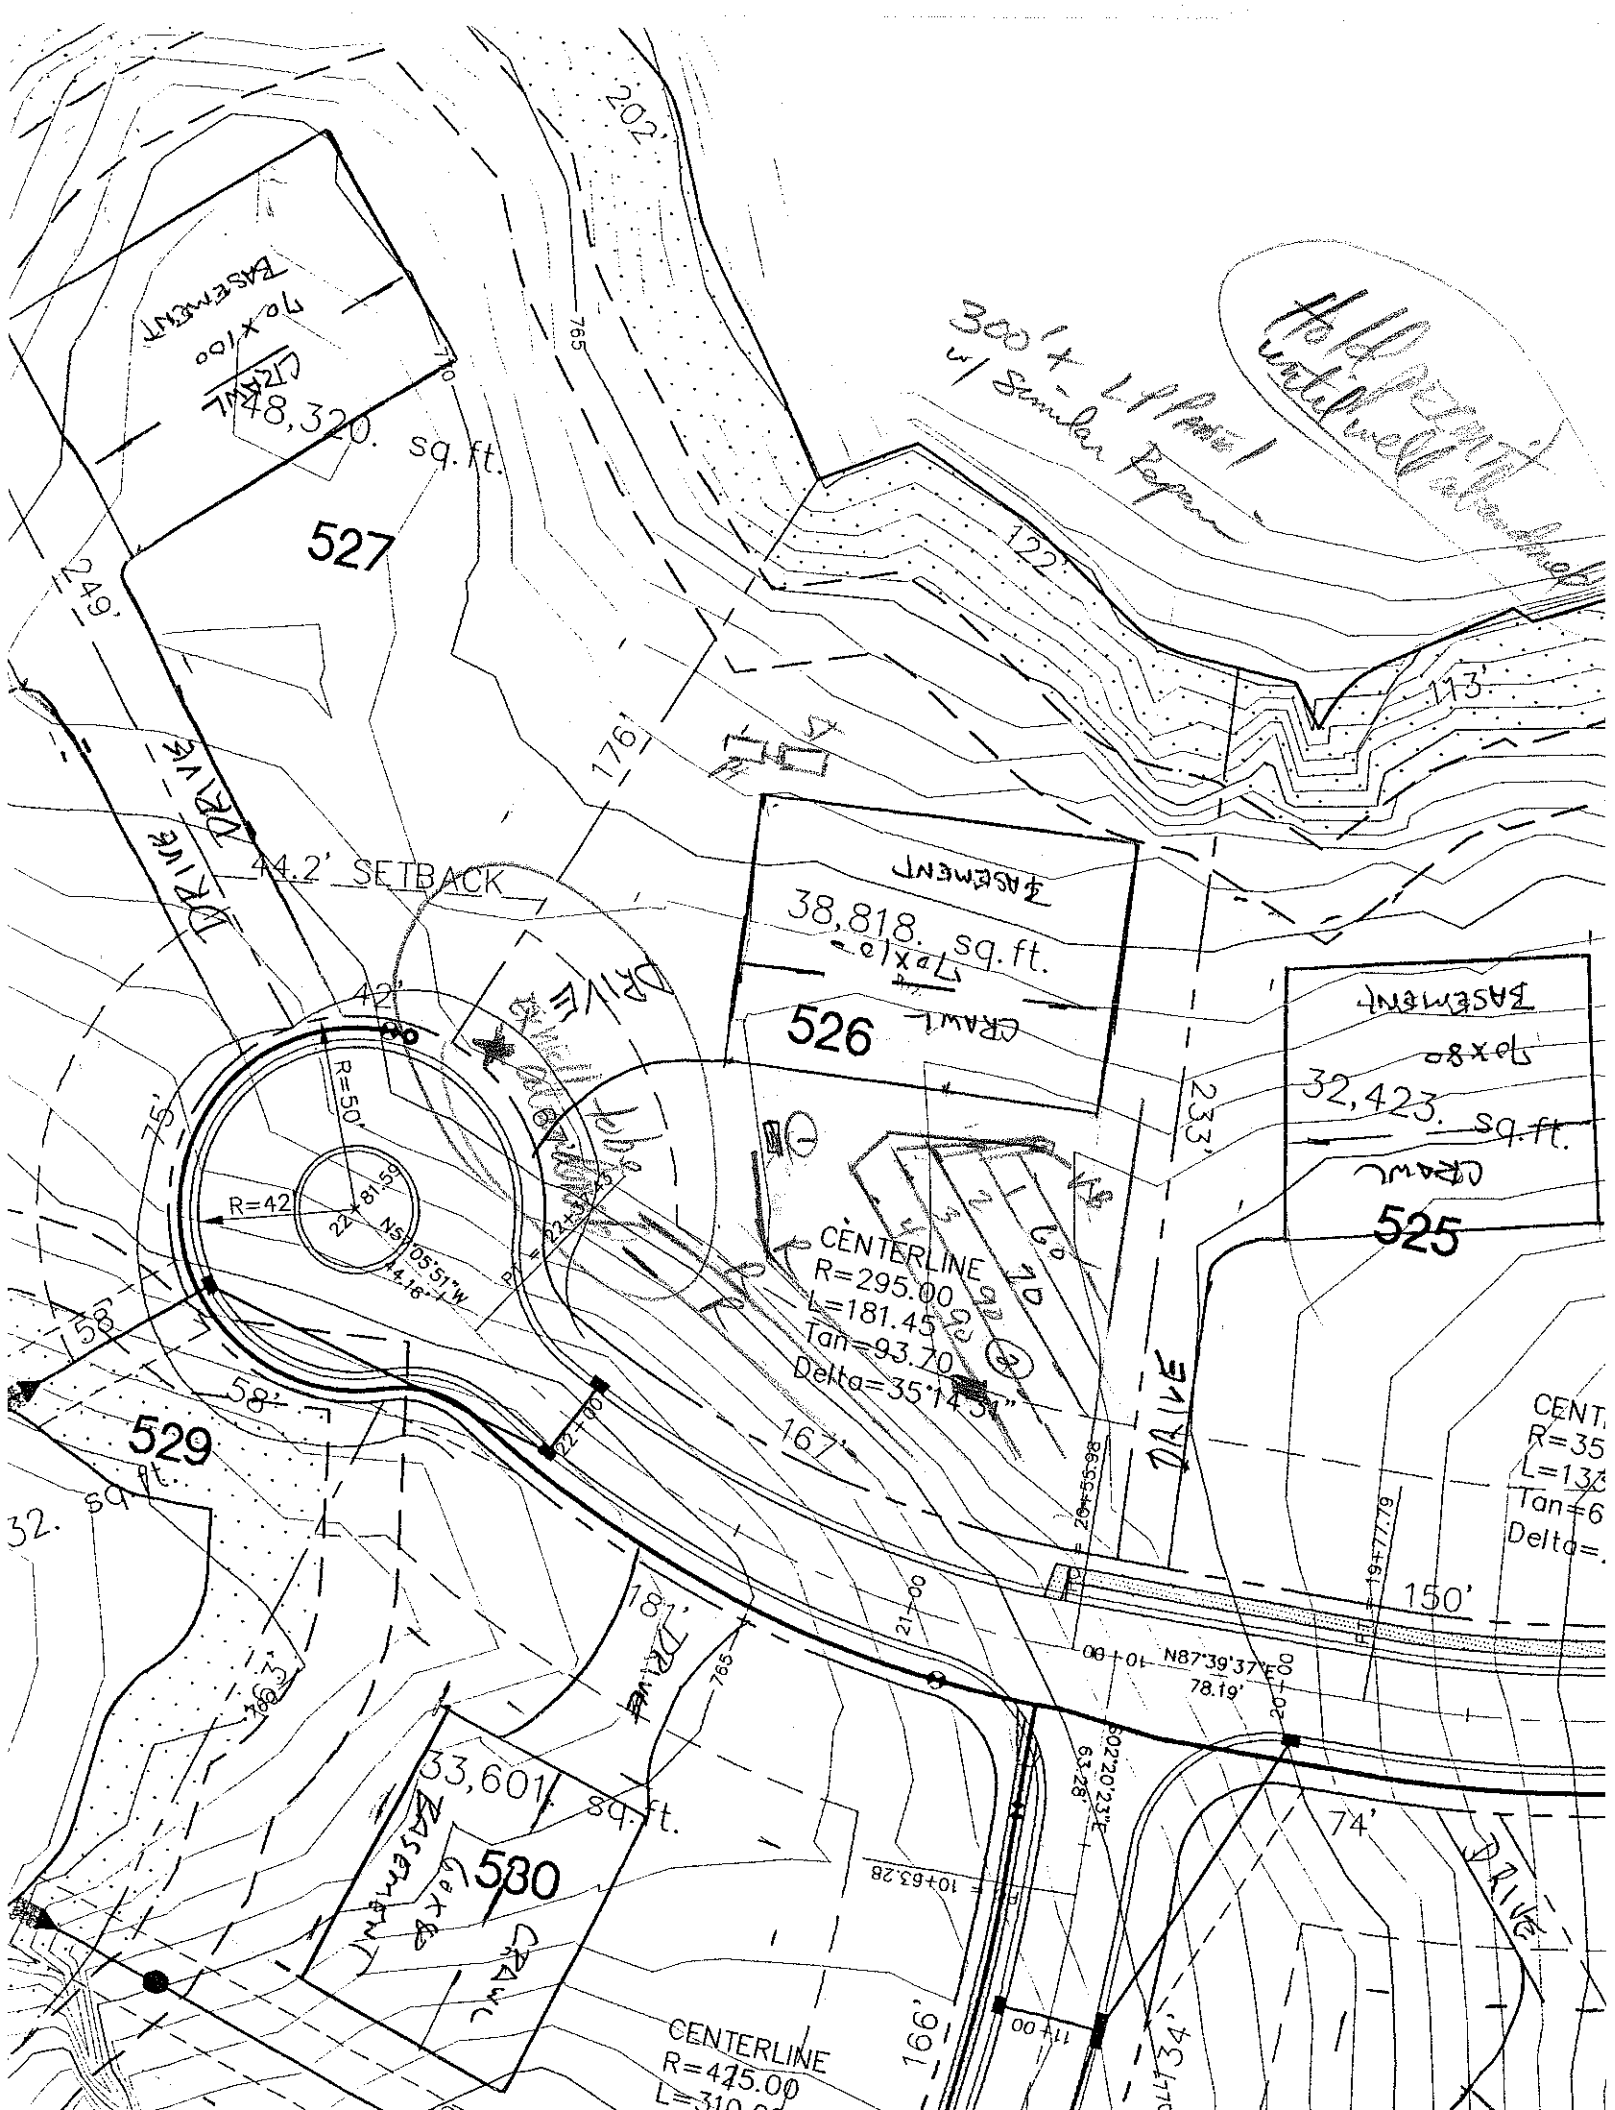
SOIL/SITE EVALUATION
for ON-SITE WASTEWATER SYSTEM

OWNER: Lot 526 APPLICANT: _____
ADDRESS: _____ APPLICATION DATE: _____ DATE EVALUATED: 5-27-99
PROPOSED FACILITY: _____ PROPOSED DESIGN FLOW (.1949): _____ PROPERTY SIZE: _____
LOCATION OF SITE: Lot 526 Shute Rd. PROPERTY RECORDED: _____
WATER SUPPLY: ☐ Private ☐ Public ☐ Well ☐ Spring ☐ Other _____
EVALUATION METHOD: ☐ Auger Boring ☐ Pit ☐ Cut
TYPE OF WASTEWATER: ☐ Sewage ☐ Industrial Process ☐ Mixed

PROFILE #	.1940 LANDSCAPE POSITION/ SLOPE %	HORIZON DEPTH (IN.)	SOIL MORPHOLOGY (.1941) .1941 STRUCTURE/ TEXTURE	.1941 CONSISTENCE/ MINERALOGY	OTHER PROFILE FACTORS .1942 SOIL WETNESS/ COLOR	.1943 SOIL DEPTH	.1956 SAPRO CLASS	.1944 RESTR HORIZ	PROFILE CLASS & LTAR
1		0-7	mucky brsl	fr ssp					PS .3
		7-24	mfsab RC	fr sl sp					
		24-56	mfsab Rg CL	fr ssp common mi ssp					
2		0-7	mucky silt brsl						PS .3
		7-28	SiCl RC	fr sp					
		28-58	wk sab gr sil CL	w/ common mi ssp					
3									
4									

DESCRIPTION	INITIAL SYSTEM	REPAIR SYSTEM
Available Space (.1945)		
System Type(s)		
Site LTAR		

OTHER FACTORS (.1946): _____
SITE CLASSIFICATION (.1948): _____
EVALUATED BY: _____
OTHER(S) PRESENT: _____


527
48,320. sq.ft.
526
38,818. sq.ft.
525
32,423. sq.ft.
529
580
33,601 sq.ft.
44.2' SETBACK
CENTERLINE
R=295.00
L=181.45
Tan=93.70
Delta=35°14'31"
CENTERLINE
R=425.00
L=310.0
R=50'
R=42
N5°05'51"W
44.16'
N87°39'37"E
78.19'
S22°20'23"E
63.28'
DRIVE
COURT
150'
167'
74'
34'
202'
249'
176'
122'
113'
233'
100'
160'
181'
63'
58'
75'
42'
30'
21'
20'
765'
Basement
Clear
70'x100'
90'x80'
30'± Level
w/ Garden Repair
to Owner's Discretion