# IREDELL COUNTY HEATLH DEPARTMENT

## PAGE 2: *SITE PLAN WORKSHEET*

**SEE THE SAMPLE SITE PLAN BELOW. INCOMPLETE SITE PLANS WILL BE RETURNED TO YOU FOR COMPLETION AND MAY RESULT IN A DELAY IN THE ISSUANCE OF YOUR SEPTIC SYSTEM PERMIT!!!**

Place an (X) beside each item as you complete the site plan:

- X — Property Line measurements are clearly identified...
- X — All proposed structures are indicated...
  *SHOW: proposed house or business footprint, wells, water lines, patios, pools and decks, and any other item that will occupy space on the site*
- X — Front and side setbacks from property line...
- X — Preferred driveway location and configuration, preferred well location...
- ____ Area you prefer your septic system to be placed...
- ____ North arrow, or other sufficient indicator of direction...

Circle N/A on the following if appropriate:


- ____ Location of septic systems and wells within 100' of your property... (N/A)
- ____ Location of easements and rights of ways on your property... (N/A)
- ____ Location of any designated wetlands on the property... (N/A)

**Signature:** _____
Property owner or owner's legal representative signature (SIGNATURE REQUIRED)

6-8-11
DATE

## USE THIS SPACE TO DRAW YOUR SITE PLAN

SEE ATTACHED DRAWING

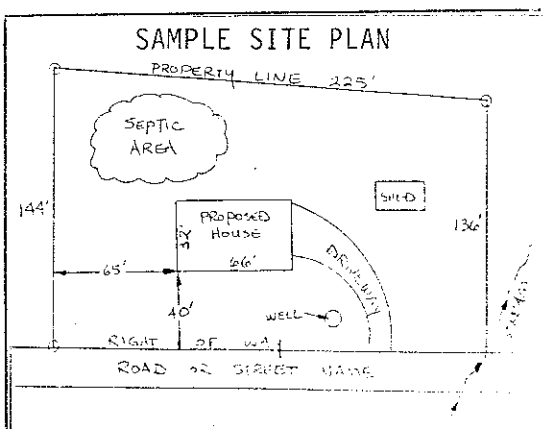

## IREDELL COUNTY HEATLH DEPARTMENT

## PAGE 2: *SITE PLAN WORKSHEET*

**SEE THE SAMPLE SITE PLAN BELOW. INCOMPLETE SITE PLANS WILL BE RETURNED TO YOU FOR COMPLETION AND MAY RESULT IN A DELAY IN THE ISSUANCE OF YOUR SEPTIC SYSTEM PERMIT!!!**

**Place an (X) beside each item as you complete the site plan:**

- ✓ **Property Line measurements are clearly identified…**
- ✓ **All proposed structures are indicated…**
  ***SHOW: proposed house or business footprint, wells, water lines, patios, pools and decks, and any other item that will occupy space on the site***
- ✓ **Front and side setbacks from property line…**
- ___ **Preferred driveway location and configuration, preferred well location…**
- ___ **Area you prefer your septic system to be placed…**
- ___ **North arrow, or other sufficient indicator of direction…**


**Circle N/A on the following if appropriate:**


- ___ **Location of septic systems and wells within 100' of your property… N/A**
- ___ **Location of easements and rights of ways on your property… N/A**
- ___ **Location of any designated wetlands on the property… N/A**

**Signature:** Tim Porter
**Property owner or owner's legal representative signature (SIGNATURE REQUIRED)**

1/23/2012
**DATE**

## USE THIS SPACE TO DRAW YOUR SITE PLAN

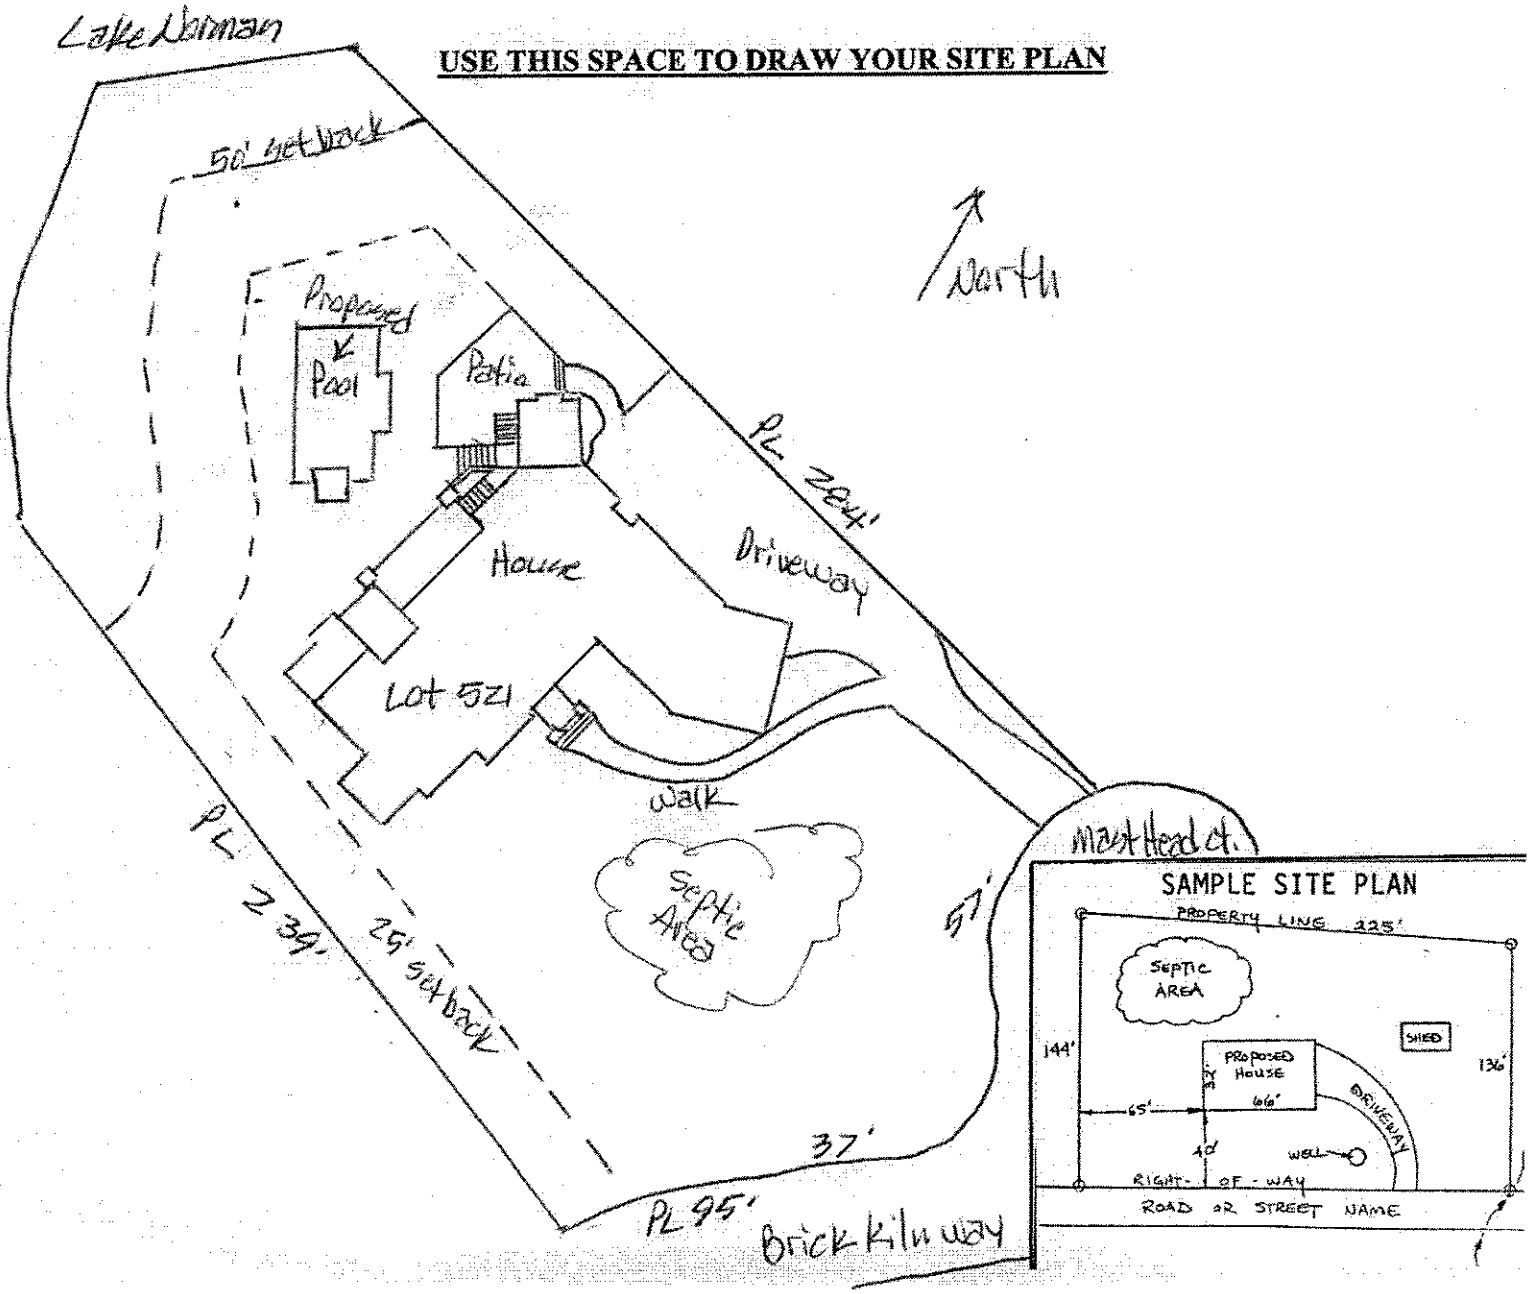

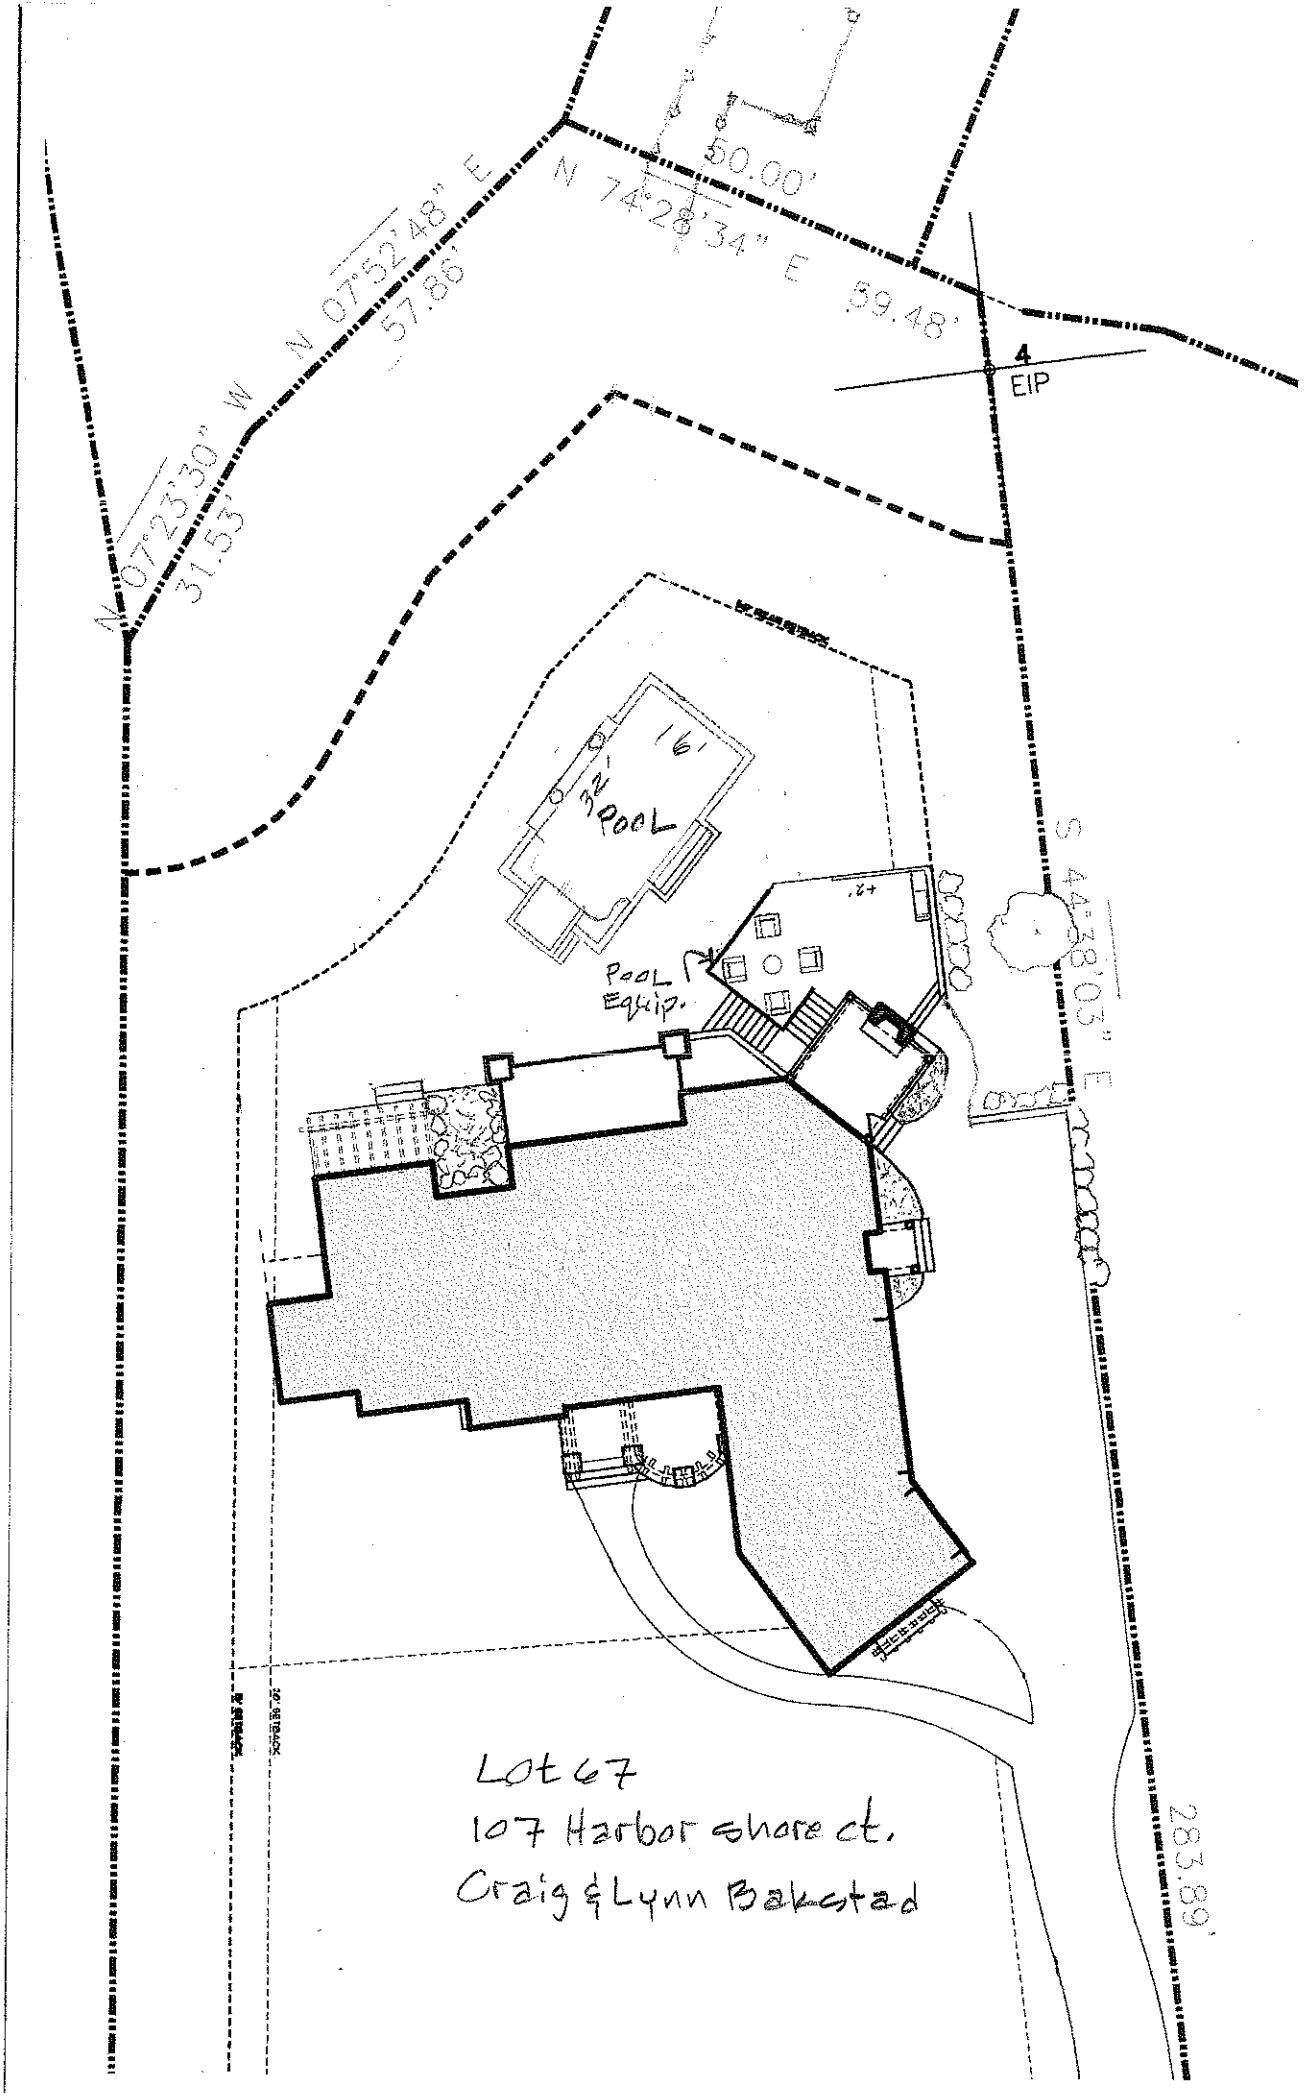
704 657 040
50.00'
N 74°28'34" E 59.48'
N 07°52'48" E
57.88'
N 07°23'30" W
31.53'
4
EIP
16'
32'
POOL
POOL EQUIP.
S 44°28'03" E
283.89'
20' SETBACK
Lot 67
107 Harbor shore ct.
Craig & Lynn Bakstad