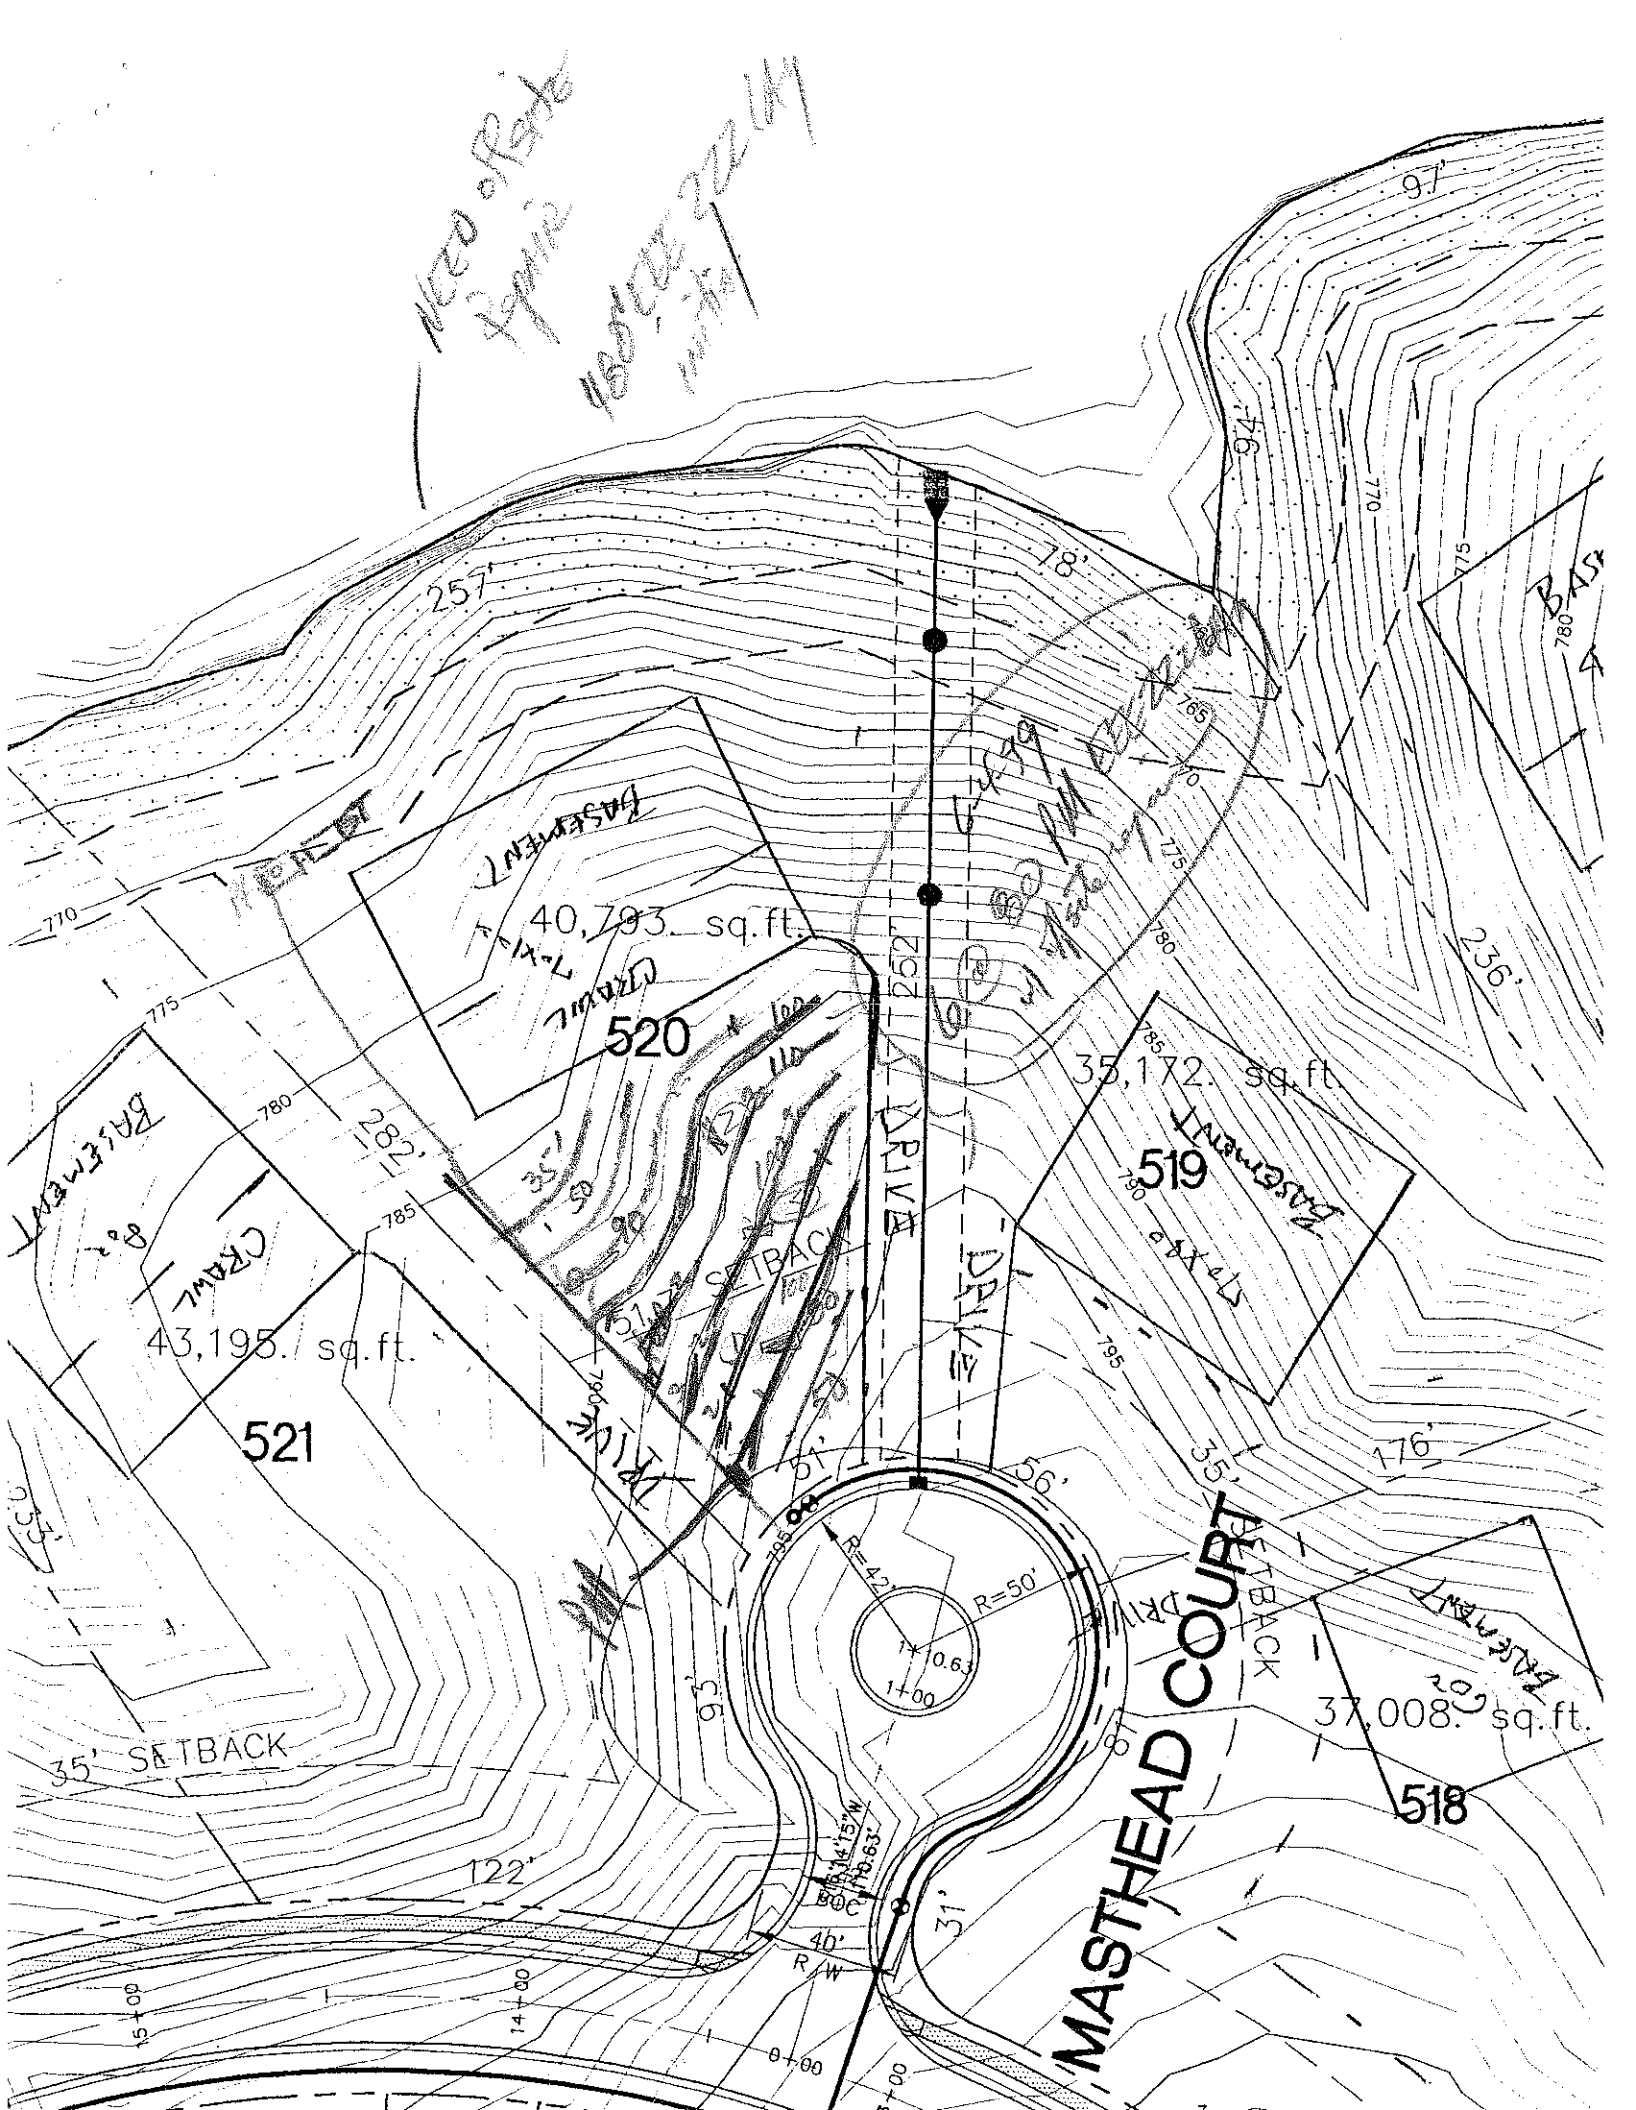

MASTHEAD COURT
520
40,703. sq.ft.
521
43,195. sq.ft.
519
35,172. sq.ft.
518
37,008. sq.ft.
35' SETBACK
257'
282'
122'
97'
236'
176'
R=42'
R=50'
40' R/W
DRIVE
CRAWL
BASEMENT

DIVISION OF ENVIRONMENTAL HEALTH
ON-SITE WASTEWATER SECTION

PROPERTY ID #: _____
COUNTY: _____

SOIL/SITE EVALUATION
for ON-SITE WASTEWATER SYSTEM

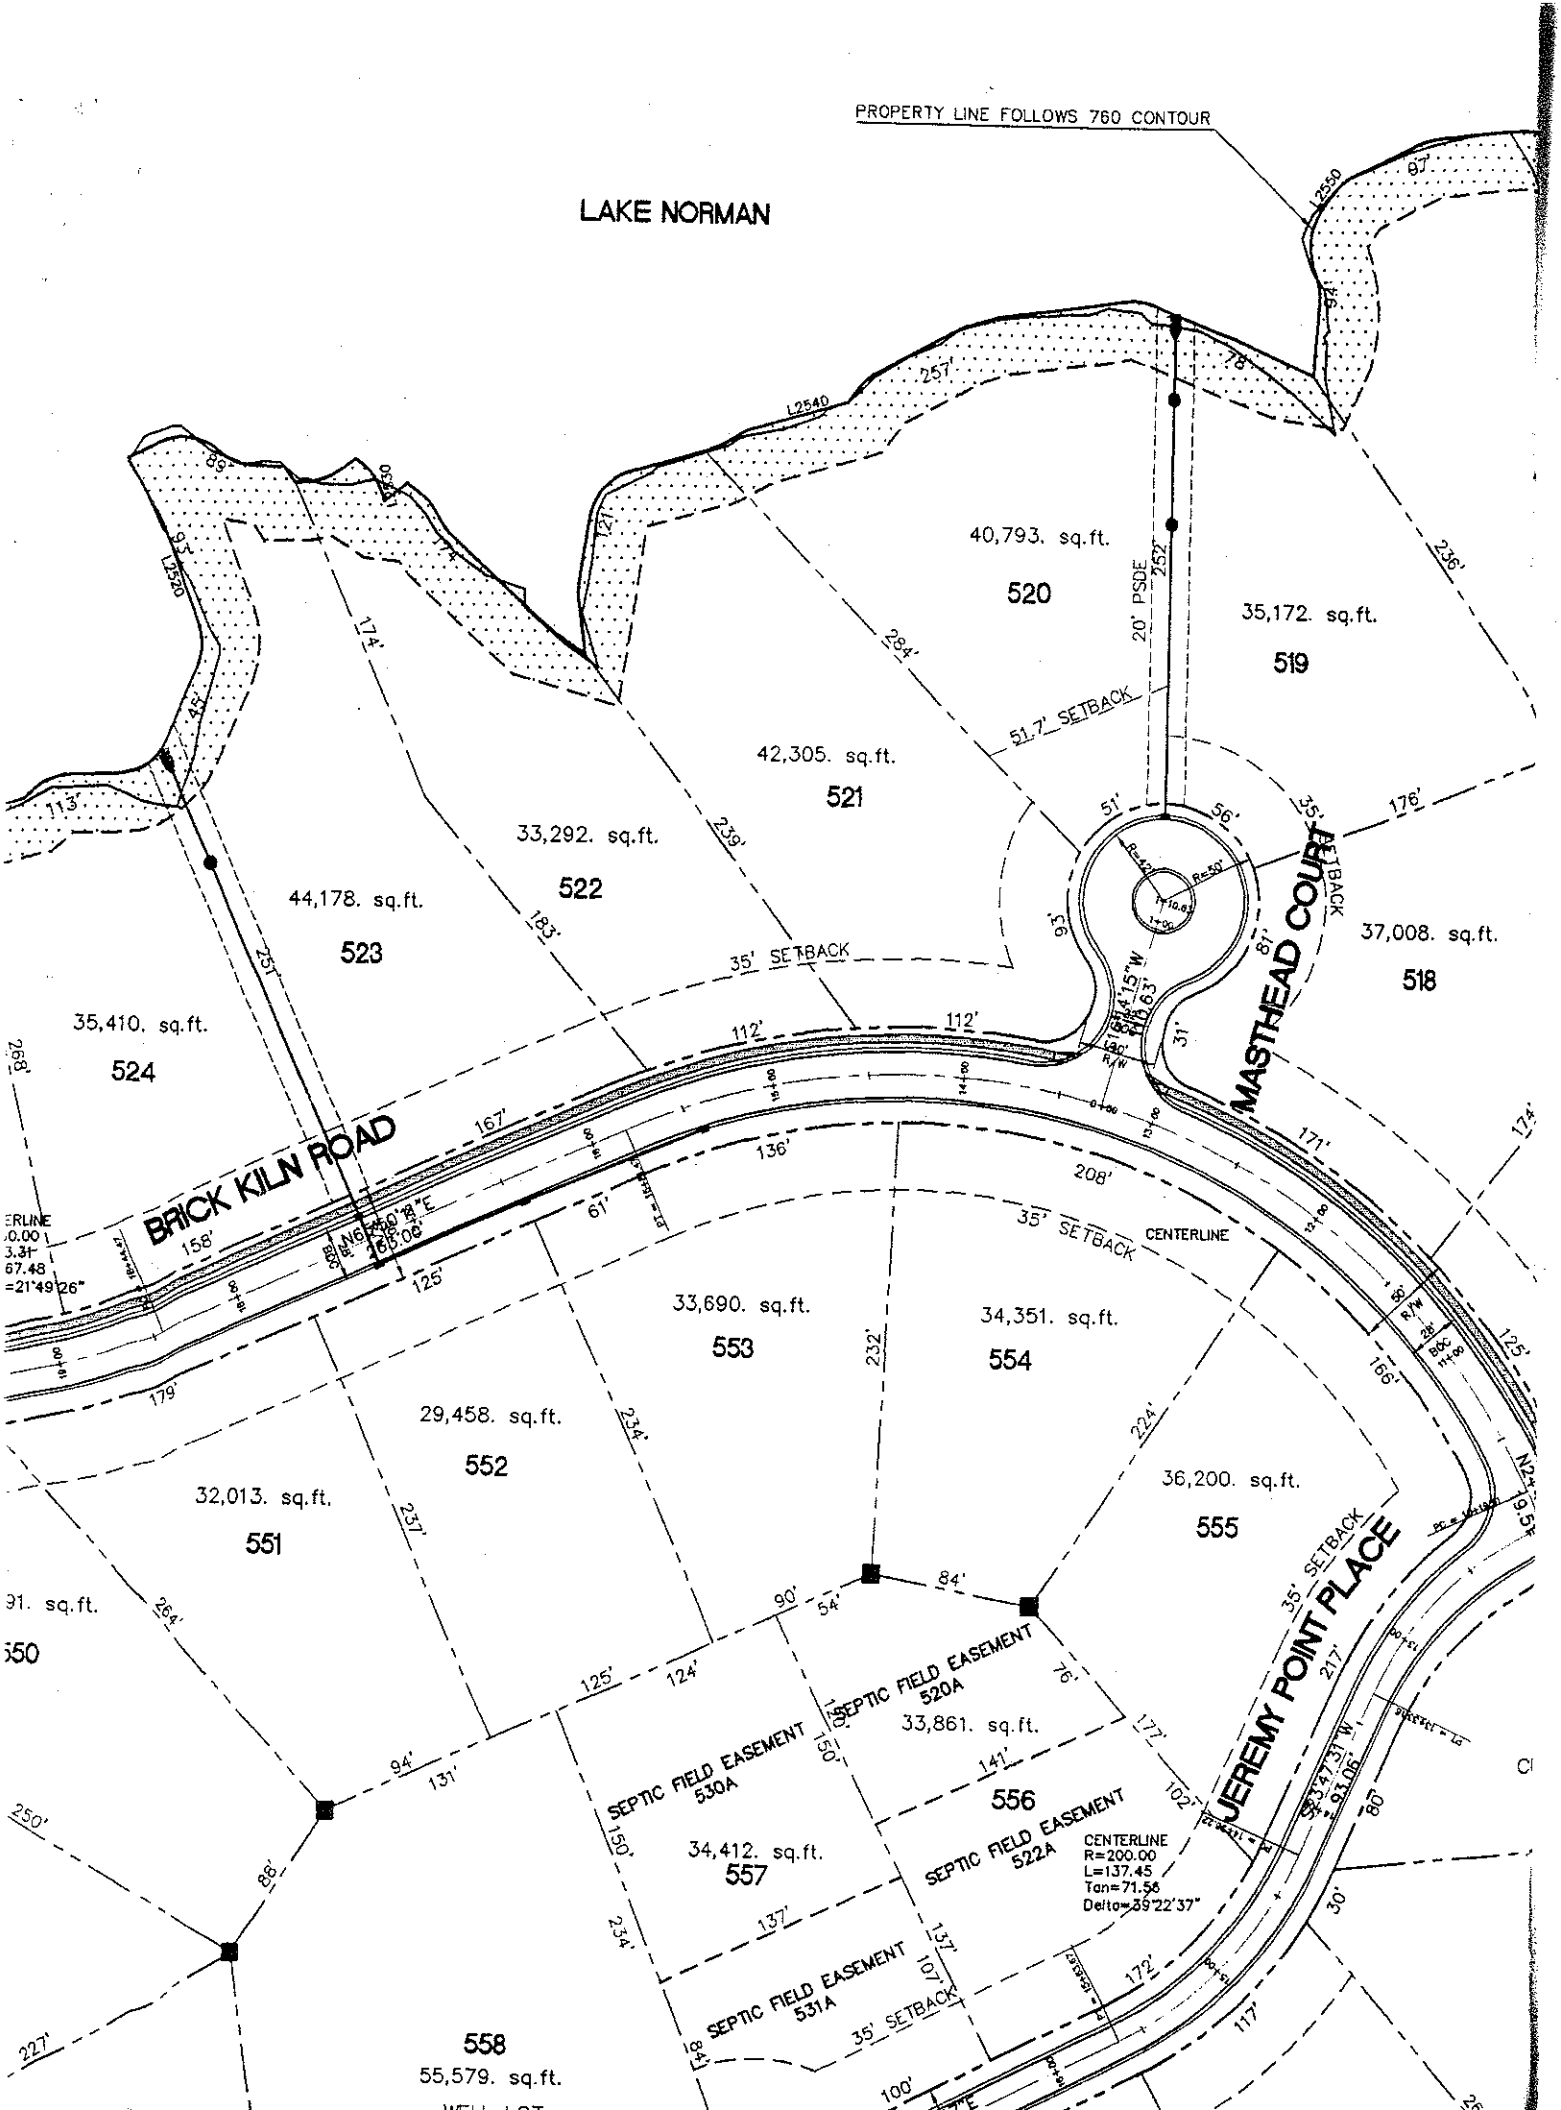
OWNER: CRI APPLICANT: _____
ADDRESS: _____ APPLICATION DATE: _____ DATE EVALUATED: 5-18-99
PROPOSED FACILITY: _____ PROPOSED DESIGN FLOW (.1949): _____ PROPERTY SIZE: _____
LOCATION OF SITE: Lot 520 phase 5 NoPt. PROPERTY RECORDED: _____
WATER SUPPLY: ☐ Private ☐ Public ☐ Well ☐ Spring ☐ Other _____
EVALUATION METHOD: ☐ Auger Boring ☐ Pit ☐ Cut
TYPE OF WASTEWATER: ☐ Sewage ☐ Industrial Process ☐ Mixed

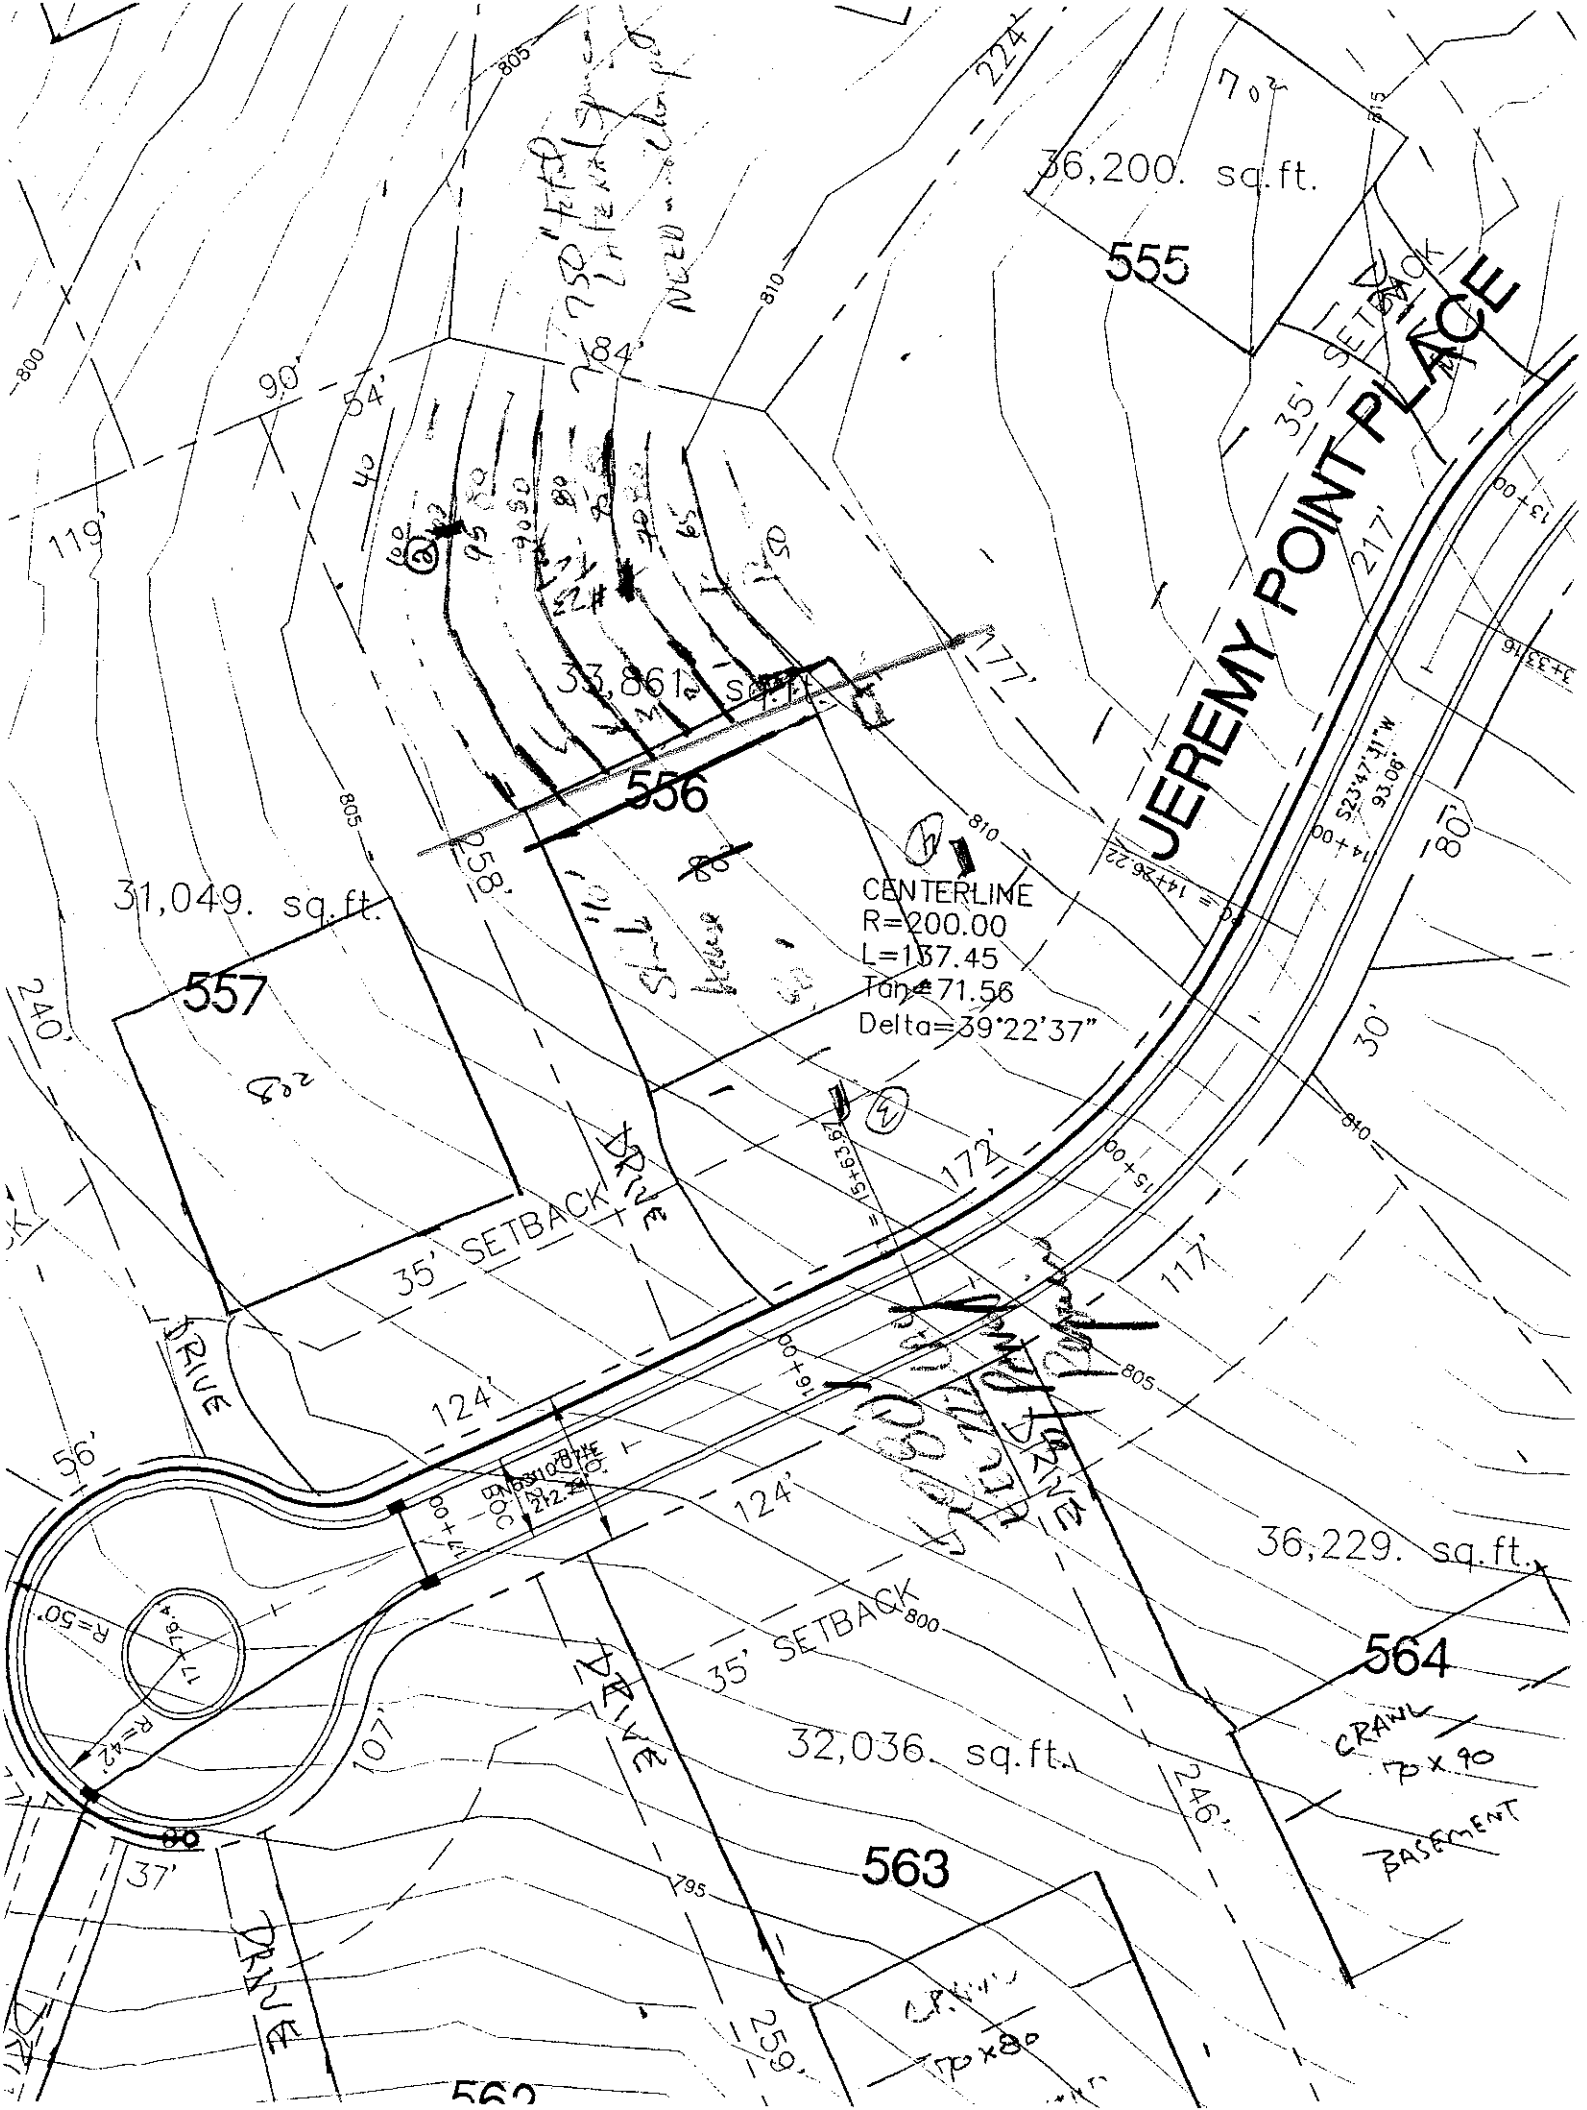
Pits 2 & 3 - (esp 3) do not look as good as initially appeared. Better for [illegible]

PROFILE #	.1940 LANDSCAPE POSITION/ SLOPE %	HORIZON DEPTH (IN.)	SOIL MORPHOLOGY (.1941) .1941 STRUCTURE/ TEXTURE	.1941 CONSISTENCE/ MINERALOGY	OTHER PROFILE FACTORS .1942 SOIL WETNESS/ COLOR	.1943 SOIL DEPTH	.1956 SAPRO CLASS	.1944 RESTR HORIZ	PROFILE CLASS & LTAR
1		0-5	gr sndy lam sl/ls sl fr						PS -3
		5-23	SSAb rc fr ss sp						
		23-59	wkSb gr L w common mod sap fr ss sp						
2	6-4-99	0-21	gr brn sl fr						PS @3 @ 40"
		21-40/46	common-gr dk brn sl sap fr ss sp						
					Dig deeper				
		40/46-	bd hard sap fr vfi						
3	Didn't complete pit Tomorrow	0-20	gr sl fr	fr					PS @ 3 to 46"
		20-46	sl sap	fr ss sp					
4	Stake pit Flagged by 4.99	0-22	gr wkSb y brn sl fr ss sp						Pit 3 ft Rain Tomorrow PS -3 @ 34" 18"-20"/46"
		22-34	(0-8) common y brn sap fr ss sp		probable sl/l through horizon				
		34-57	y brn-y brn sl sap fr ss sp w/ mott dk		Dig deeper to @ 34" around				

DESCRIPTION	INITIAL SYSTEM	REPAIR SYSTEM
Available Space (.1945)		
System Type(s)		
Site LTAR		

OTHER FACTORS (.1946): _____
SITE CLASSIFICATION (.1948): _____
EVALUATED BY: _____
OTHER(S) PRESENT: _____


PROPERTY LINE FOLLOWS 760 CONTOUR
LAKE NORMAN
40,793. sq.ft.
520
35,172. sq.ft.
519
42,305. sq.ft.
521
33,292. sq.ft.
522
44,178. sq.ft.
523
35,410. sq.ft.
524
37,008. sq.ft.
518
20' PSDE
51.7' SETBACK
35' SETBACK
MASTHEAD COURT
BRICK KILN ROAD
CENTERLINE
33,690. sq.ft.
553
34,351. sq.ft.
554
29,458. sq.ft.
552
32,013. sq.ft.
551
36,200. sq.ft.
555
JEREMY POINT PLACE
SEPTIC FIELD EASEMENT
530A
SEPTIC FIELD EASEMENT
520A
33,861. sq.ft.
556
SEPTIC FIELD EASEMENT
522A
34,412. sq.ft.
557
SEPTIC FIELD EASEMENT
531A
CENTERLINE
R=200.00
L=137.45
Tan=71.56
Delta=39°22'37"
558
55,579. sq.ft.


JEREMY POINT PLACE
555
36,200. sq.ft.
556
33,861 sq.ft.
557
31,049. sq.ft.
564
36,229. sq.ft.
563
32,036. sq.ft.
35' SETBACK
CENTERLINE
R=200.00
L=137.45
Tan=71.56
Delta=39°22'37"
DRIVE
CRAWL
70 x 90
BASEMENT

TION OF ENVIRONMENTAL HEALTH
ITE WASTEWATER SECTION

PROPERTY ID #: _____
COUNTY: _____

SOIL/SITE EVALUATION
for ON-SITE WASTEWATER SYSTEM

NER: OKI APPLICANT: _____
DRESS: _____ APPLICATION DATE: _____ DATE EVALUATED: 5-22-99
POSED FACILITY: _____ PROPOSED DESIGN FLOW (.1949): _____ PROPERTY SIZE: _____
CATION OF SITE: Lot 55a Phase 5 TwPt PROPERTY RECORDED: _____
TER SUPPLY: ☐ Private ☐ Public ☐ Well ☐ Spring ☐ Other _____
ALUATION METHOD: ☐ Auger Boring ☐ Pit ☐ Cut 520A - Repair Area
E OF WASTEWATER: ☐ Sewage ☐ Industrial Process ☐ Mixed

.1940 LANDSCAPE POSITION/ SLOPE %	HORIZON DEPTH (IN.)	SOIL MORPHOLOGY (.1941) .1941 STRUCTURE/ TEXTURE	.1941 CONSISTENCE/ MINERALOGY	OTHER PROFILE FACTORS .1942 SOIL WETNESS/ COLOR	.1943 SOIL DEPTH	.1956 SAPRO CLASS	.1944 RESTR HORIZ	PROFILE CLASS & LTAR
#23 TCS	0-9							PS P3
	9-50							
6-4-99	0-21							PS -3
	22-41							
	41-56							
6-18-99	0-11							PS .25 = 3.5
	11-38							
	38-56							
6-18-99	0-12							PS .25
	12-38							
	38+							

DESCRIPTION	INITIAL SYSTEM	REPAIR SYSTEM
ailable Space (.1945)		
stem Type(s)		
e LTAR		

OTHER FACTORS (.1946): _____
SITE CLASSIFICATION (.1948): _____
EVALUATED BY: _____
OTHER(S) PRESENT: _____