DIVISION OF ENVIRONMENTAL HEALTH
ON-SITE WASTEWATER SECTION

PROPERTY ID #: _____
COUNTY: _____

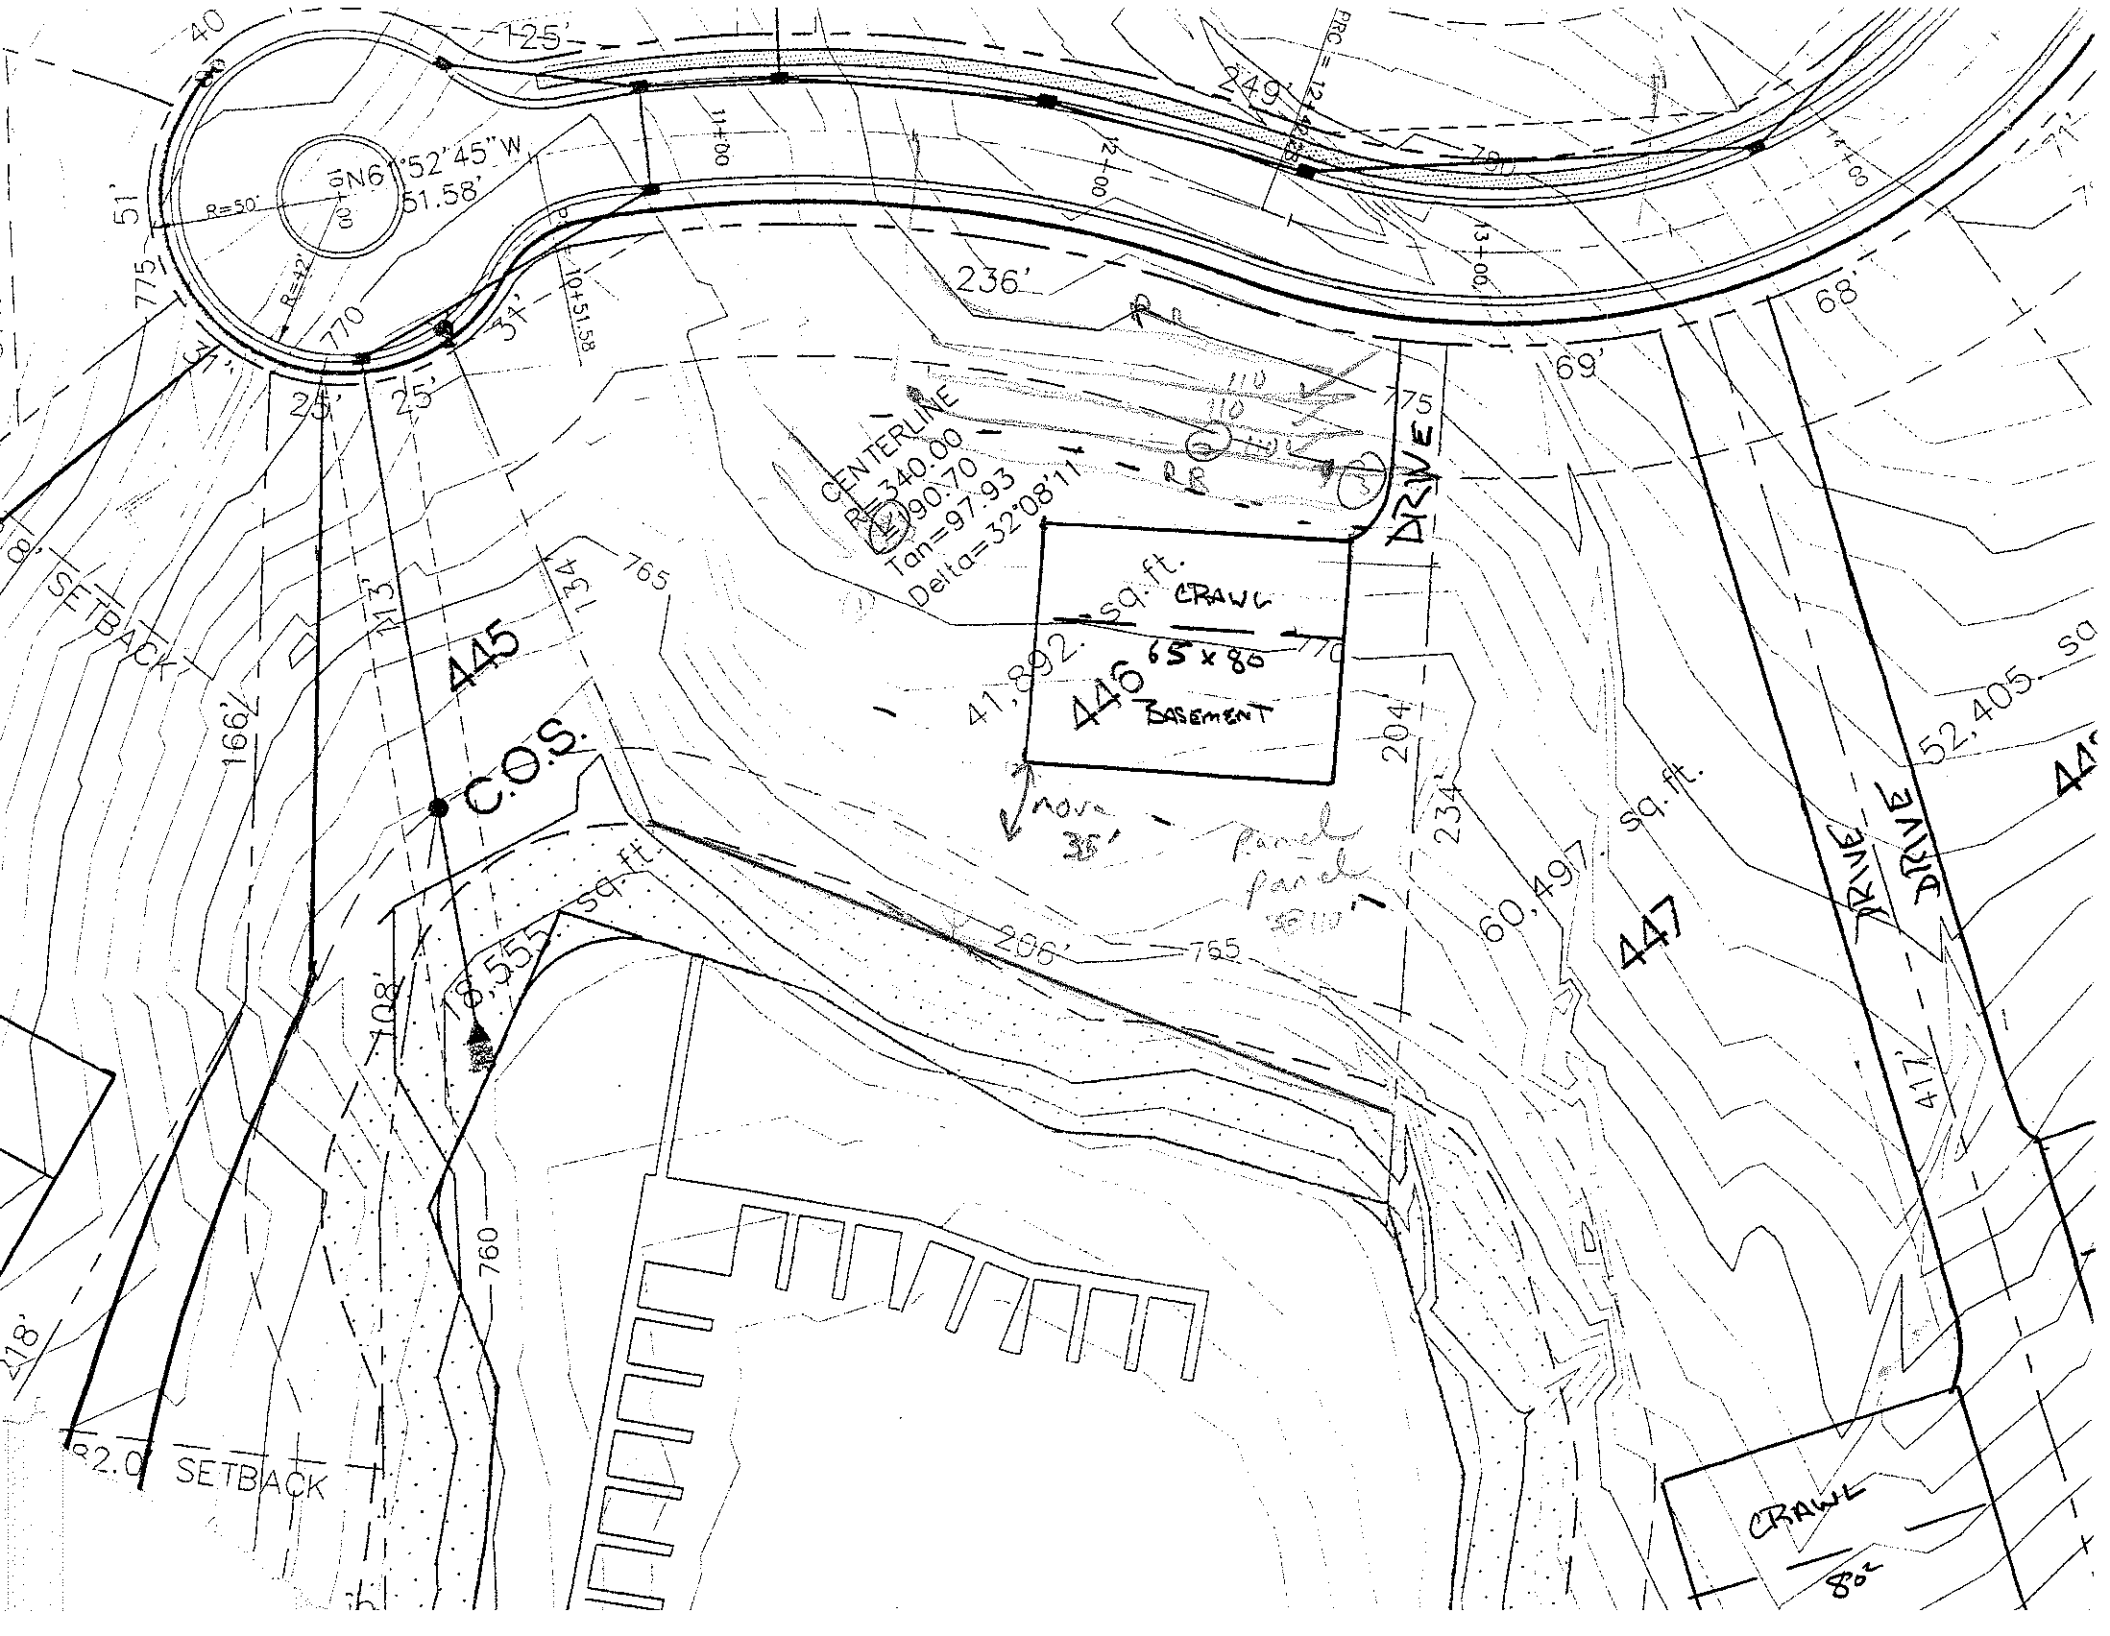
SOIL/SITE EVALUATION
for ON-SITE WASTEWATER SYSTEM

OWNER: _____ APPLICANT: _____
ADDRESS: _____ APPLICATION DATE: _____ DATE EVALUATED: _____
PROPOSED FACILITY: _____ PROPOSED DESIGN FLOW (.1949): _____ PROPERTY SIZE: _____
LOCATION OF SITE: 446 PROPERTY RECORDED: _____
WATER SUPPLY: ☐ Private ☐ Public ☐ Well ☐ Spring ☐ Other _____
EVALUATION METHOD: ☐ Auger Boring ☐ Pit ☐ Cut
TYPE OF WASTEWATER: ☐ Sewage ☐ Industrial Process ☐ Mixed

PROFILE #	.1940 LANDSCAPE POSITION/ SLOPE %	HORIZON DEPTH (IN.)	SOIL MORPHOLOGY (.1941) .1941 STRUCTURE/ TEXTURE	.1941 CONSISTENCE/ MINERALOGY	OTHER PROFILE FACTORS .1942 SOIL WETNESS/ COLOR	.1943 SOIL DEPTH	.1956 SAPRO CLASS	.1944 RESTR HORIZ	PROFILE CLASS & LTAR
1		0-44	RBC/YB	FI SP					PS .35
2		0-4	BSCL GR	SP SP/FI	common Dec of SAP				.5
		4-22	RC MPSAP	FI SP					
		22-48	YRCL MPSAP	SP SP/FI					
3		0-24	RC MPSAP	FR SP/FI					PS .5
		24-54	RSAP M	FR MPSAP					
4									

DESCRIPTION	INITIAL SYSTEM	REPAIR SYSTEM
Available Space (.1945)		
System Type(s)		
Site LTAR		

OTHER FACTORS (.1946): _____
SITE CLASSIFICATION (.1948): _____
EVALUATED BY: _____
OTHER(S) PRESENT: _____


125'
249'
N6°52'45"W
51.58'
R=50'
R=42'
11+00
12+00
13+00
10+51.58
236'
68'
69'
CENTERLINE
R=340.00
Δ=90.70
Tan=97.93
Delta=32°08'11"
DRIVE
sq. ft.
CRAWL
65 x 80
41,892
446
BASEMENT
445
C.O.S.
765
166'
SETBACK
R13'
R34'
25'
25'
204'
234'
60,497 sq. ft.
447
52,405 sq
41.7'
206'
765
708'
9,555 sq. ft.
760
218'
82.0' SETBACK
CRAWL
80'
Porch
Porch