
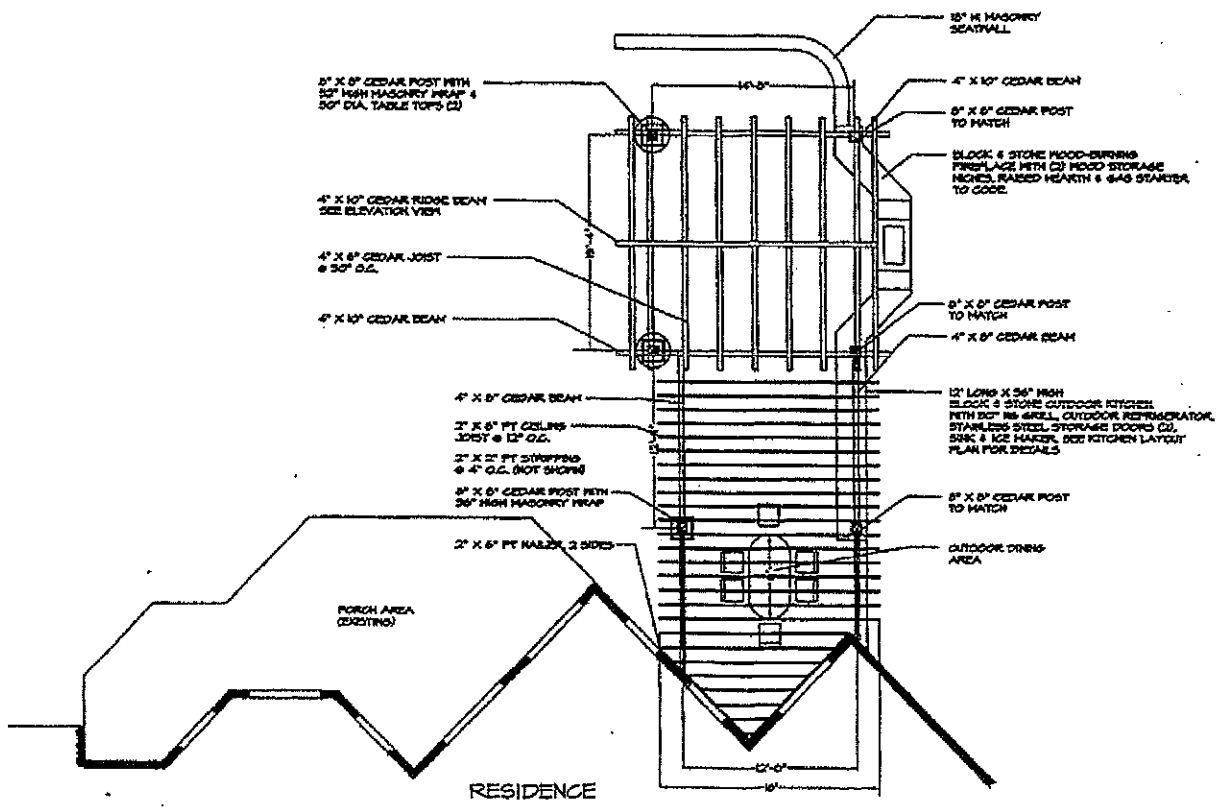



CONSTRUCTION LAYOUT PLAN

DATE: DECEMBER 6, 2023 DRAWN BY: GEOFF HOBBS FOR: SUPERIOR POOLS & SPAS CORNELIUS, NC 704-892-1005 SCALE: 1/8" = 1'-0"

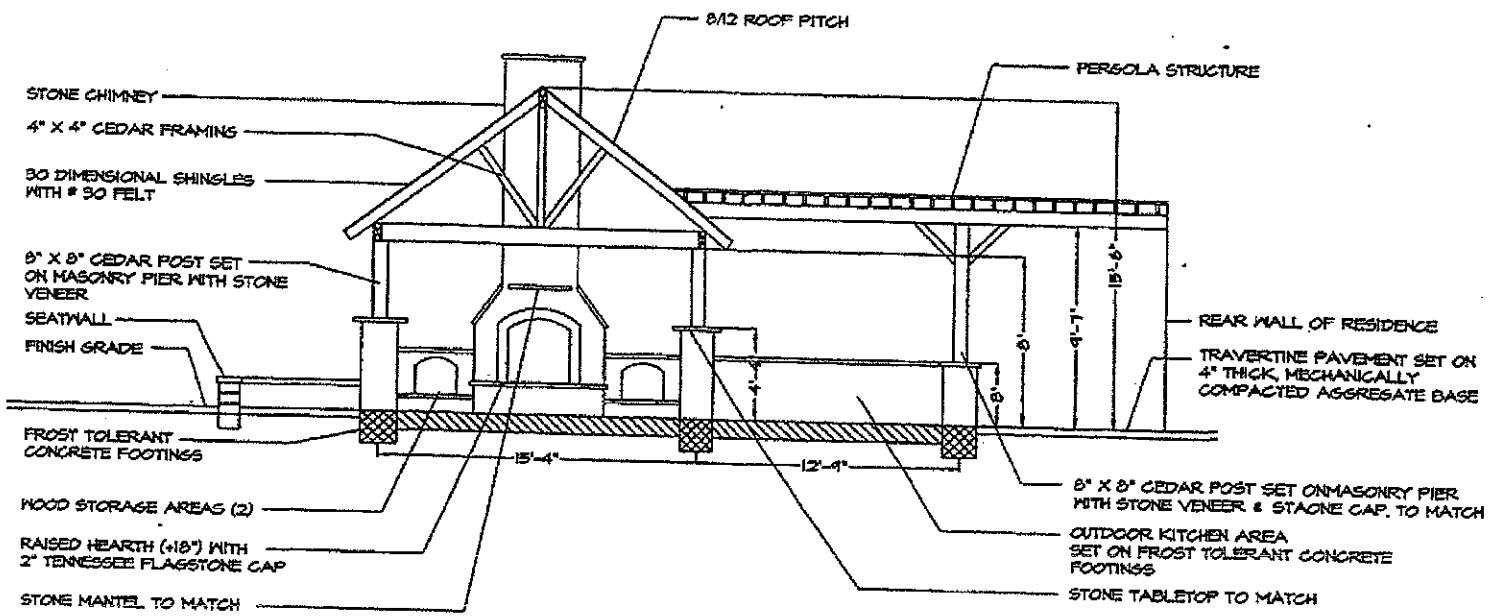


# ELEVATION VIEW @ PAVILION & PERGOLA

SCALE: 3/16" = 1'-0" DATE: DECEMBER 6, 2013 DRAWN BY: GEOFF MOBBS PREPARED BY: SUPERIOR POOLS & SPAS