DIVISION OF ENVIRONMENTAL HEALTH:
ON-SITE WASTEWATER SECTION

PROPERTY ID #: _____
COUNTY: _____

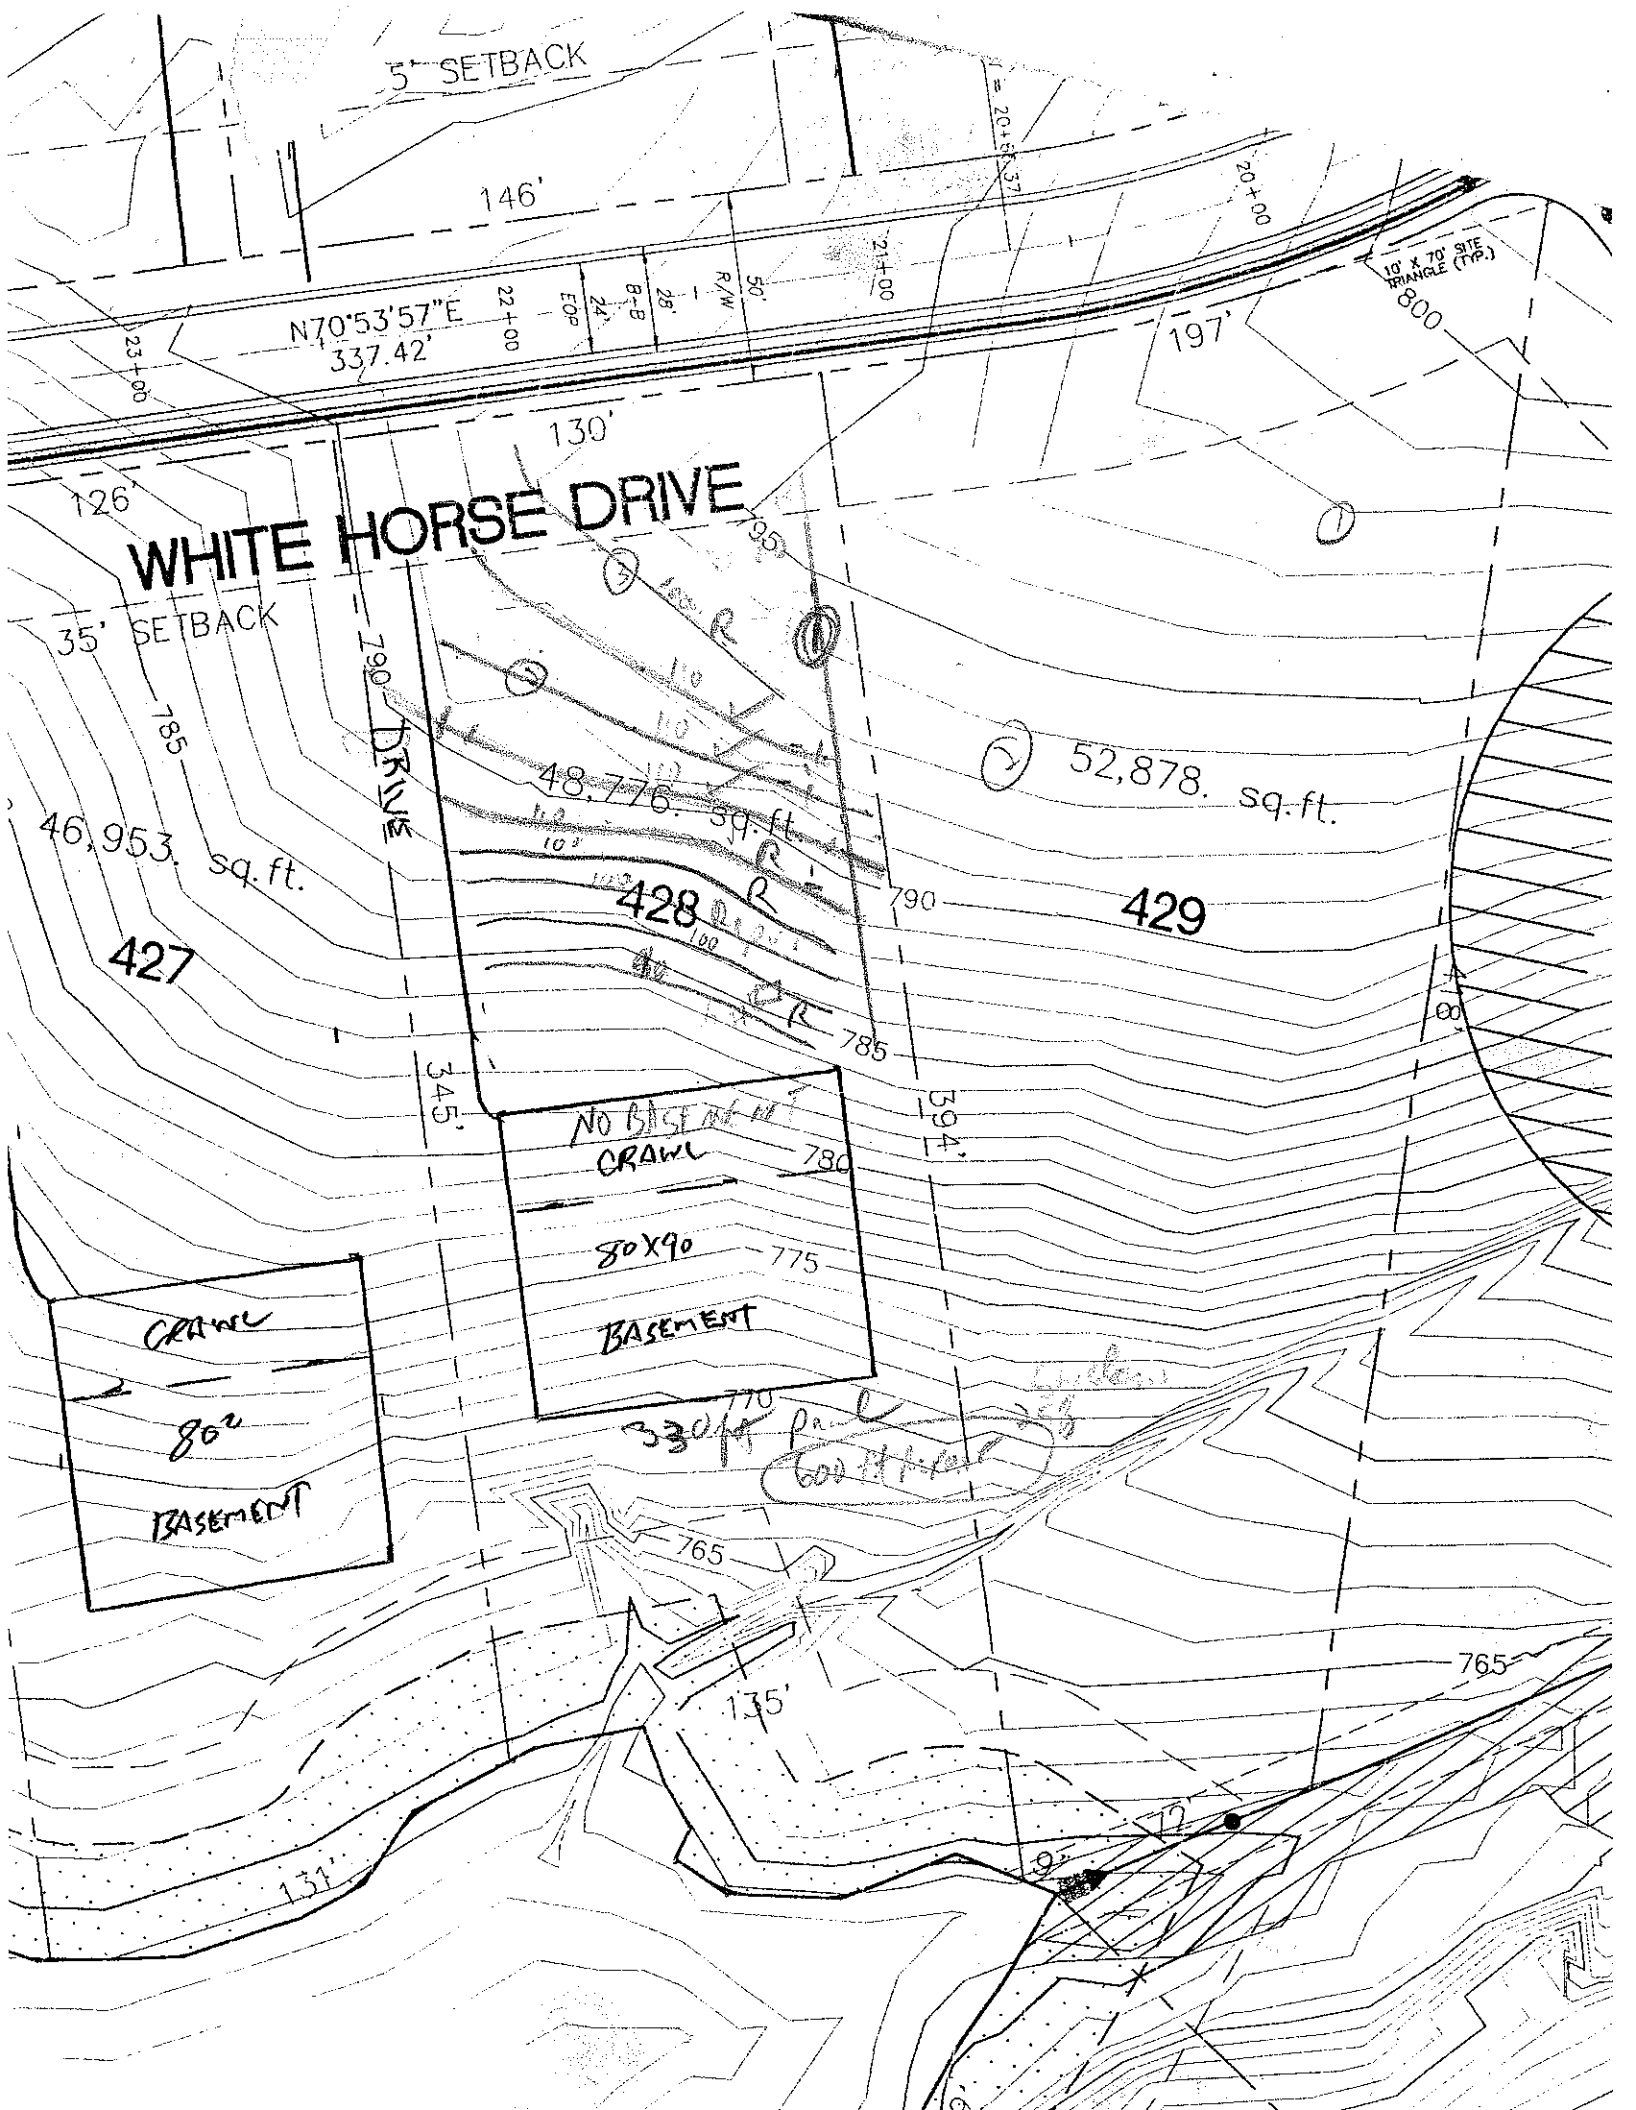
SOIL/SITE EVALUATION
for ON-SITE WASTEWATER SYSTEM

OWNER: _____ APPLICANT: _____
ADDRESS: _____ APPLICATION DATE: _____ DATE EVALUATED: _____
PROPOSED FACILITY: _____ PROPOSED DESIGN FLOW (.1949): _____ PROPERTY SIZE: _____
LOCATION OF SITE: Lot 428 PROPERTY RECORDED: _____
WATER SUPPLY: ☐ Private ☐ Public ☐ Well ☐ Spring ☐ Other _____
EVALUATION METHOD: ☐ Auger Boring ☐ Pit ☐ Cut
TYPE OF WASTEWATER: ☐ Sewage ☐ Industrial Process ☐ Mixed

PROFILE #	.1940 LANDSCAPE POSITION/ SLOPE %	HORIZON DEPTH (IN.)	SOIL MORPHOLOGY (.1941) .1941 STRUCTURE/ TEXTURE	.1941 CONSISTENCE/ MINERALOGY	OTHER PROFILE FACTORS .1942 SOIL WETNESS/ COLOR	.1943 SOIL DEPTH	.1956 SAPRO CLASS	.1944 RESTR HORIZ	PROFILE CLASS & LTAR
1		0-8	SCL GR	FR SS SP					PT .2 .0 .35
		8-35	YRC SPK	FI S P					
		35-48	YRC [illegible]	FI SP	80 Chroma				
2		0-9	BSCL GR	FR SSP					PS .25
		9-42	RC MPSBK	FI SP	Yellowish				
3		0-7	BSCL GR	FR SSP					PS .25 .3
		7-42	RC MPSBK	FI SSSP					
		42-48	RCL MSBK	FRI SSSP	Yellowish Brown & Gray				
4		0-10	BSCL GR	FR SSSP					PS .35
		10-30	BC MPABK FI	SP	Yellowish Brown & Gray				
		30-50	YRCL MSBK	FRI SSSP					

DESCRIPTION	INITIAL SYSTEM	REPAIR SYSTEM
Available Space (.1945)		
System Type(s)		
Site LTAR		

OTHER FACTORS (.1946): _____
SITE CLASSIFICATION (.1948): _____
EVALUATED BY: _____
OTHER(S) PRESENT: _____


5' SETBACK
146'
N70°53'57"E
337.42'
22+00
23+00
EOP
B-B
24'
28'
R/W
50'
21+00
20+00
10' X 70' SITE TRIANGLE (TYP.)
800
197'
130'
126'
WHITE HORSE DRIVE
35' SETBACK
785
790
DRIVE
46,953. sq.ft.
427
48,776. sq.ft.
428
52,878. sq.ft.
429
790
785
345'
394'
NO BSMT
CRAWL
780
80X90
775
BASEMENT
770
CRAWL
80'
BASEMENT
765
135'
765
131'