
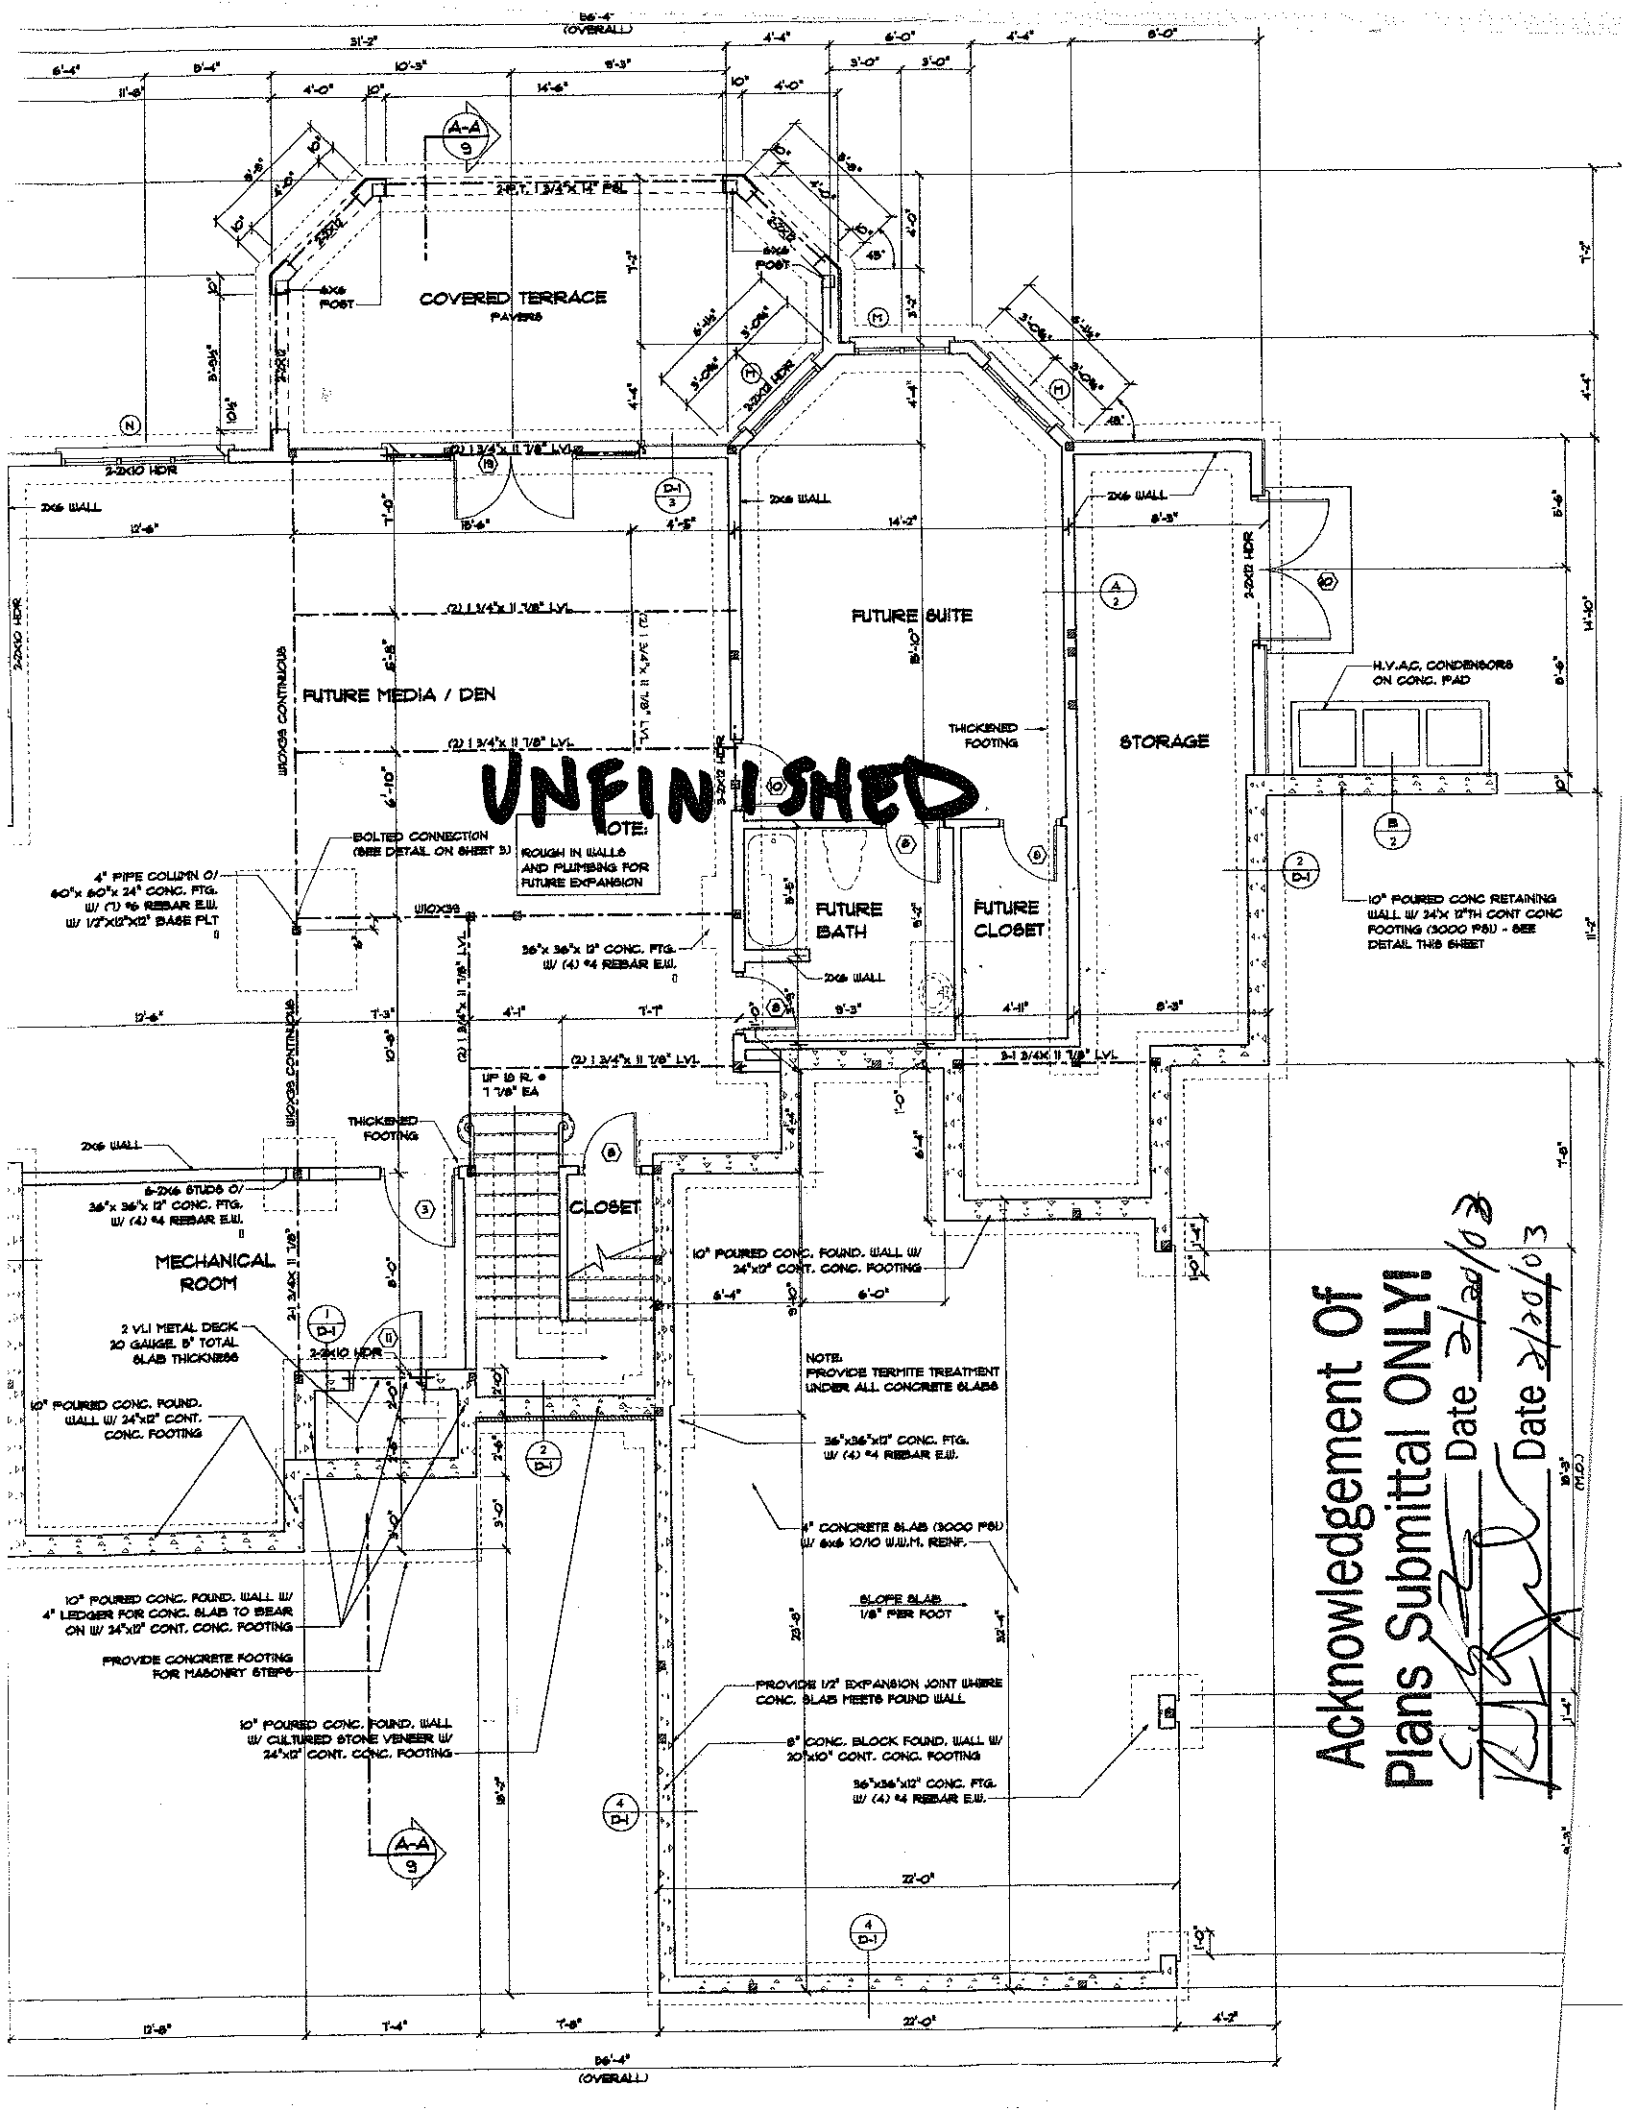
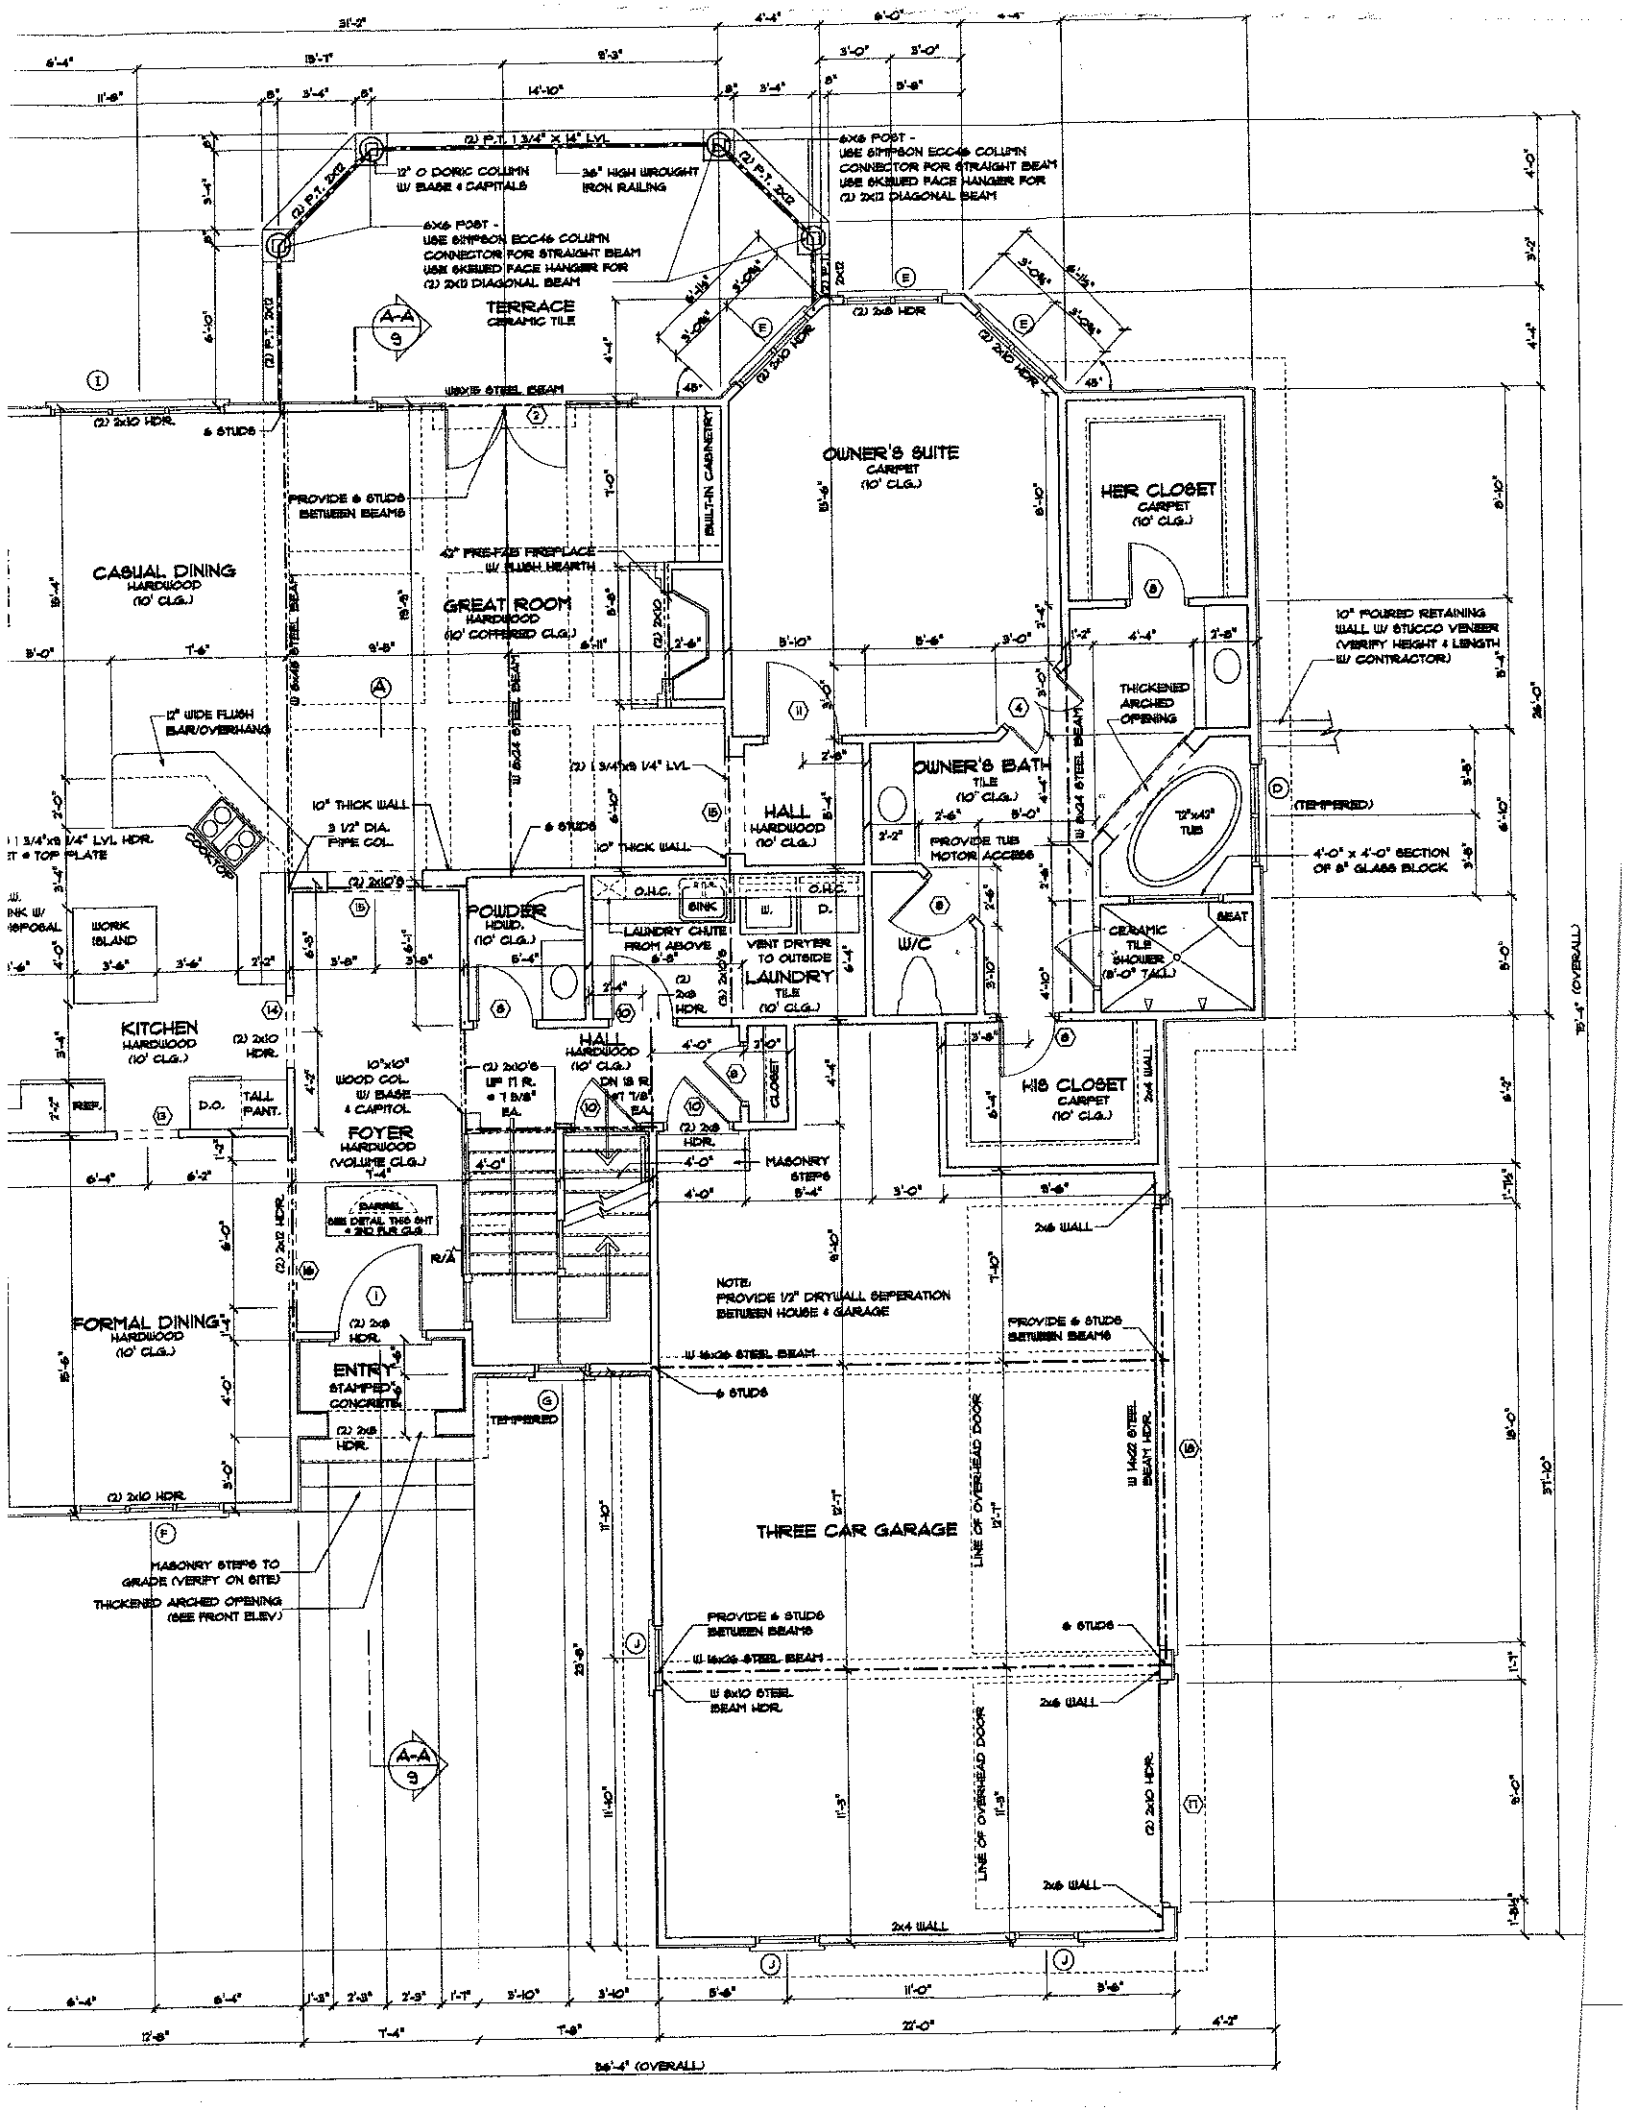


Acknowledgement Of Plans Submittal ONLY!

Date 2/20/03

Date 2/20/03


TERRACE
CERAMIC TILE
12" O DORIC COLUMN W/ BASE & CAPITALS
36" HIGH WROUGHT IRON RAILING
6X6 POST - USE SIMPSON ECC46 COLUMN CONNECTOR FOR STRAIGHT BEAM USE SKEWED FACE HANGER FOR (2) 2X12 DIAGONAL BEAM
(2) P.T. 2X12
(2) P.T. 1 3/4" X 14" LVL
W8X18 STEEL BEAM
(2) 2x10 HDR.
6 STUDS
PROVIDE 6 STUDS BETWEEN BEAMS
CASUAL DINING
HARDWOOD
(10' CLG.)
42" PRE-FAB FIREPLACE W/ FLUSH HEARTH
GREAT ROOM
HARDWOOD
(10' COFFERED CLG.)
W 8X24 STEEL BEAM
BUILT-IN CABINETRY
OWNER'S SUITE
CARPET
(10' CLG.)
HER CLOSET
CARPET
(10' CLG.)
10" POURED RETAINING WALL W/ STUCCO VENEER (VERIFY HEIGHT & LENGTH W/ CONTRACTOR)
THICKENED ARCHED OPENING
12" WIDE FLUSH BAR/OVERHANG
10" THICK WALL
3 1/2" DIA. PIPE COL.
(2) 1 3/4"x9 1/4" LVL
OWNER'S BATH
TILE
(10' CLG.)
12"x49" TUB
PROVIDE TUB MOTOR ACCESS
4'-0" x 4'-0" SECTION OF 8" GLASS BLOCK
(TEMPERED)
HALL
HARDWOOD
(10' CLG.)
POWDER
HDWD.
(10' CLG.)
O.H.C.
SINK
W.
D.
LAUNDRY CHUTE FROM ABOVE
VENT DRYER TO OUTSIDE
LAUNDRY
TILE
(10' CLG.)
W/C
MEAT
CERAMIC TILE SHOWER (8'-0" TALL)
WORK ISLAND
KITCHEN
HARDWOOD
(10' CLG.)
(2) 2x10 HDR.
REF.
D.O.
TALL PANT.
10"x10" WOOD COL. W/ BASE & CAPITOL
(2) 2x10'S UP 11 R. @ 7 3/8" EA.
(2) 2x10'S DN 18 R. @ 7 1/8" EA.
HALL
HARDWOOD
(10' CLG.)
CLOSET
(2) 2x8 HDR.
MASONRY STEPS
HIS CLOSET
CARPET
(10' CLG.)
2x4 WALL
FOYER
HARDWOOD
(VOLUME CLG.)
BARREL SEE DETAIL THIS SHT & 2ND FLR CLG.
R/A
2x6 WALL
NOTE: PROVIDE 1/2" DRYWALL SEPERATION BETWEEN HOUSE & GARAGE
PROVIDE 6 STUDS BETWEEN BEAMS
W 16x26 STEEL BEAM
6 STUDS
FORMAL DINING
HARDWOOD
(10' CLG.)
ENTRY
STAMPED CONCRETE
TEMPERED
THREE CAR GARAGE
LINE OF OVERHEAD DOOR
W 14x22 STEEL BEAM HDR.
MASONRY STEPS TO GRADE (VERIFY ON SITE)
THICKENED ARCHED OPENING (SEE FRONT ELEV.)
W 8x10 STEEL BEAM HDR.
(2) 2x10 HDR.
A-A
9
31'-2"
36'-4" (OVERALL)
78'-4" (OVERALL)
22'-0"

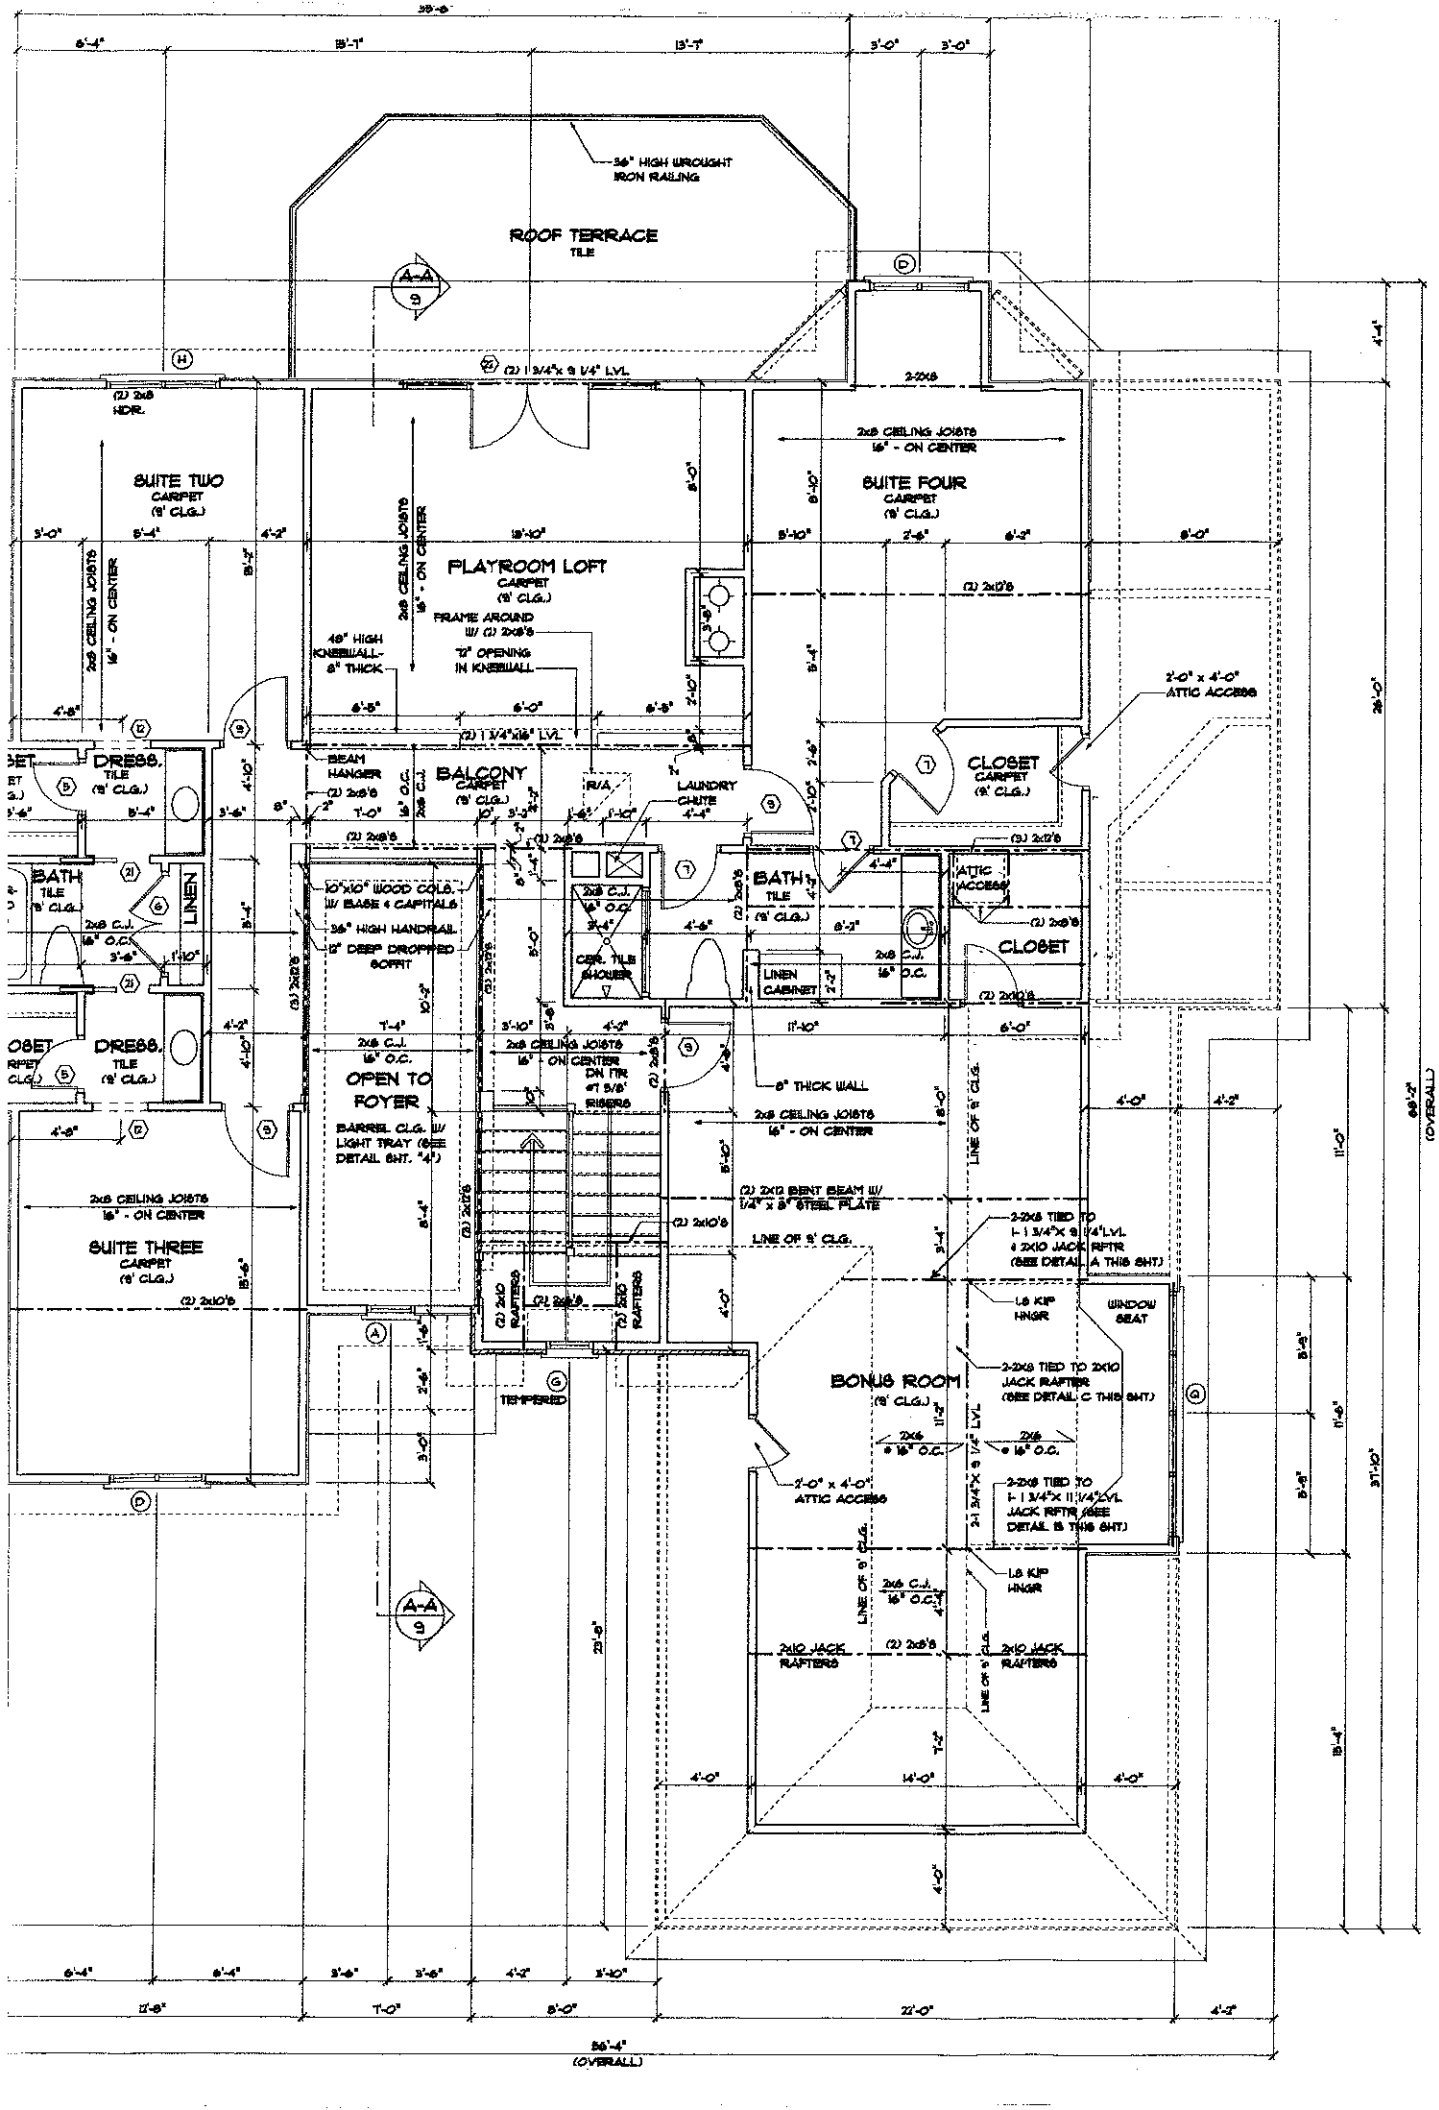

Acknowledgement Of
Plans Submittal ONLY!
Date 2/20/13