DIVISION OF ENVIRONMENTAL HEALTH:
ON-SITE WASTEWATER SECTION

PROPERTY ID #: _____
COUNTY: _____

SOIL/SITE EVALUATION
for ON-SITE WASTEWATER SYSTEM

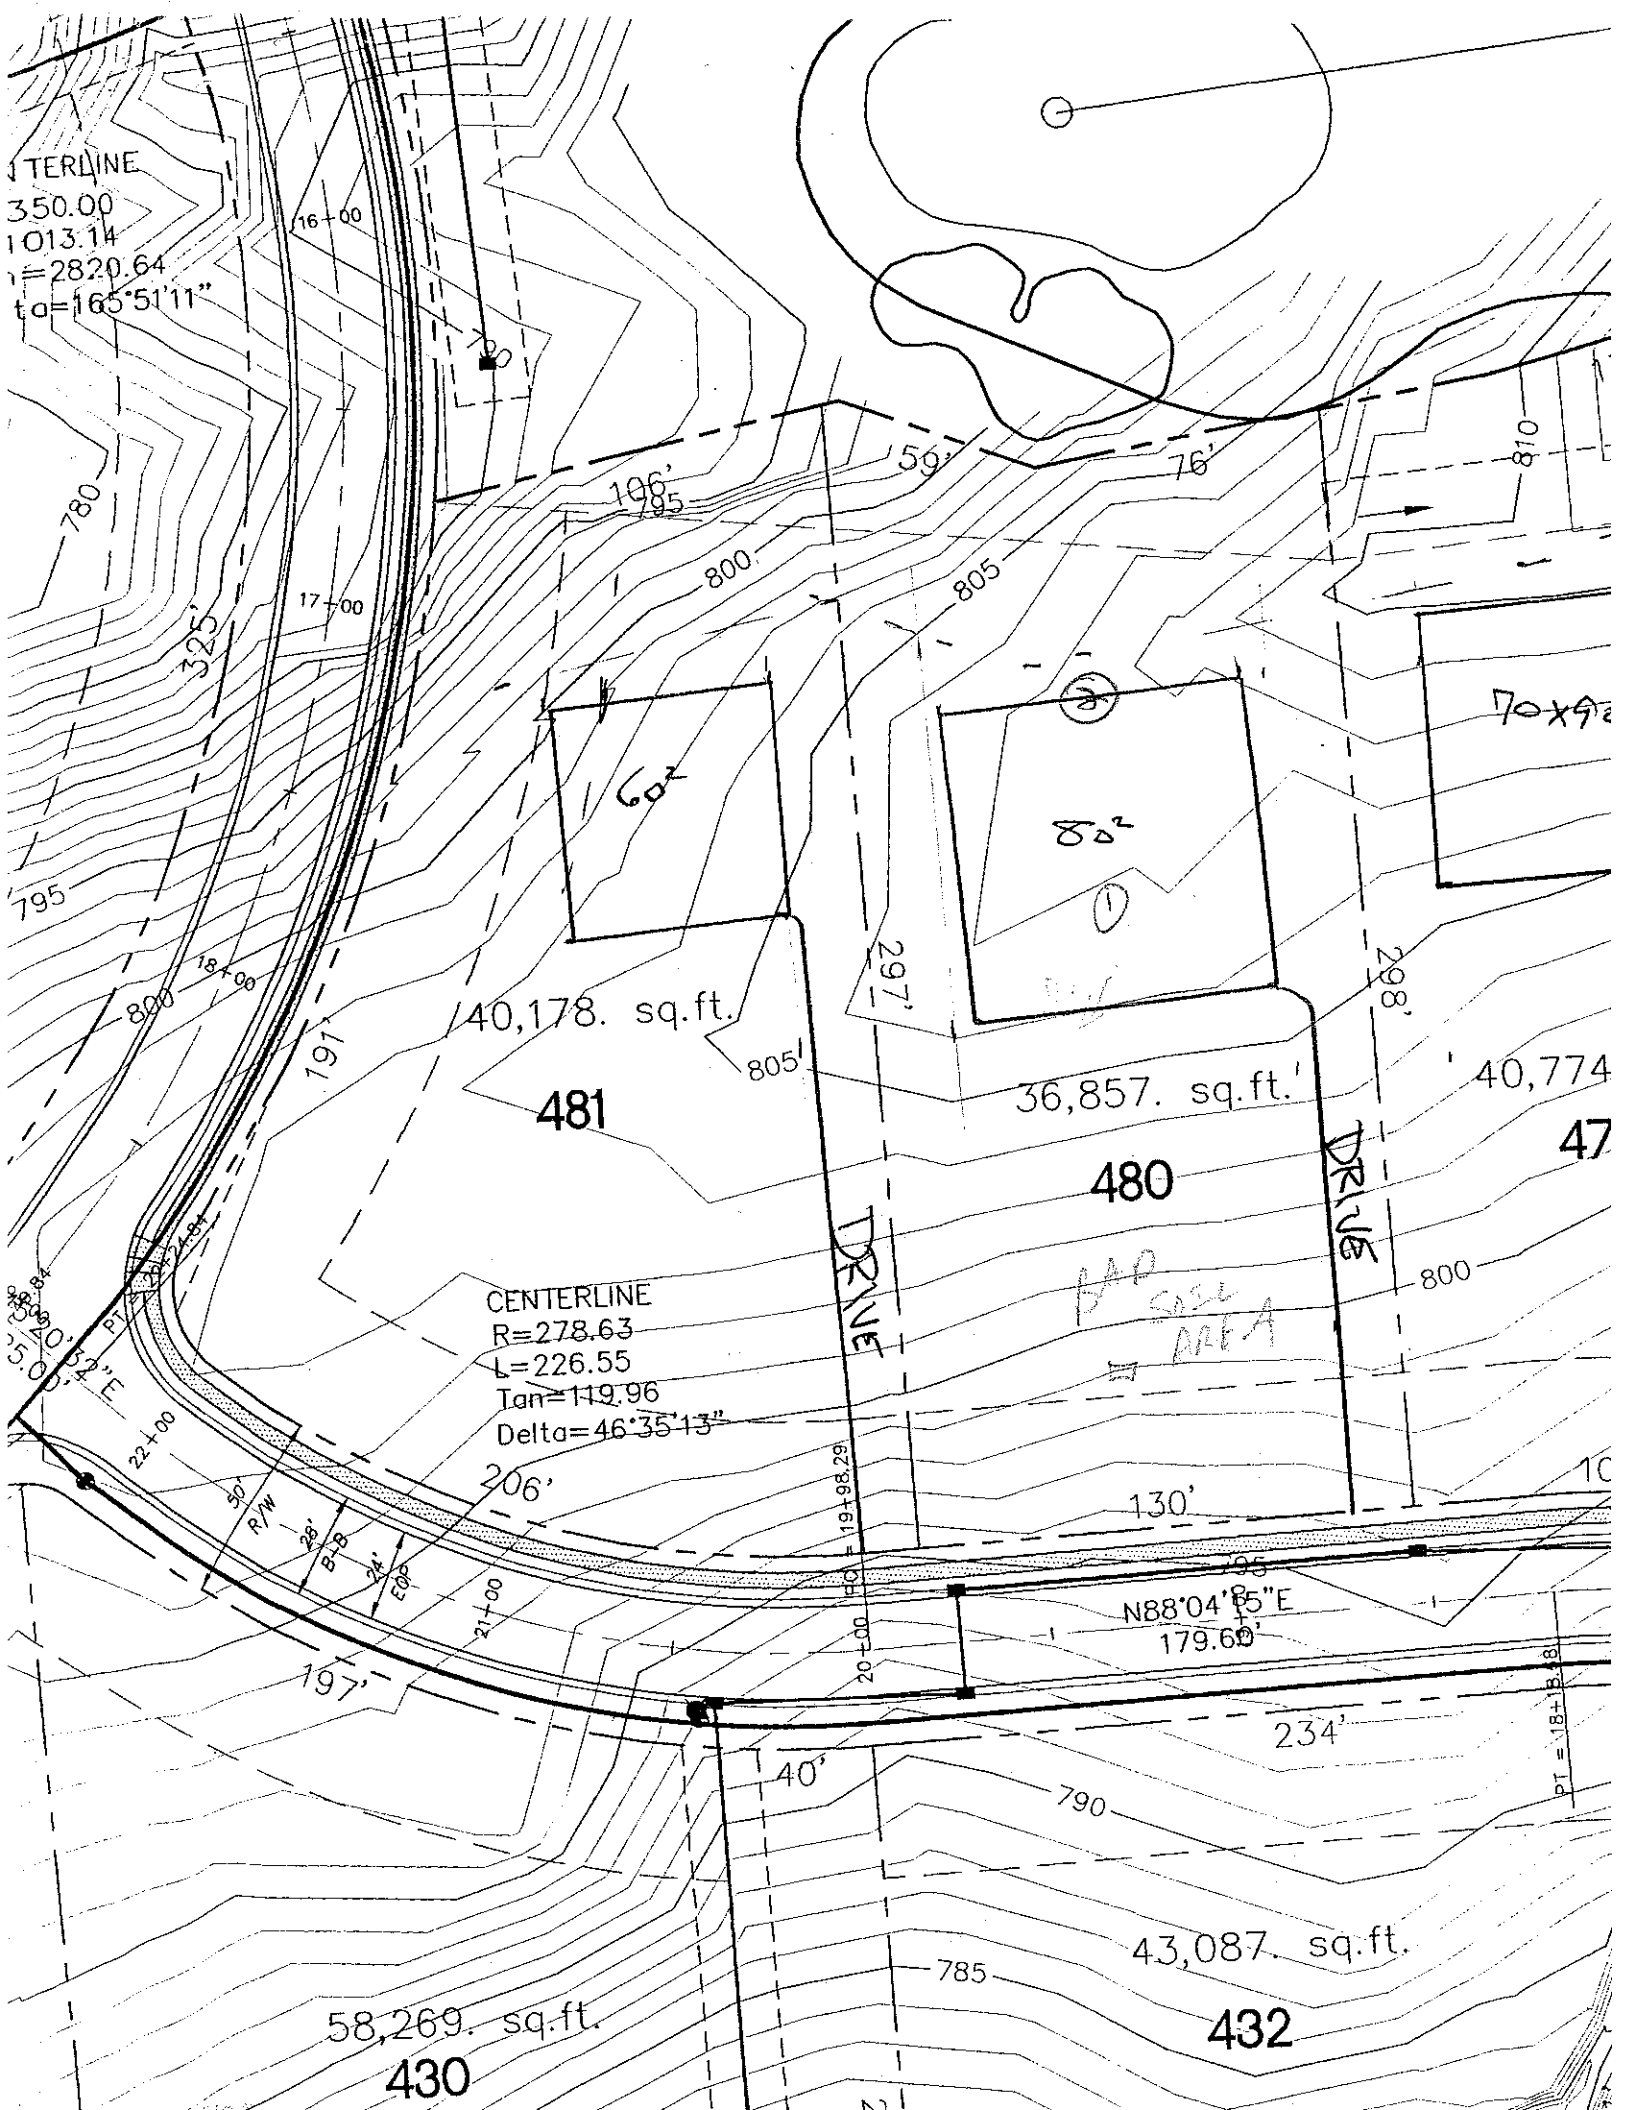
OWNER: _____ APPLICANT: _____
ADDRESS: _____ APPLICATION DATE: _____ DATE EVALUATED: _____
PROPOSED FACILITY: _____ PROPOSED DESIGN FLOW (.1949): _____ PROPERTY SIZE: _____
LOCATION OF SITE: lot 480 PROPERTY RECORDED: _____
WATER SUPPLY: ☐ Private ☐ Public ☐ Well ☐ Spring ☐ Other _____
EVALUATION METHOD: ☐ Auger Boring ☐ Pit ☐ Cut
TYPE OF WASTEWATER: ☐ Sewage ☐ Industrial Process ☐ Mixed

PROFILE #	.1940 LANDSCAPE POSITION/ SLOPE %	HORIZON DEPTH (IN.)	SOIL MORPHOLOGY (.1941) STRUCTURE/ TEXTURE	.1941 CONSISTENCE/ MINERALOGY	OTHER PROFILE FACTORS .1942 SOIL WETNESS/ COLOR	.1943 SOIL DEPTH	.1956 SAPRO CLASS	.1944 RESTR HORIZ	PROFILE CLASS & LTAR
1		0-7	SL GR	FR SS SP					PS
		7-33	RC WSBK	FR SS SP					
		33+	RHCL WSBK	FR SS SP	See # 2				
2		0-6	BSL GR	FR SS SP					PS
		6-29	RC MFSBK	FR SS SP					
		29-48	CL WBK	FR SS SP					
3									
4									

DESCRIPTION	INITIAL SYSTEM	REPAIR SYSTEM
Available Space (.1945)		
System Type(s)		
Site LTAR		

OTHER FACTORS (.1946): _____
SITE CLASSIFICATION (.1948): _____

EVALUATED BY: _____
OTHER(S) PRESENT: _____


TERLINE
350.00
1013.14
=2820.64
ta=165°51'11"
16+00
17+00
18+00
22+00
21+00
20+00
780
795
800
805
810
325'
191'
197'
206'
234'
130'
196'
59'
76'
297'
298'
60²
80²
70x9
40,178. sq.ft.
481
805'
36,857. sq.ft.
480
40,774
47
DRIVE
DRIVE
CENTERLINE
R=278.63
L=226.55
Tan=119.96
Delta=46°35'13"
PT = 22+24.84
PT
50'
R/W
28'
B-B
24'
EOP
PC = 19+98.29
N88°04'55"E
179.60'
PT = 18+18.48
40'
790
785
43,087. sq.ft.
432
58,269. sq.ft.
430