DIVISION OF ENVIRONMENTAL HEALTH
ON-SITE WASTEWATER SECTION

PROPERTY ID #: _____
COUNTY: _____

SOIL/SITE EVALUATION
for ON-SITE WASTEWATER SYSTEM

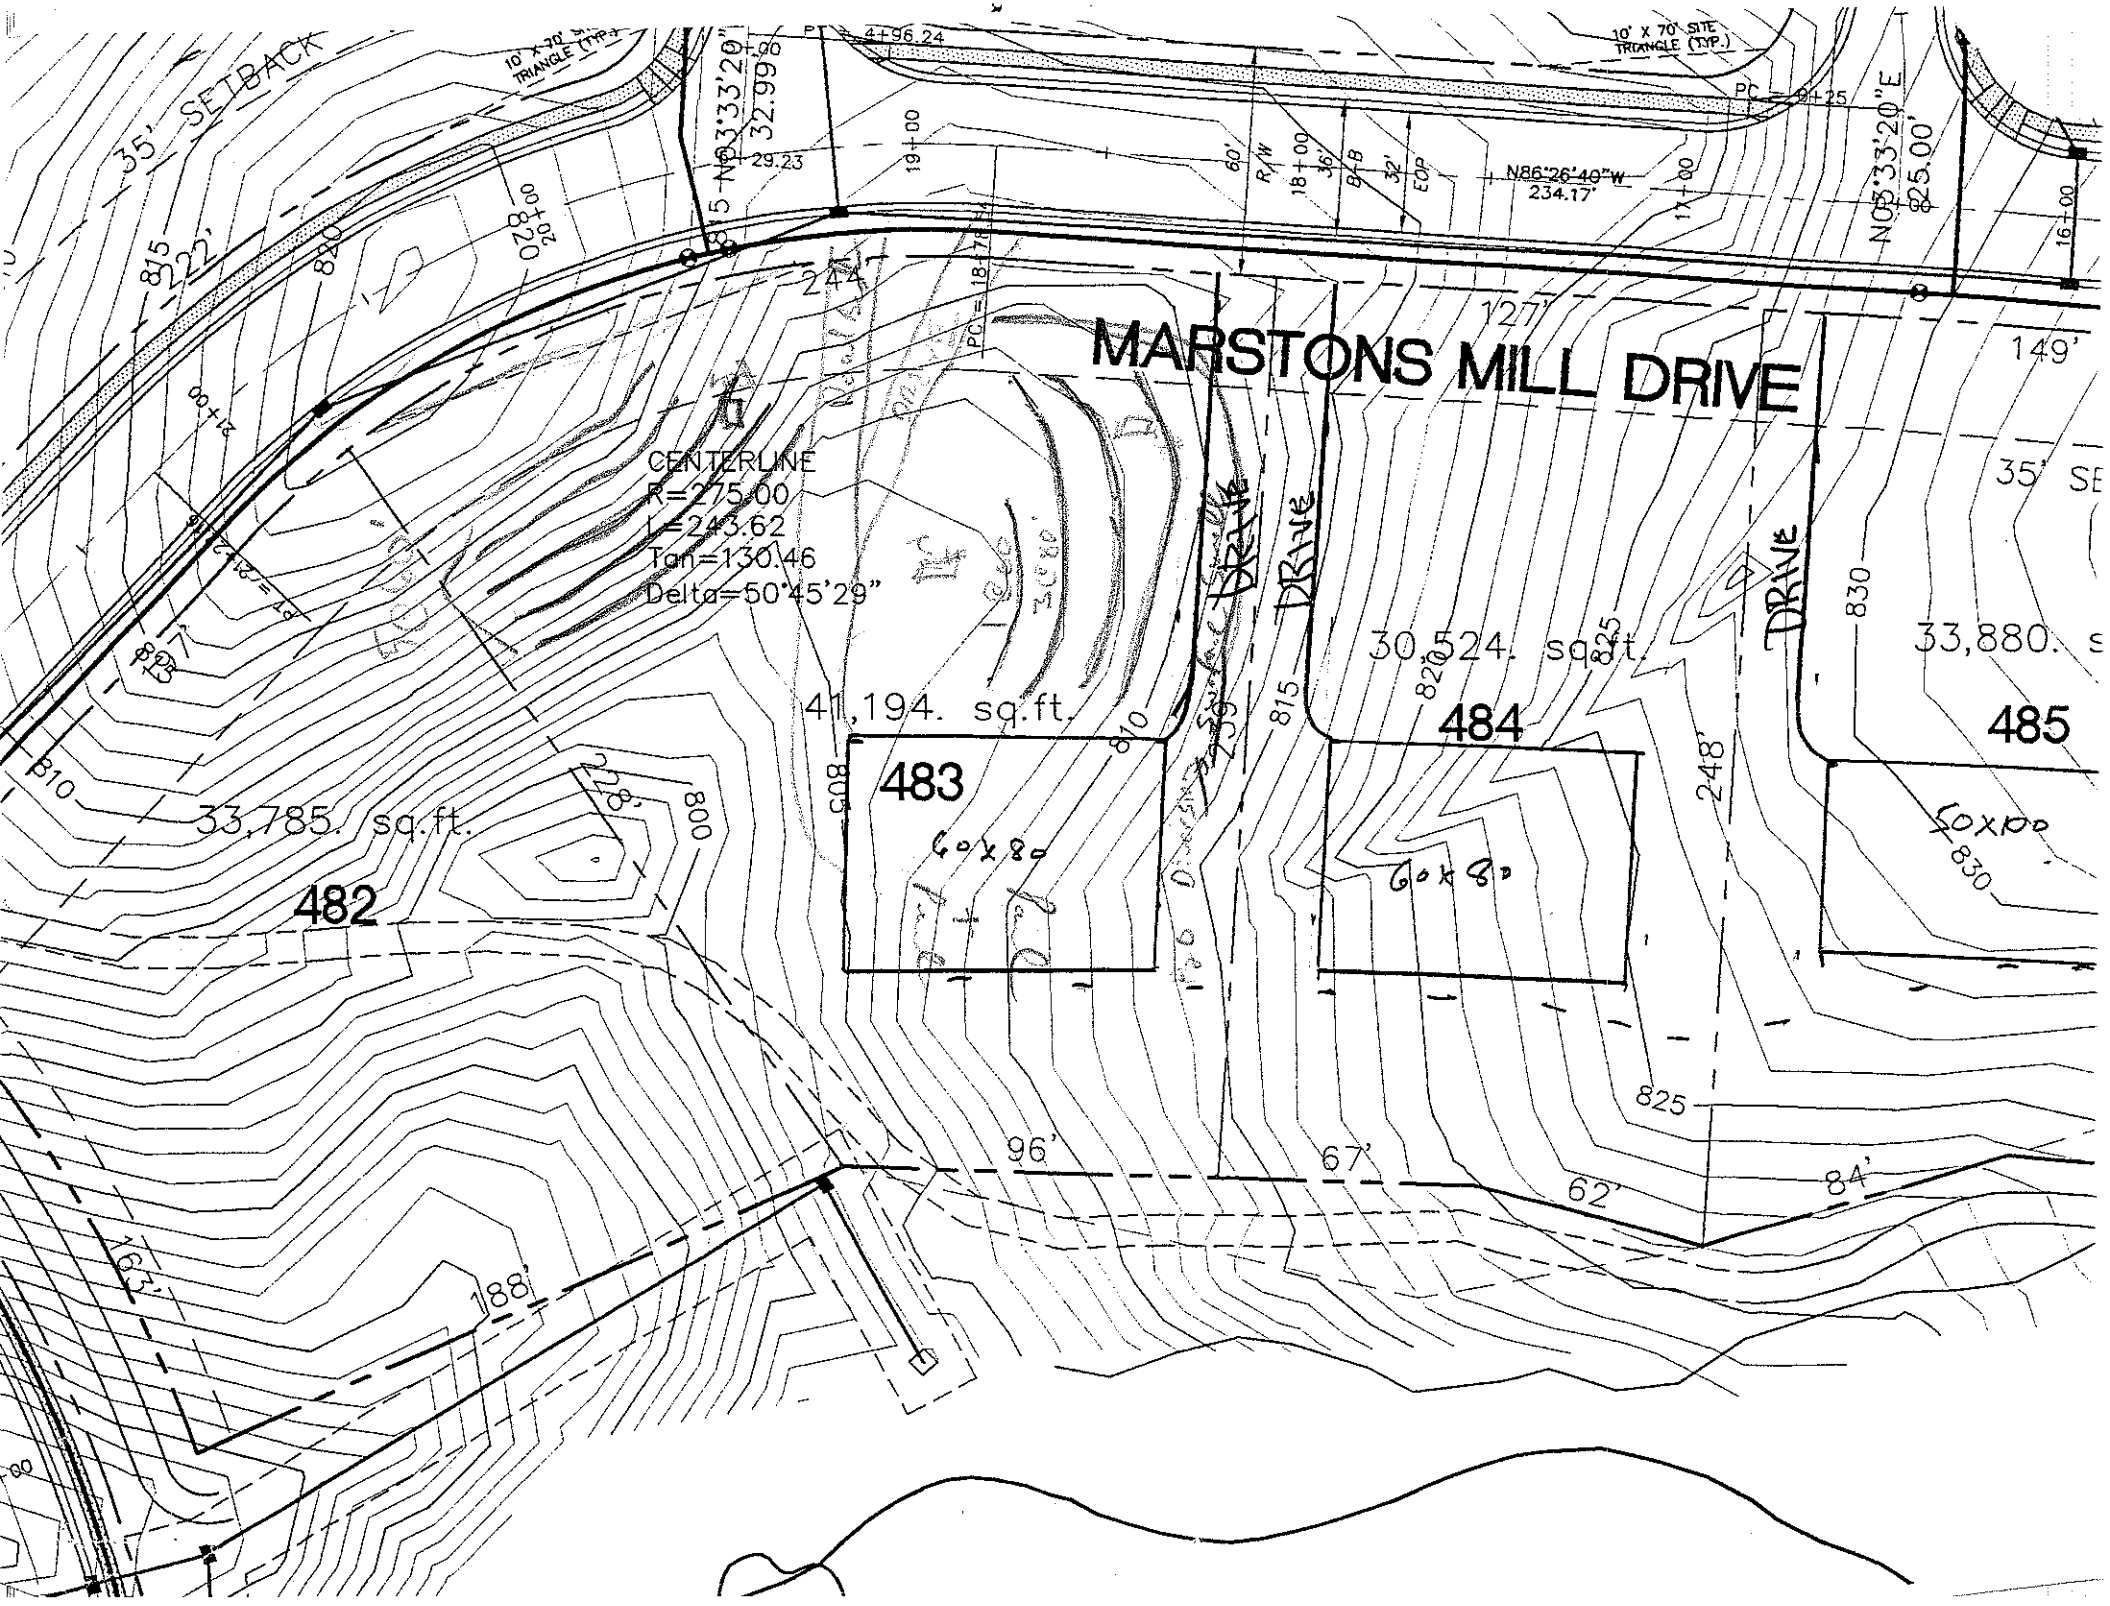
OWNER: _____ APPLICANT: _____
ADDRESS: _____ APPLICATION DATE: _____ DATE EVALUATED: _____
PROPOSED FACILITY: _____ PROPOSED DESIGN FLOW (.1949): _____ PROPERTY SIZE: _____
LOCATION OF SITE: _____ PROPERTY RECORDED: _____
WATER SUPPLY: ☐ Private ☐ Public ☐ Well ☐ Spring ☐ Other _____
EVALUATION METHOD: ☐ Auger Boring ☐ Pit ☐ Cut
TYPE OF WASTEWATER: ☐ Sewage ☐ Industrial Process ☐ Mixed

PROFILE #	.1940 LANDSCAPE POSITION/ SLOPE %	HORIZON DEPTH (IN.)	SOIL MORPHOLOGY (.1941) .1941 STRUCTURE/ TEXTURE	.1941 CONSISTENCE/ MINERALOGY	OTHER PROFILE FACTORS .1942 SOIL WETNESS/ COLOR	.1943 SOIL DEPTH	.1956 SAPRO CLASS	.1944 RESTR HORIZ	PROFILE CLASS & LTAR
1		0-10	SCL GR	FRIA					
		10-28							
		28-40	VFSCL sp	FRI SS SP					
2		0-33	BR SCL SR	FR / NSP					
		33+	VR SCL	FRI SS SP					
3		0-24	SL/L GR/SBK	FRI SS SP					
		24-46	SL/L Saprolite	FRI SS SP					
4									

DESCRIPTION	INITIAL SYSTEM	REPAIR SYSTEM
Available Space (.1945)		
System Type(s)		
Site LTAR		

OTHER FACTORS (.1946): _____
SITE CLASSIFICATION (.1948): _____

EVALUATED BY: _____
OTHER(S) PRESENT: _____


MARSTONS MILL DRIVE
35' SETBACK
CENTERLINE
R=275.00
L=243.62
Tan=130.46
Delta=50°45'29"
41,194. sq.ft.
30,524. sq.ft.
33,880. s
33,785. sq.ft.
483
484
485
482
60x80
60x80
50x100
DRIVE
DRIVE
DRIVE
10' X 70' SITE TRIANGLE (TYP.)
10' X 70' SITE TRIANGLE (TYP.)
N86°26'40"W
234.17'
N03°33'20"E
325.00'
N03°33'20"E
32.99'
29.23
60' R/W
36' B/B
32' EOP
PC=18+78
PT=21+22
PC=9+25
PT=4+96.24
149'
127'
244'
96'
67'
62'
84'
188'
248'
825
830
820
815
810
805
800