
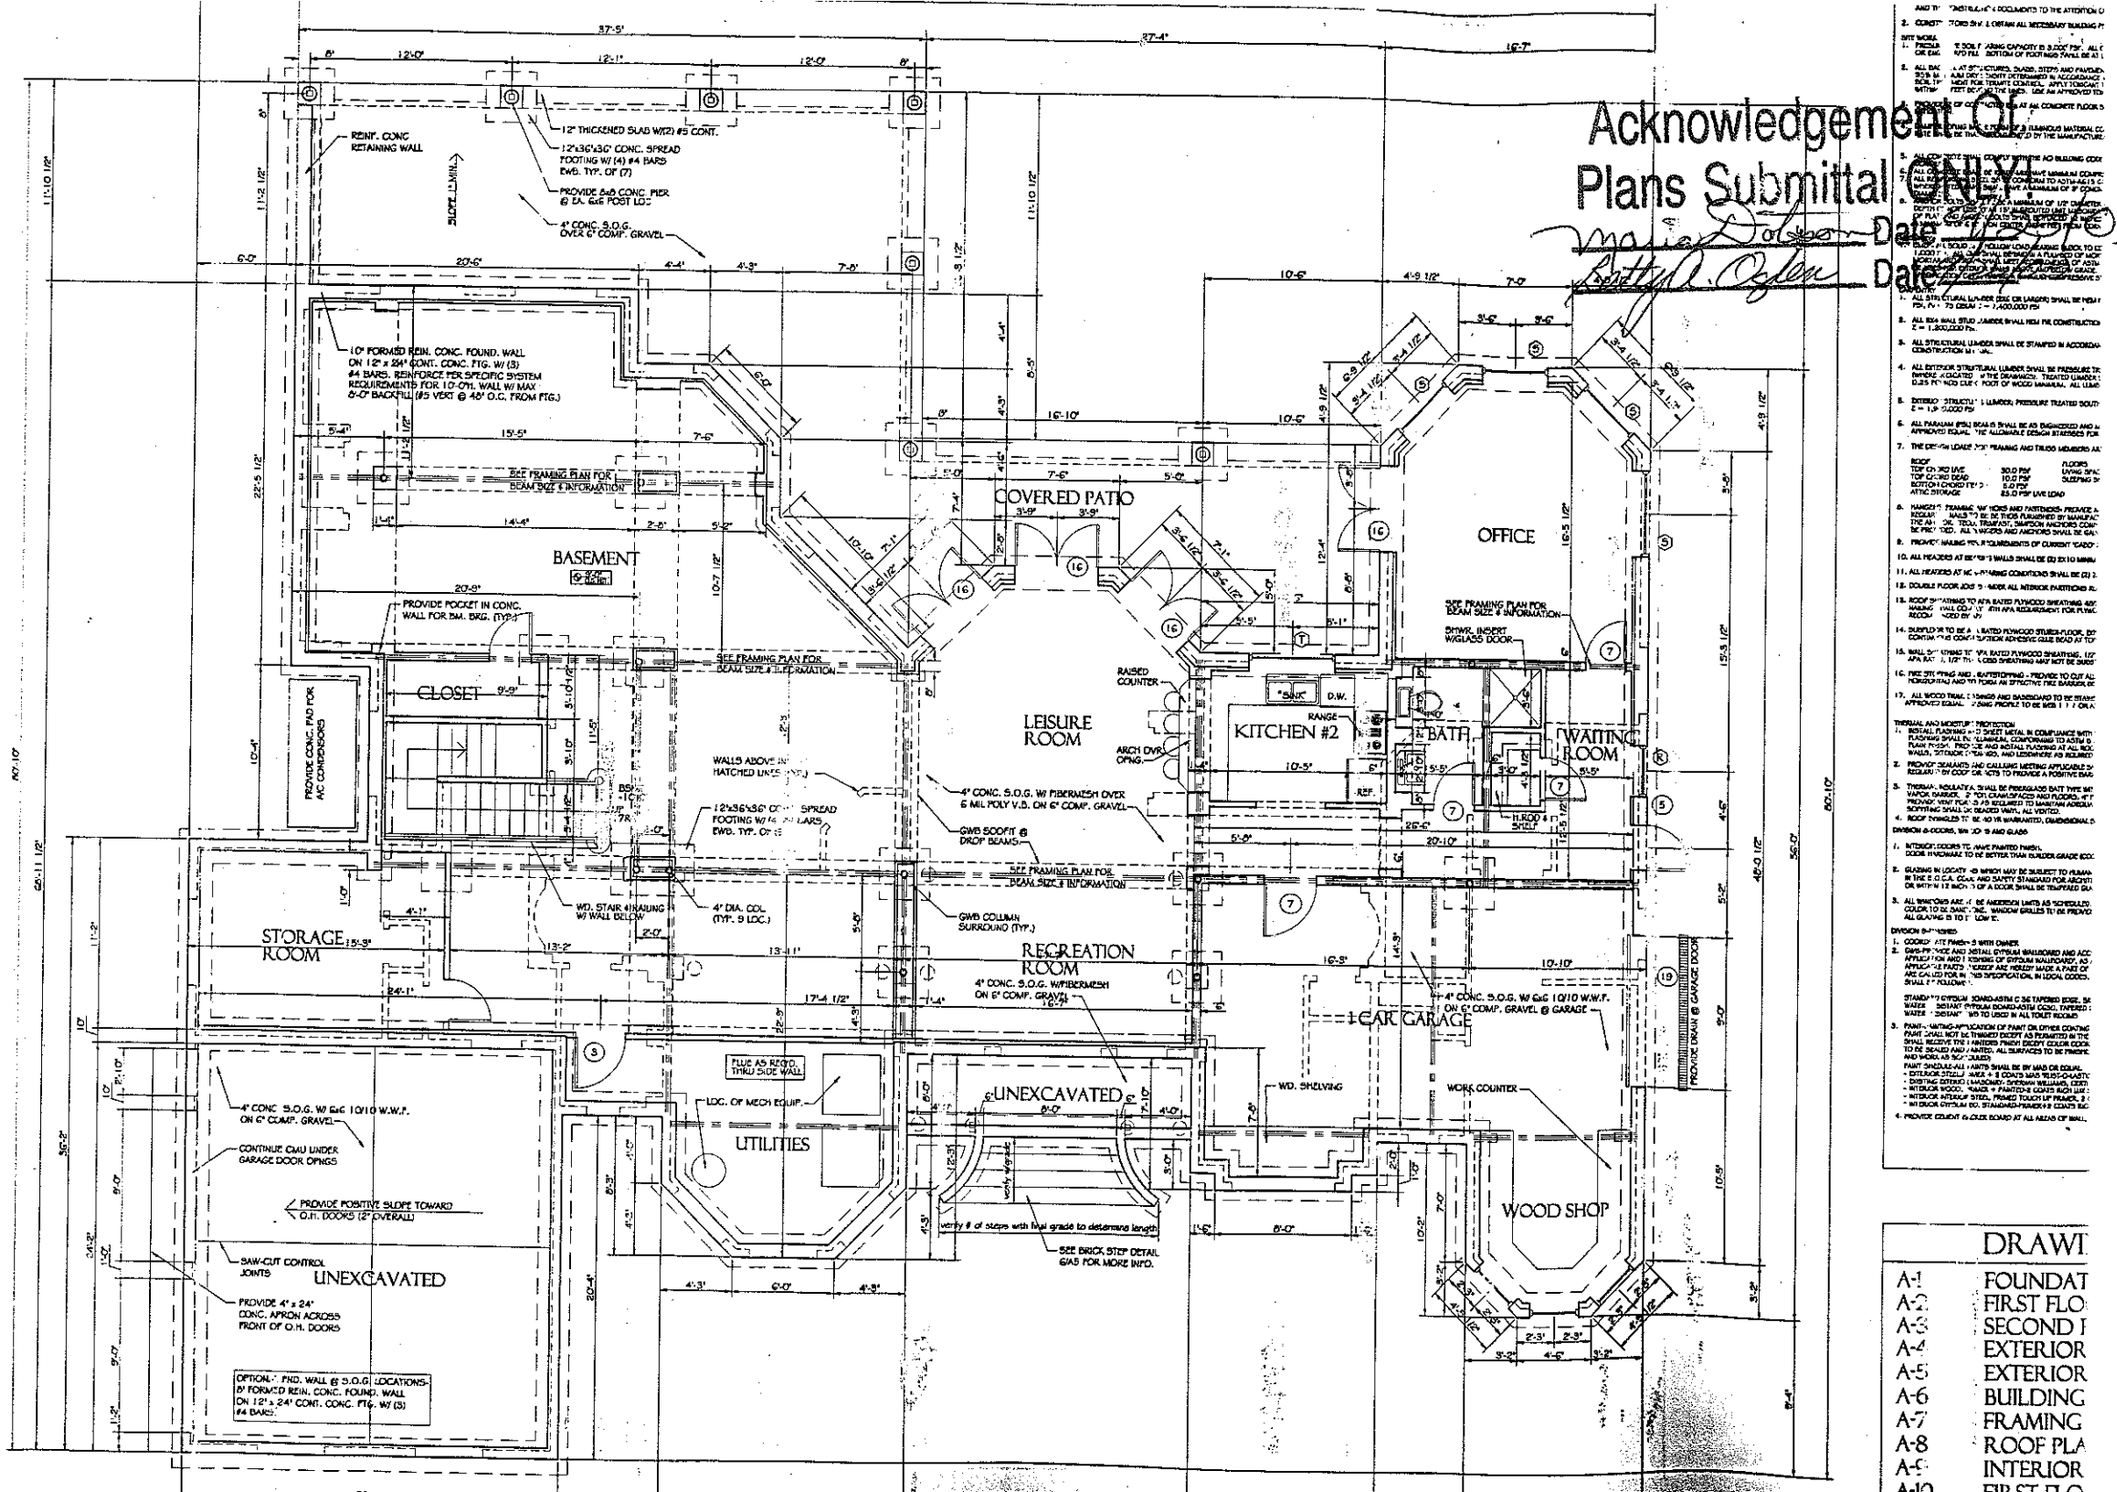



Acknowledgement Of
Plans Submittal ONLY
Date 1/23/03
Date

DRAWI

A-1 FOUNDAT
A-2 FIRST FLO
A-3 SECOND F
A-4 EXTERIOR
A-5 EXTERIOR
A-6 BUILDING
A-7 FRAMING
A-8 ROOF PLA
A-9 INTERIOR
A-10 FIRST FLO

Acknowledgement Of
Plans Submittal ONLY!
Approved By _____ Date 9/25/03
Builder _____ Date 9/25/03

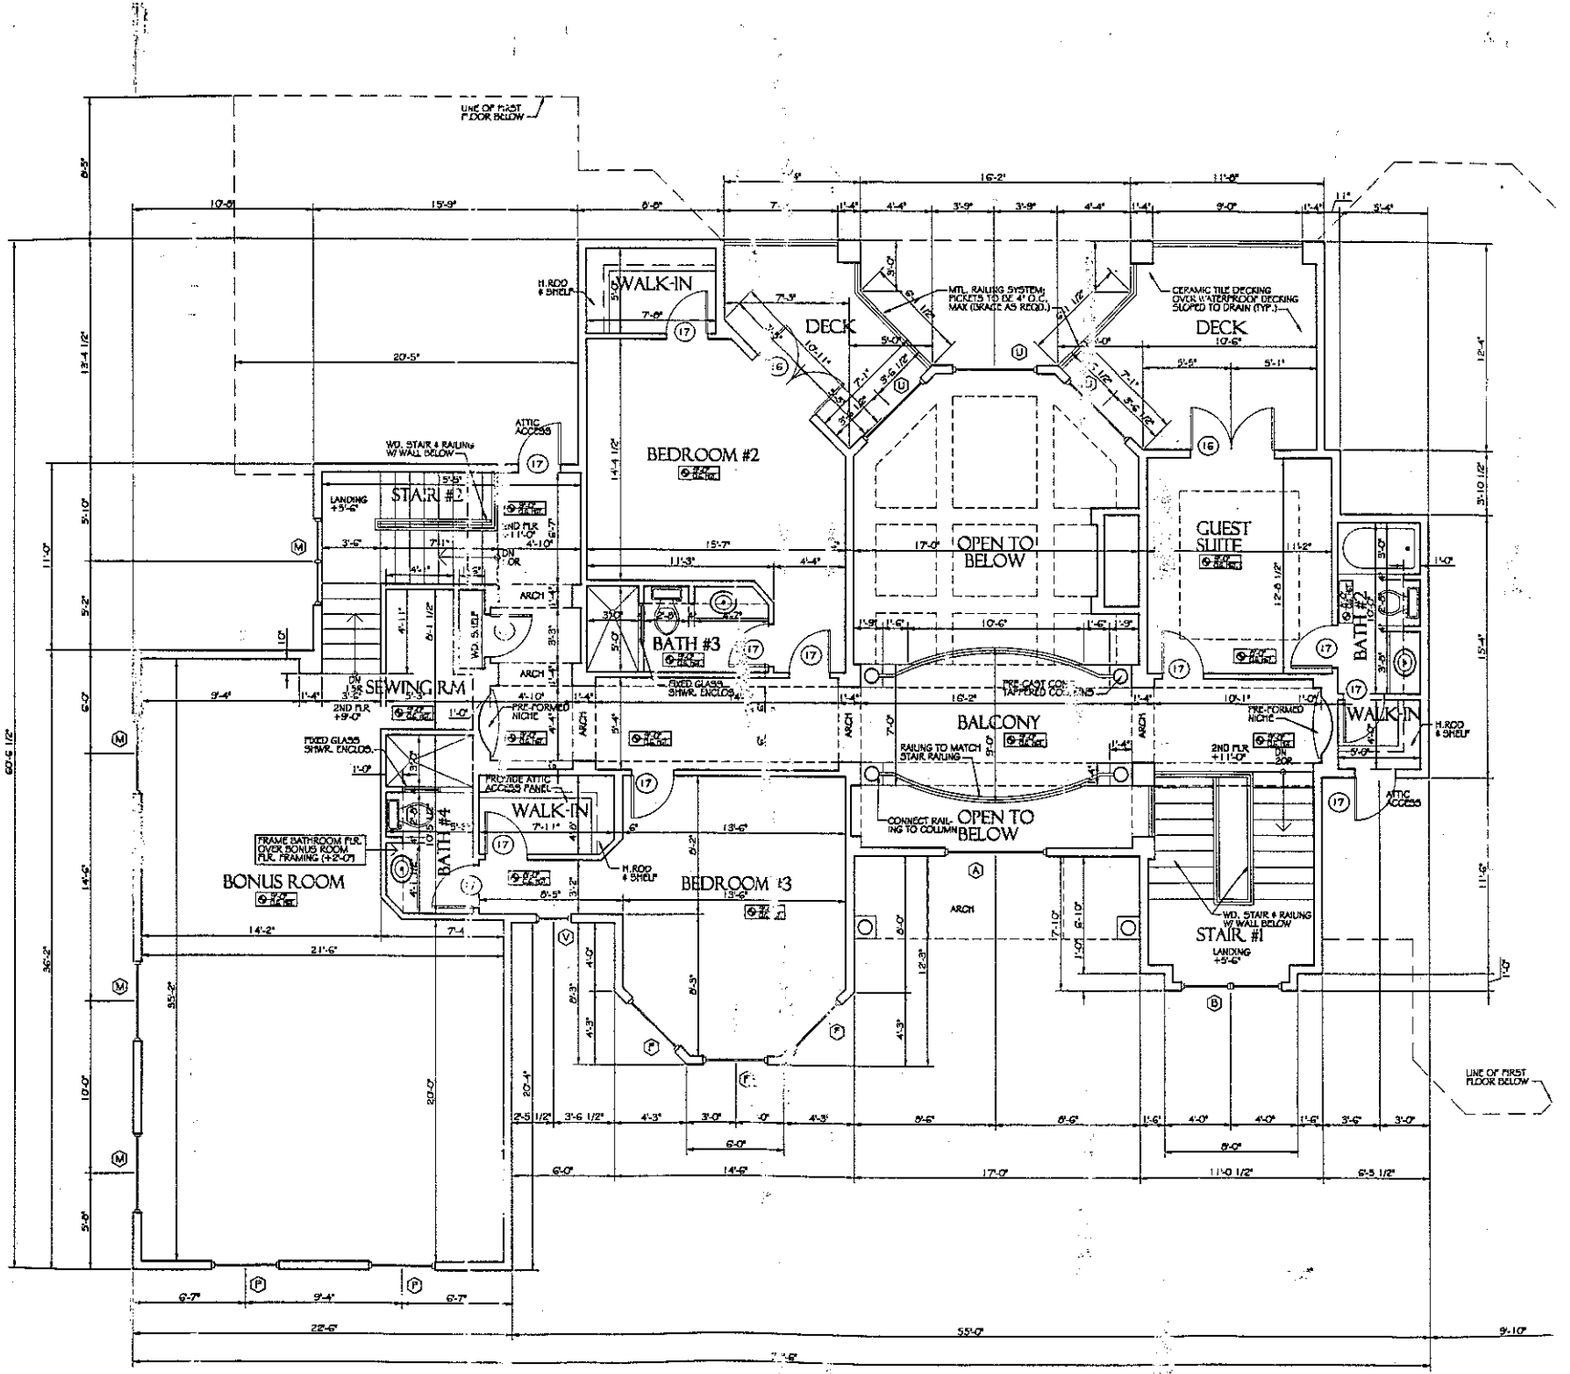

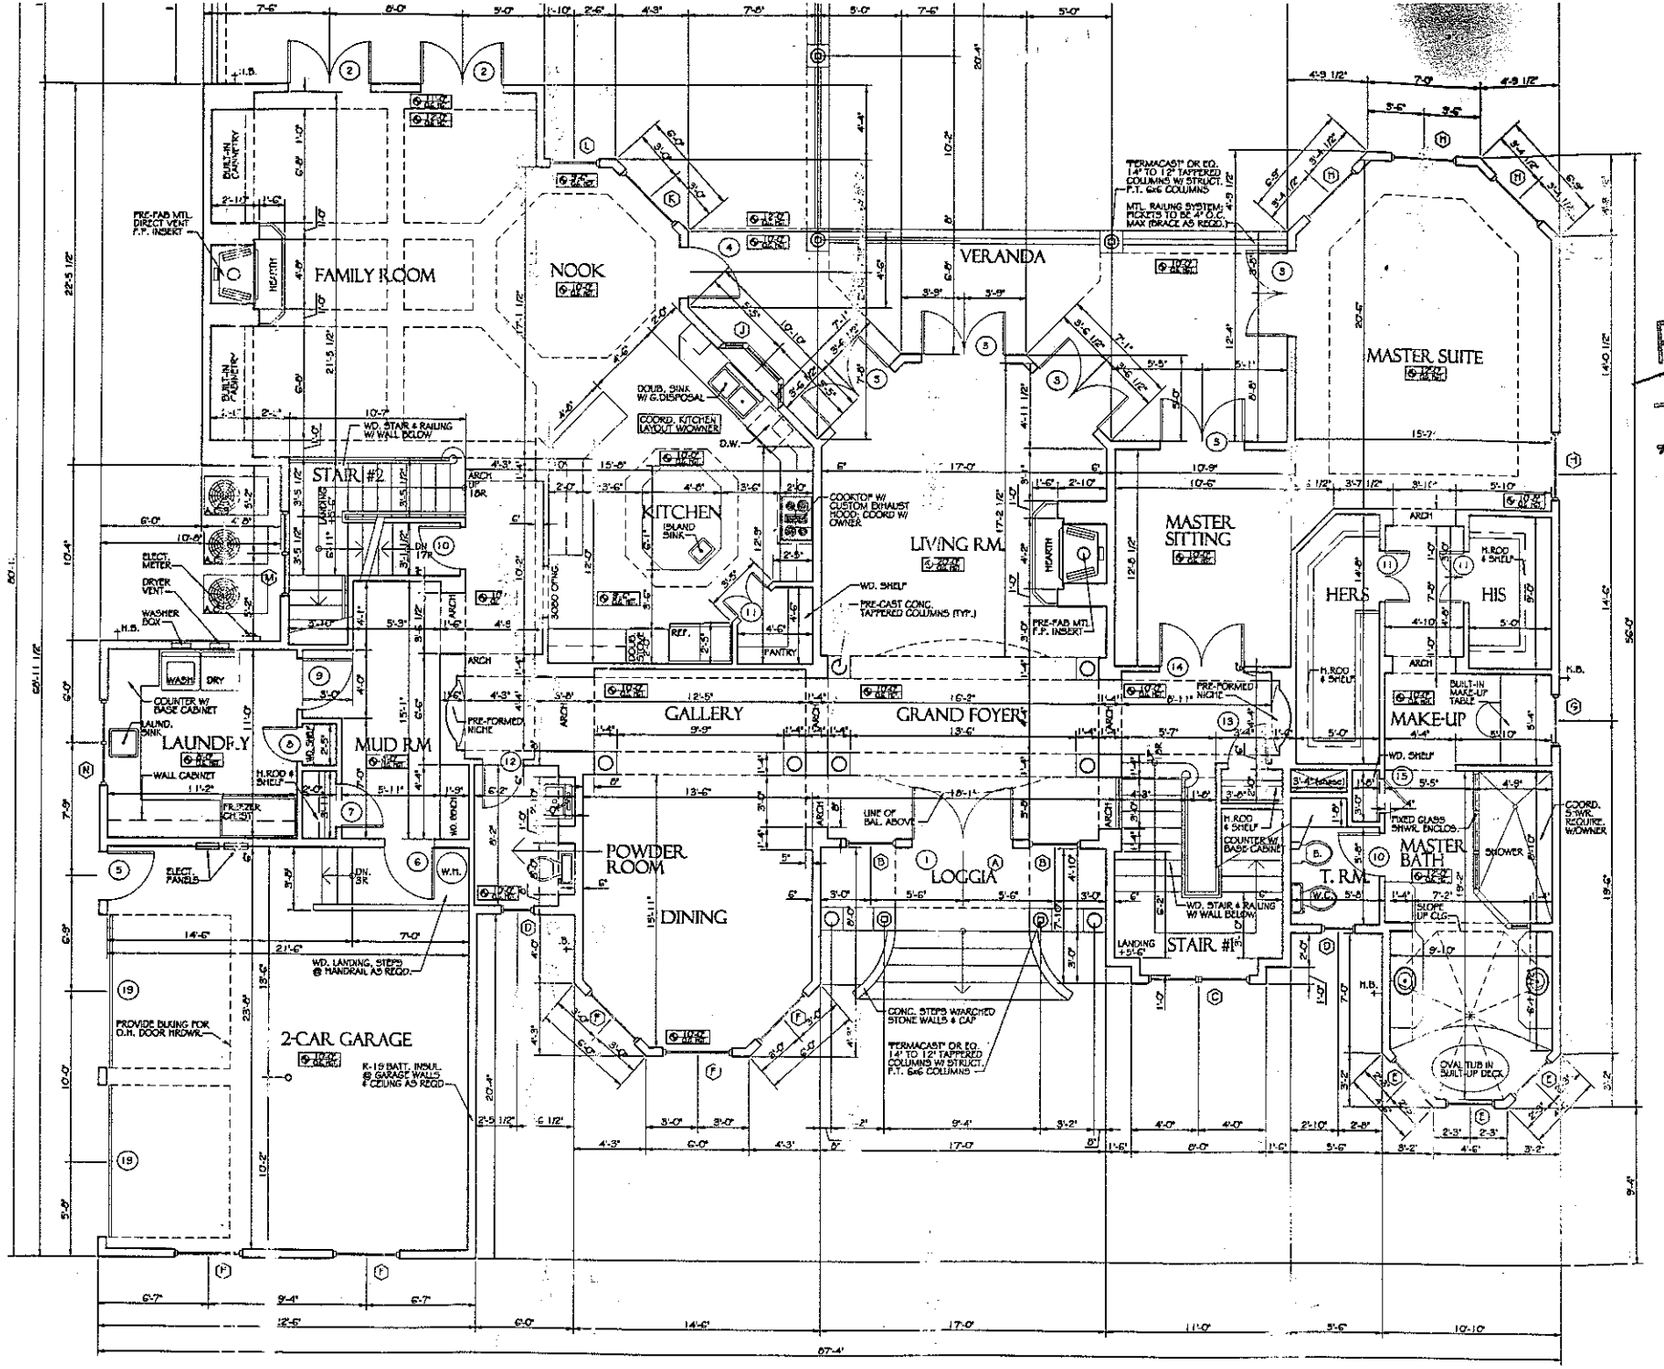

C	(3) C155	2'-0 5/8"x5'-5 3/8"
D	24" DIA.	2'-0 1/2"x2'-0 1/2"
E	SE311 CN25	3'-2"x30 3/4" 3'-5 1/4"x5'-0 3/8"
F	C26	4'-0 1/2" x 6'-0 3/8
F	C255	4'-0 1/2" x 5'-5 3/8
G	CXW145	3'-0 1/2"x4'-5 3/8"
H	A41	4'-0 1/2"x2'-0 1/2"
J	45-C14180	5'-2 5/8"x4'-2"
L	CXW15	3'-0 1/2"x5'-0 3/8
M	C26	4'-0 1/2" x 6'-0 3/8
N	CW24	4'-9" x 4'-0 1/2"
P	C235	4'-9" x 3'-5 3/8"
Q	AR31	3'-0 1/2"x1'-5 1/2
R	CXW15	3'-0 1/2"x5'-0 3/8
S	C26	4'-0 1/2" x 6'-0 3/8
T	AXW51	5'-0 3/8"x3'-0 1/2
U	SE5435	5'-5"x3'-4 13/16" (SHOULDER DIMS
V	SE313	2'-11"x3'-2" (SHOULDER DIMS
		NOTE: ALL WINE IN THIS SCHED SUBSITUTION T REQUEST ONLY PROVIDE W/ INS TO BE "CLASSI MUNTIN BARS UNITS TO BE P AS REQ'D BY 2 VERIFY R.O. FO UNITS TO BE F

Acknowledgement Of
Plans Submittal ONLY!
Maria Date 9/25/03
Betty Date 9/25/03

DOOR SC

DOOR						FRAME	
DOOR#	HEIGHT	THK.	MAT	WIDE	FIN	TYPE	MAT.
1	VER.	1 3/4"	WOOD/GLASS	VER.	STD	—	WD.
2	6'-0"	1 3/4"	WOOD/GLASS	6'-0"	STD	—	WD.
3	6'-0"	1 3/4"	WOOD/GLASS	5'-0"	STD	—	WD.
4	6'-0"	1 3/4"	WOOD/GLASS	3'-0"	STD	—	WD.
5	6'-8"	1 3/4"	WOOD/GLASS	2'-8"	STD	—	WD.
6	6'-0"	1 3/4"	WOOD/GLASS	5'-0"	STD	—	WD.
7	6'-8"	1 3/4"	S.C. WOOD	2'-6"	STD	—	WD.
8	6'-8"	1 3/4"	S.C. WOOD	2'-0"	STD	—	WD.
9	6'-8"	1 3/4"	S.C. WOOD	3'-0"	STD	—	WD.
10	6'-0"	1 3/4"	S.C. WOOD	2'-6"	STD	—	WD.
11	6'-0"	1 3/4"	S.C. WOOD	2'-6"	STD	—	WD.
12	6'-0"	1 3/4"	S.C. WOOD	2'-6"	STD	—	WD.
13	6'-0"	1 3/8"	S.C. WD.	2'-4"	STD	—	WD.
14	6'-0"	1 3/8"	S.C. WD.	3'-0"	STD	—	WD.