DIVISION OF ENVIRONMENTAL HEALTH
ON-SITE WASTEWATER SECTION

PROPERTY ID #: _____
COUNTY: _____

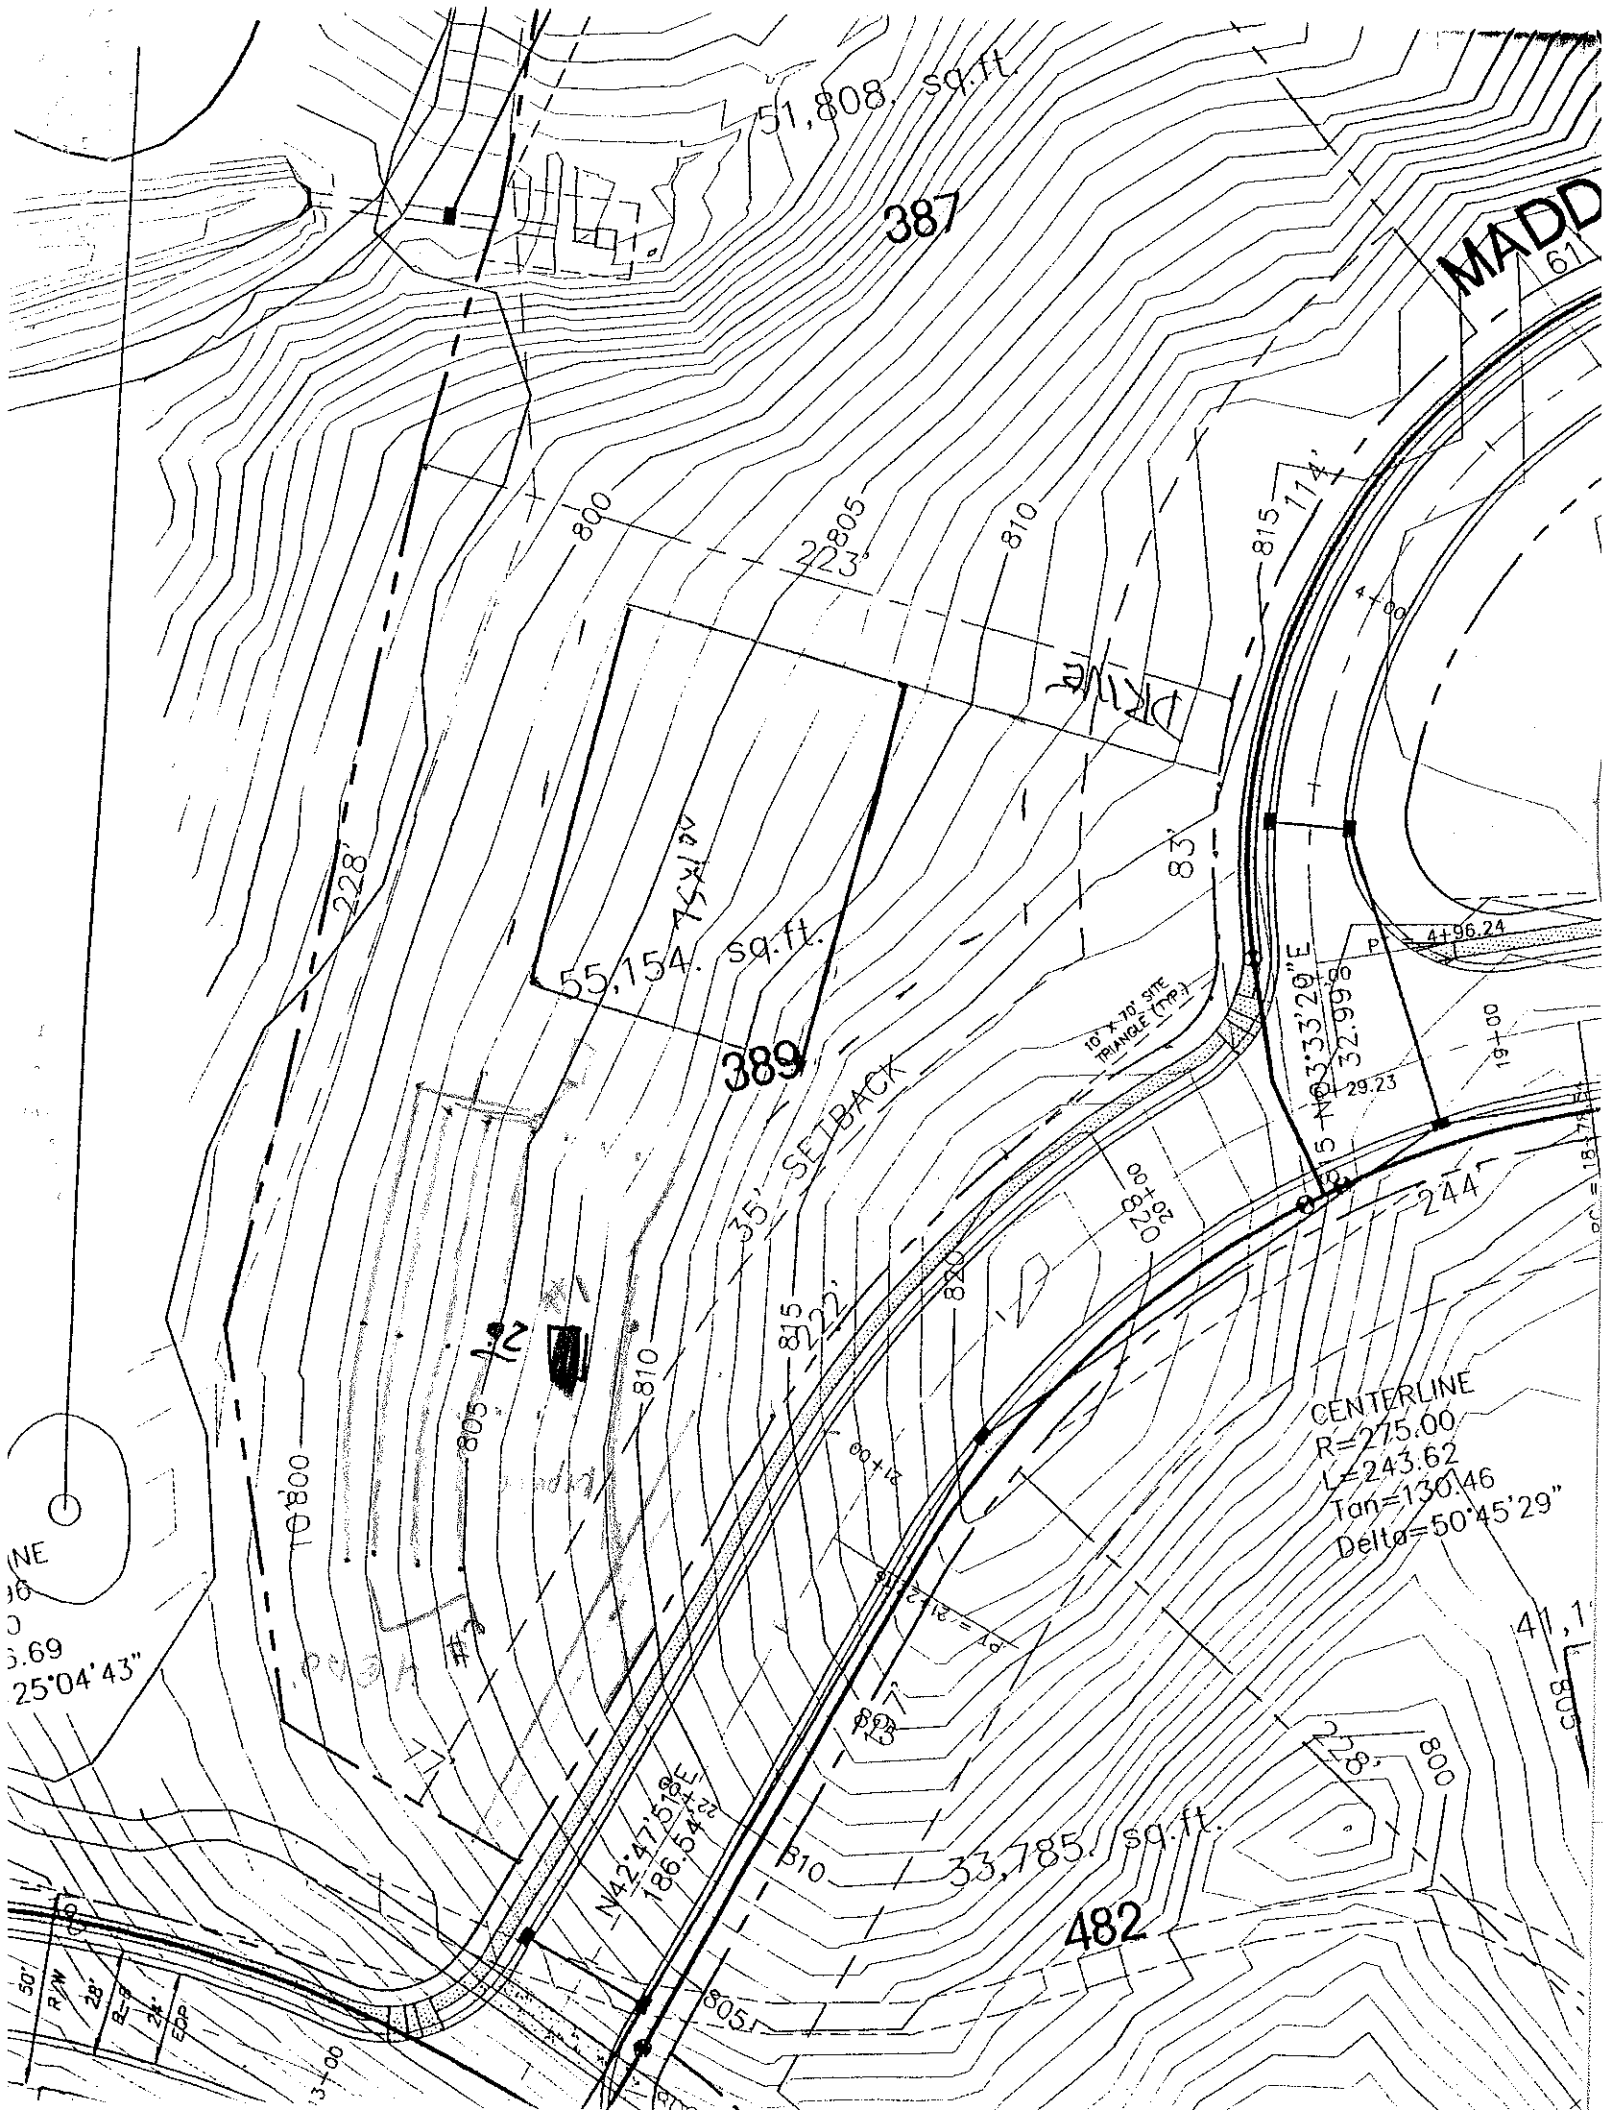
SOIL/SITE EVALUATION
for ON-SITE WASTEWATER SYSTEM

OWNER: _____ APPLICANT: _____
ADDRESS: _____ APPLICATION DATE: _____ DATE EVALUATED: _____
PROPOSED FACILITY: _____ PROPOSED DESIGN FLOW (.1949): _____ PROPERTY SIZE: _____
LOCATION OF SITE: 389 Lot PROPERTY RECORDED: _____
WATER SUPPLY: ☐ Private ☐ Public ☐ Well ☐ Spring ☐ Other _____
EVALUATION METHOD: ☐ Auger Boring ☐ Pit ☐ Cut
TYPE OF WASTEWATER: ☐ Sewage ☐ Industrial Process ☐ Mixed

PROFILE #	.1940 LAND-SCAPE POSITION/ SLOPE %	HORI-ZON DEPTH (IN.)	SOIL MORPHOLOGY (.1941) .1941 STRUCTURE/ TEXTURE	.1941 CONSISTENCE/ MINERALOGY	OTHER PROFILE FACTORS .1942 SOIL WETNESS/ COLOR	.1943 SOIL DEPTH	.1956 SAPRO CLASS	.1944 RESTR HORIZ	PROFILE CLASS & LTAR
1		0-18	BSL GR	FRI SS SP					PS 26.3
		18-44	R/C/L Sm. SAP/SAB	SS SP					
2		0-12	SCL GR	FRB SS SP					PS
		12-44	RCLR WSL	FRI SS SP					
3									
4									

DESCRIPTION	INITIAL SYSTEM	REPAIR SYSTEM
Available Space (.1945)		
System Type(s)		
Site LTAR		

OTHER FACTORS (.1946): _____
SITE CLASSIFICATION (.1948): _____
EVALUATED BY: _____
OTHER(S) PRESENT: _____


51,808. sq.ft.
387
MADD
61
800
805
810
815
114'
228'
DRIVE
55,154. sq.ft.
389
83'
4+96.24
10' X 70' SITE TRIANGLE (TYP.)
35' SETBACK
N03°33'20"E
32.99'
29.23
19+00
20+00
244'
222'
CENTERLINE
R=275.00
L=243.62
Tan=130.46
Delta=50°45'29"
N42°47'15"E
186.54'
33,785. sq.ft.
482
50'
R/W
28'
B-B
24'
EOP
3:1 SS
25°04'43"