DIVISION OF ENVIRONMENTAL HEALTH
ON-SITE WASTEWATER SECTION

PROPERTY ID #: _____
COUNTY: _____

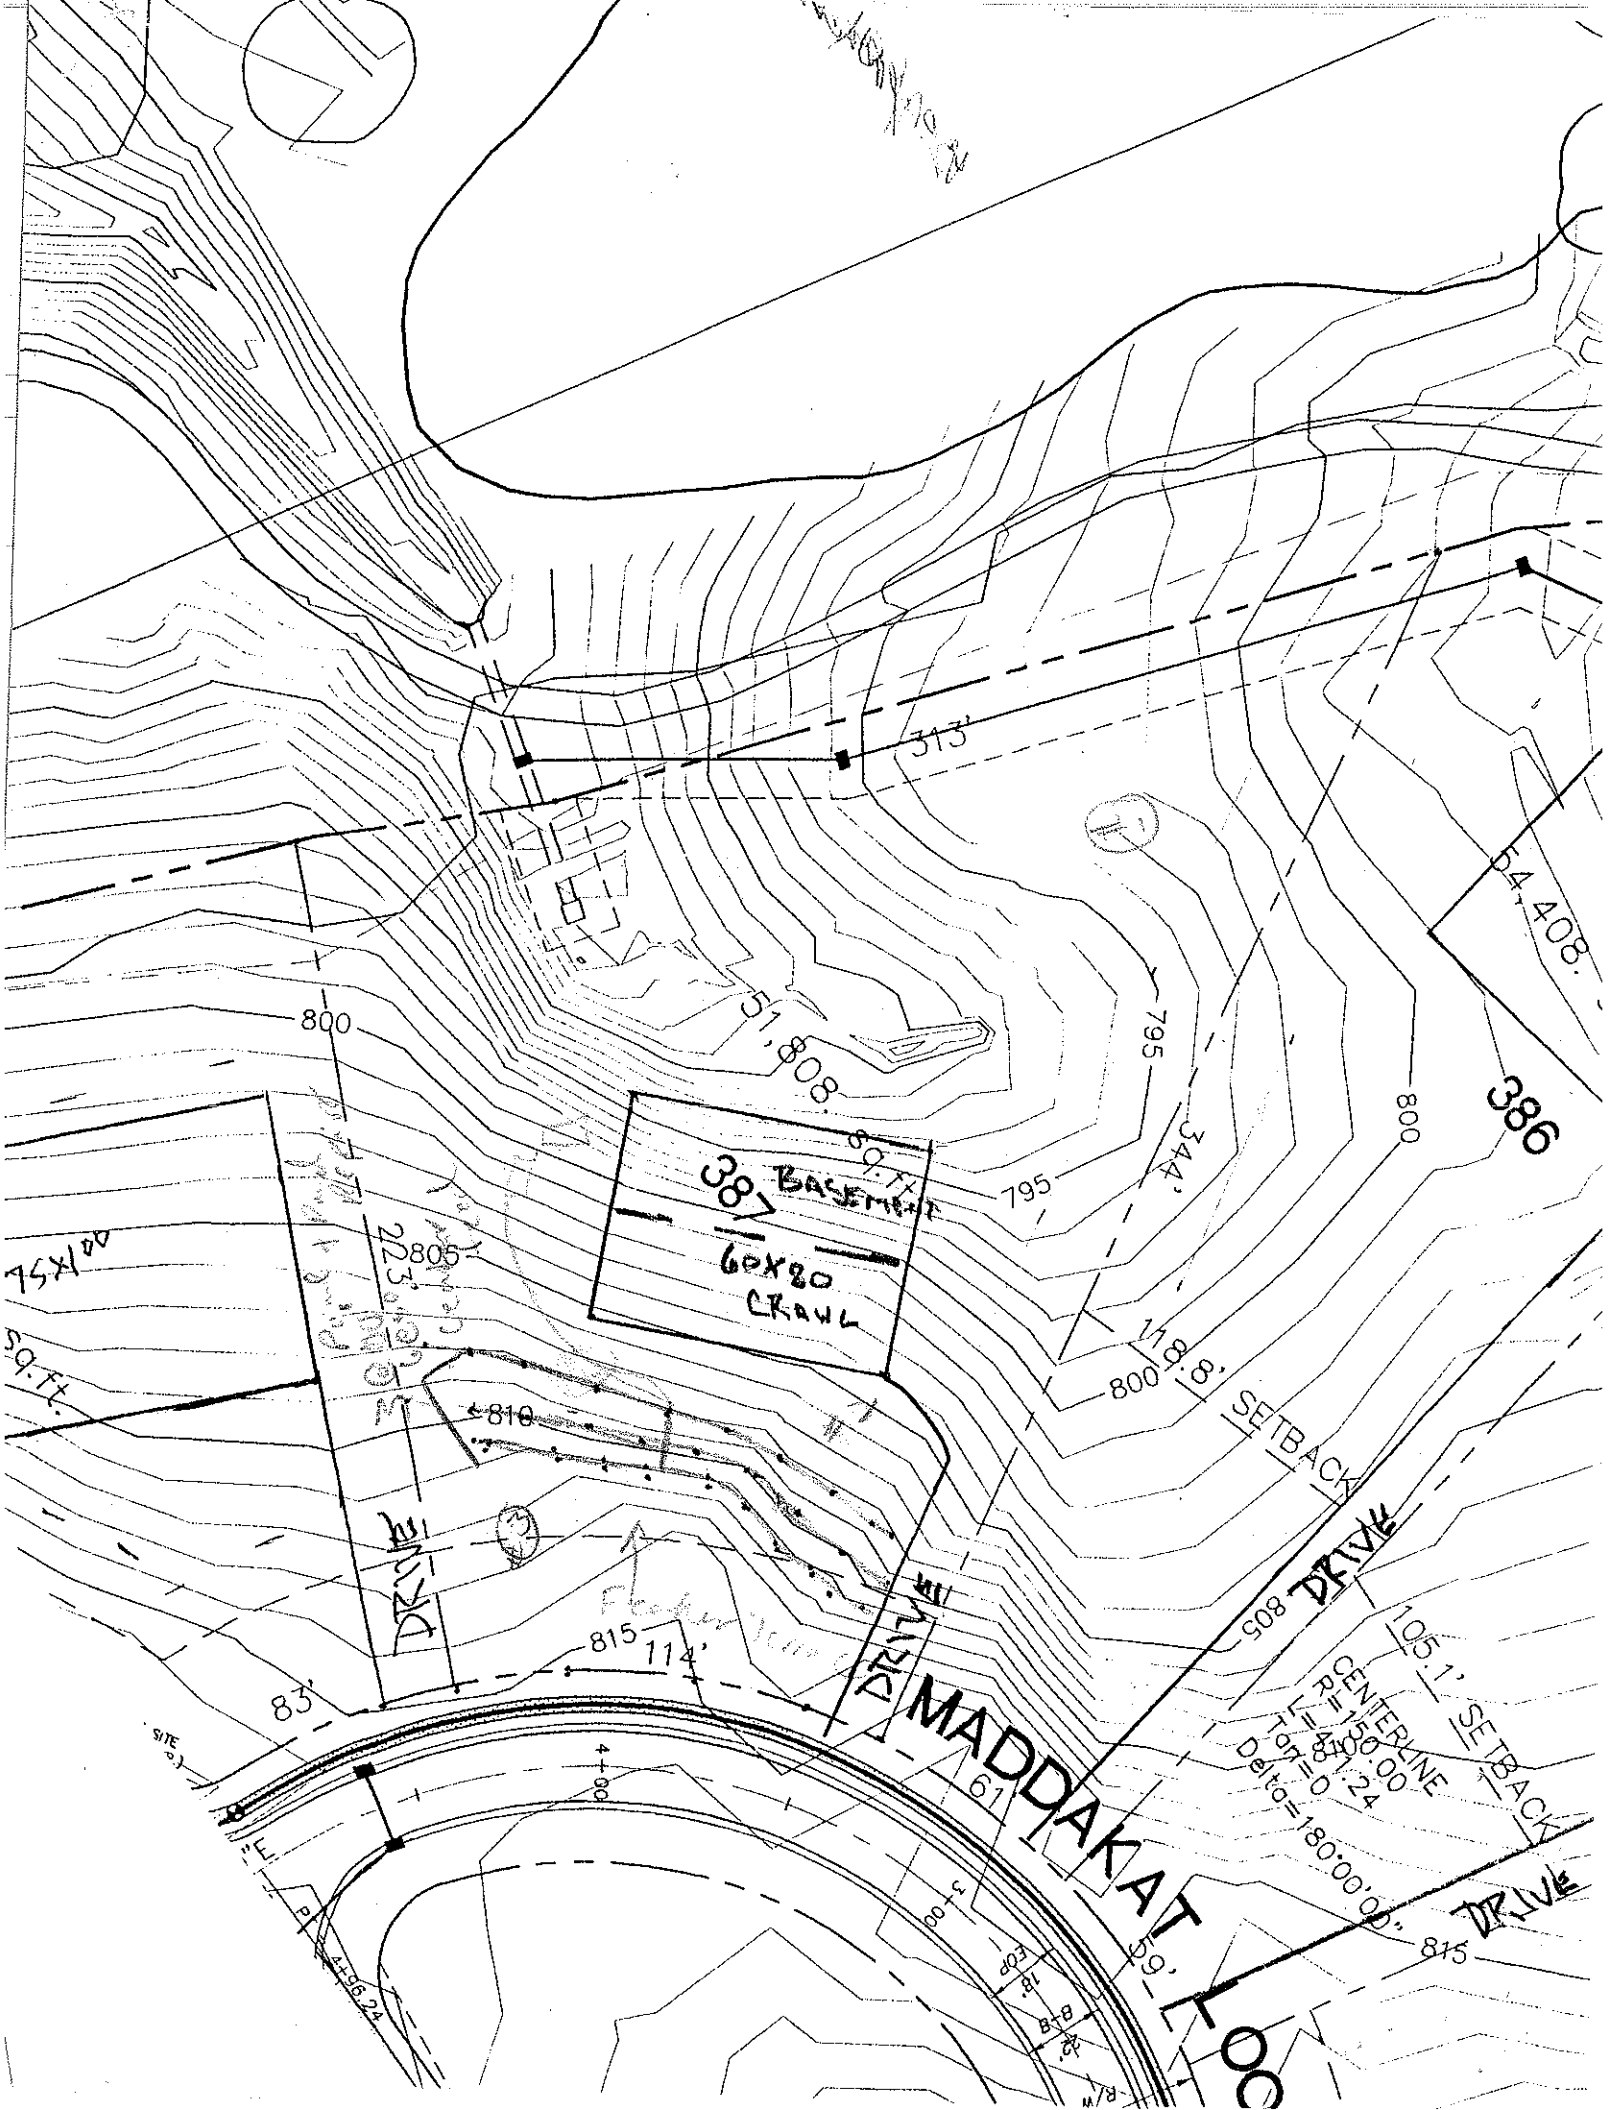
SOIL/SITE EVALUATION
for ON-SITE WASTEWATER SYSTEM

OWNER: _____ APPLICANT: _____
ADDRESS: _____ APPLICATION DATE: _____ DATE EVALUATED: _____
PROPOSED FACILITY: _____ PROPOSED DESIGN FLOW (.1949): _____ PROPERTY SIZE: _____
LOCATION OF SITE: 387 PROPERTY RECORDED: _____
WATER SUPPLY: ☐ Private ☐ Public ☐ Well ☐ Spring ☐ Other _____
EVALUATION METHOD: ☐ Auger Boring ☐ Pit ☐ Cut
TYPE OF WASTEWATER: ☐ Sewage ☐ Industrial Process ☐ Mixed

PROFILE #	.1940 LANDSCAPE POSITION/ SLOPE %	HORIZON DEPTH (IN.)	SOIL MORPHOLOGY (.1941) .1941 STRUCTURE/ TEXTURE	.1941 CONSISTENCE/ MINERALOGY	OTHER PROFILE FACTORS .1942 SOIL WETNESS/ COLOR	.1943 SOIL DEPTH	.1956 SAPRO CLASS	.1944 RESTR HORIZ	PROFILE CLASS & LTAR
1		0-18	SCL GR	FRI SS SP					
		18-32	RC/VB MAIC	FI S,P					
		32-48	RC/CL WSBK	FRI SP					
2		0-7	BGR GR	FRI					
		7-24	RC MABK	FI S,P					
		24-39	YRCL MKBK	FRI SS SP	SAP				
		39-48	PRL/SL	INDUR (CA)					
3		0-16	BGCL GR	FRS SS SP					
		16-44	RC MABK	FI S,P					
4									

DESCRIPTION	INITIAL SYSTEM	REPAIR SYSTEM
Available Space (.1945)		
System Type(s)		
Site LTAR		

OTHER FACTORS (.1946): _____
SITE CLASSIFICATION (.1948): _____
EVALUATED BY: _____
OTHER(S) PRESENT: _____


313'
54,408 sq. ft.
51,808 sq. ft.
386
800
795
34A'
38
BASEMENT
60X80
CRAWL
75X100
sq. ft.
805
223'
810
815
114'
83'
118.8'
SETBACK
DRIVE
805
105.1'
SETBACK
R=400.00
Tan=180.00'00"
Delta=180°00'00"
815
MADDAKAT LOOP
61
59'
4+00
3+00
4+96.24
EOP
18'
B+B
R/W