IREDELL COUNTY HEALTH DEPARTMENT *ENVIRONMENTAL HEALTH DIVISION:*

SITE PLAN WORKSHEET

3/10

SEE THE "SAMPLE SITE PLAN" BELOW. ***INCOMPLETE SITE PLANS WILL BE RETURNED TO YOU FOR COMPLETION AND MAY RESULT IN A DELAY IN THE ISSUANCE OF YOUR SEPTIC SYSTEM PERMIT!!!***

Place an (X) beside each item as you complete the site plan:

_____ **Property Line measurements are clearly identified...** _____ **All proposed structures are indicated...**

SHOW: proposed house or business footprint, wells, water lines, patios, pools and decks, and any other item that will occupy space on the site


_____ **Front and side setbacks from property line...** _____ **Preferred driveway location and configuration, preferred well location...**

_____ **Area you prefer your septic system to be placed...** _____ **North arrow, or other sufficient indicator of direction...**

Circle N/A on the following if appropriate:


_____ **Location of septic systems and wells within 100' of your property... N/A**

_____ **Location of easements and rights of ways on your property... N/A** _____ **Location of any designated wetlands on the property... N/A**

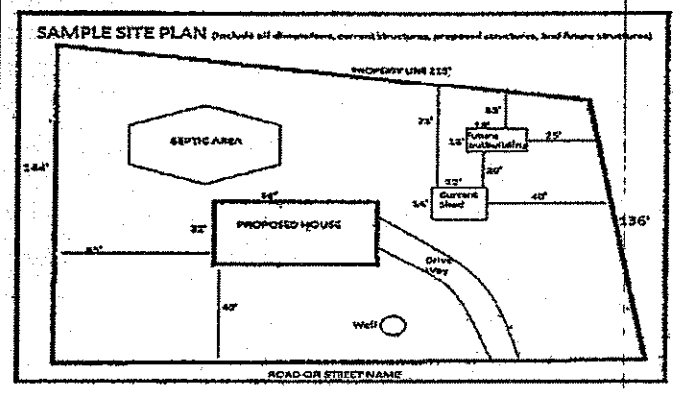

Not To Scale

USE THIS SPACE TO DRAW YOUR SITE PLAN

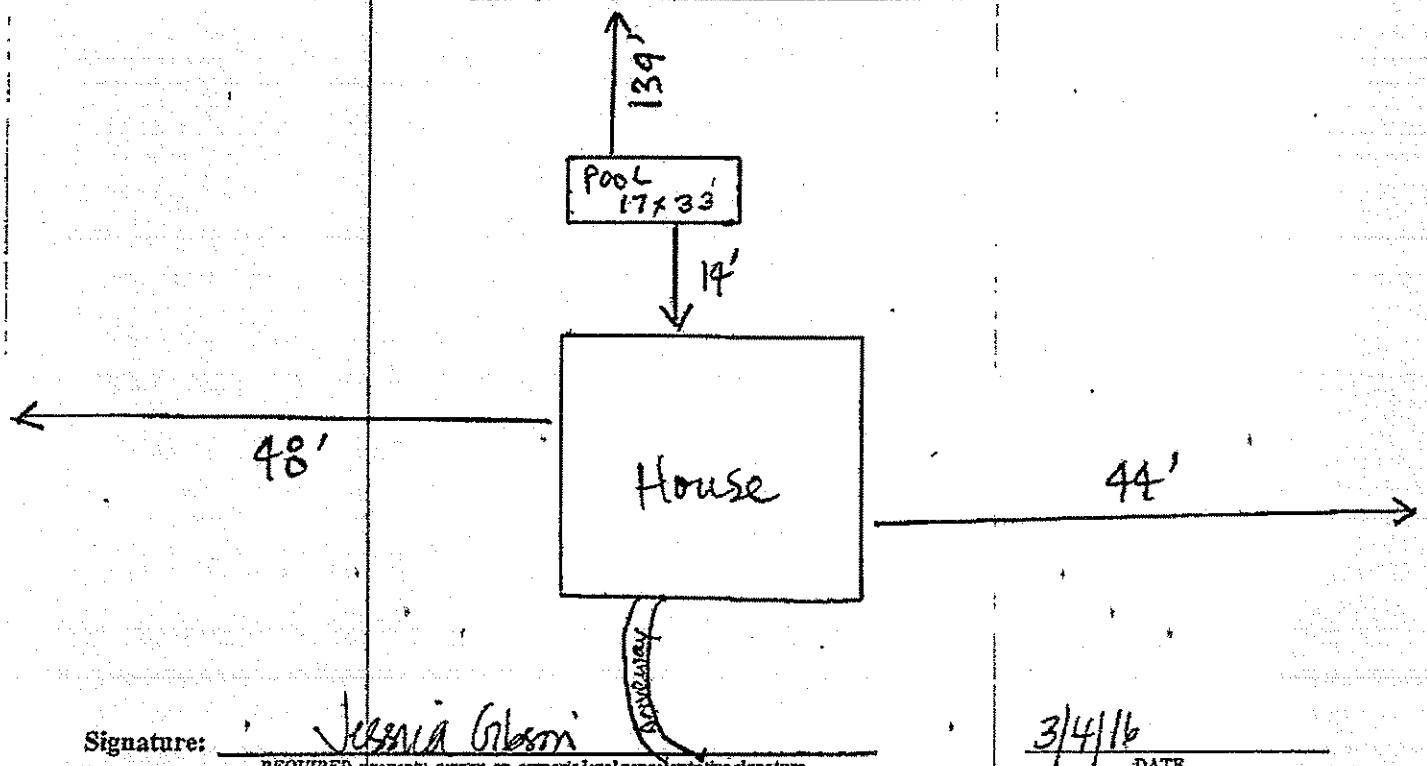

Signature: Jessica Gibson
REQUIRED property owner or owner's legal representative signature.


3/4/16
DATE

114 Maddaket Loop
Mooresville 28117

ONTOUR ALONG THE
LOTS HAS BEEN
ENTAL AREA" BY
MANAGEMENT PLAN.
AY NOT BE DISTURBED,
O STRUCTURES, PIERS,
TYPE MAY BE PLACED

AT, OTHER THAN LAND
FOR USE AS OPEN
AND STREETS, GOLF
USE, SWIMMING POOL,
ID OTHER SPECIFIED
TACHED SINGLE FAMILY

HOLE #4
NT ON NORMAN LLC
1088 PG 88

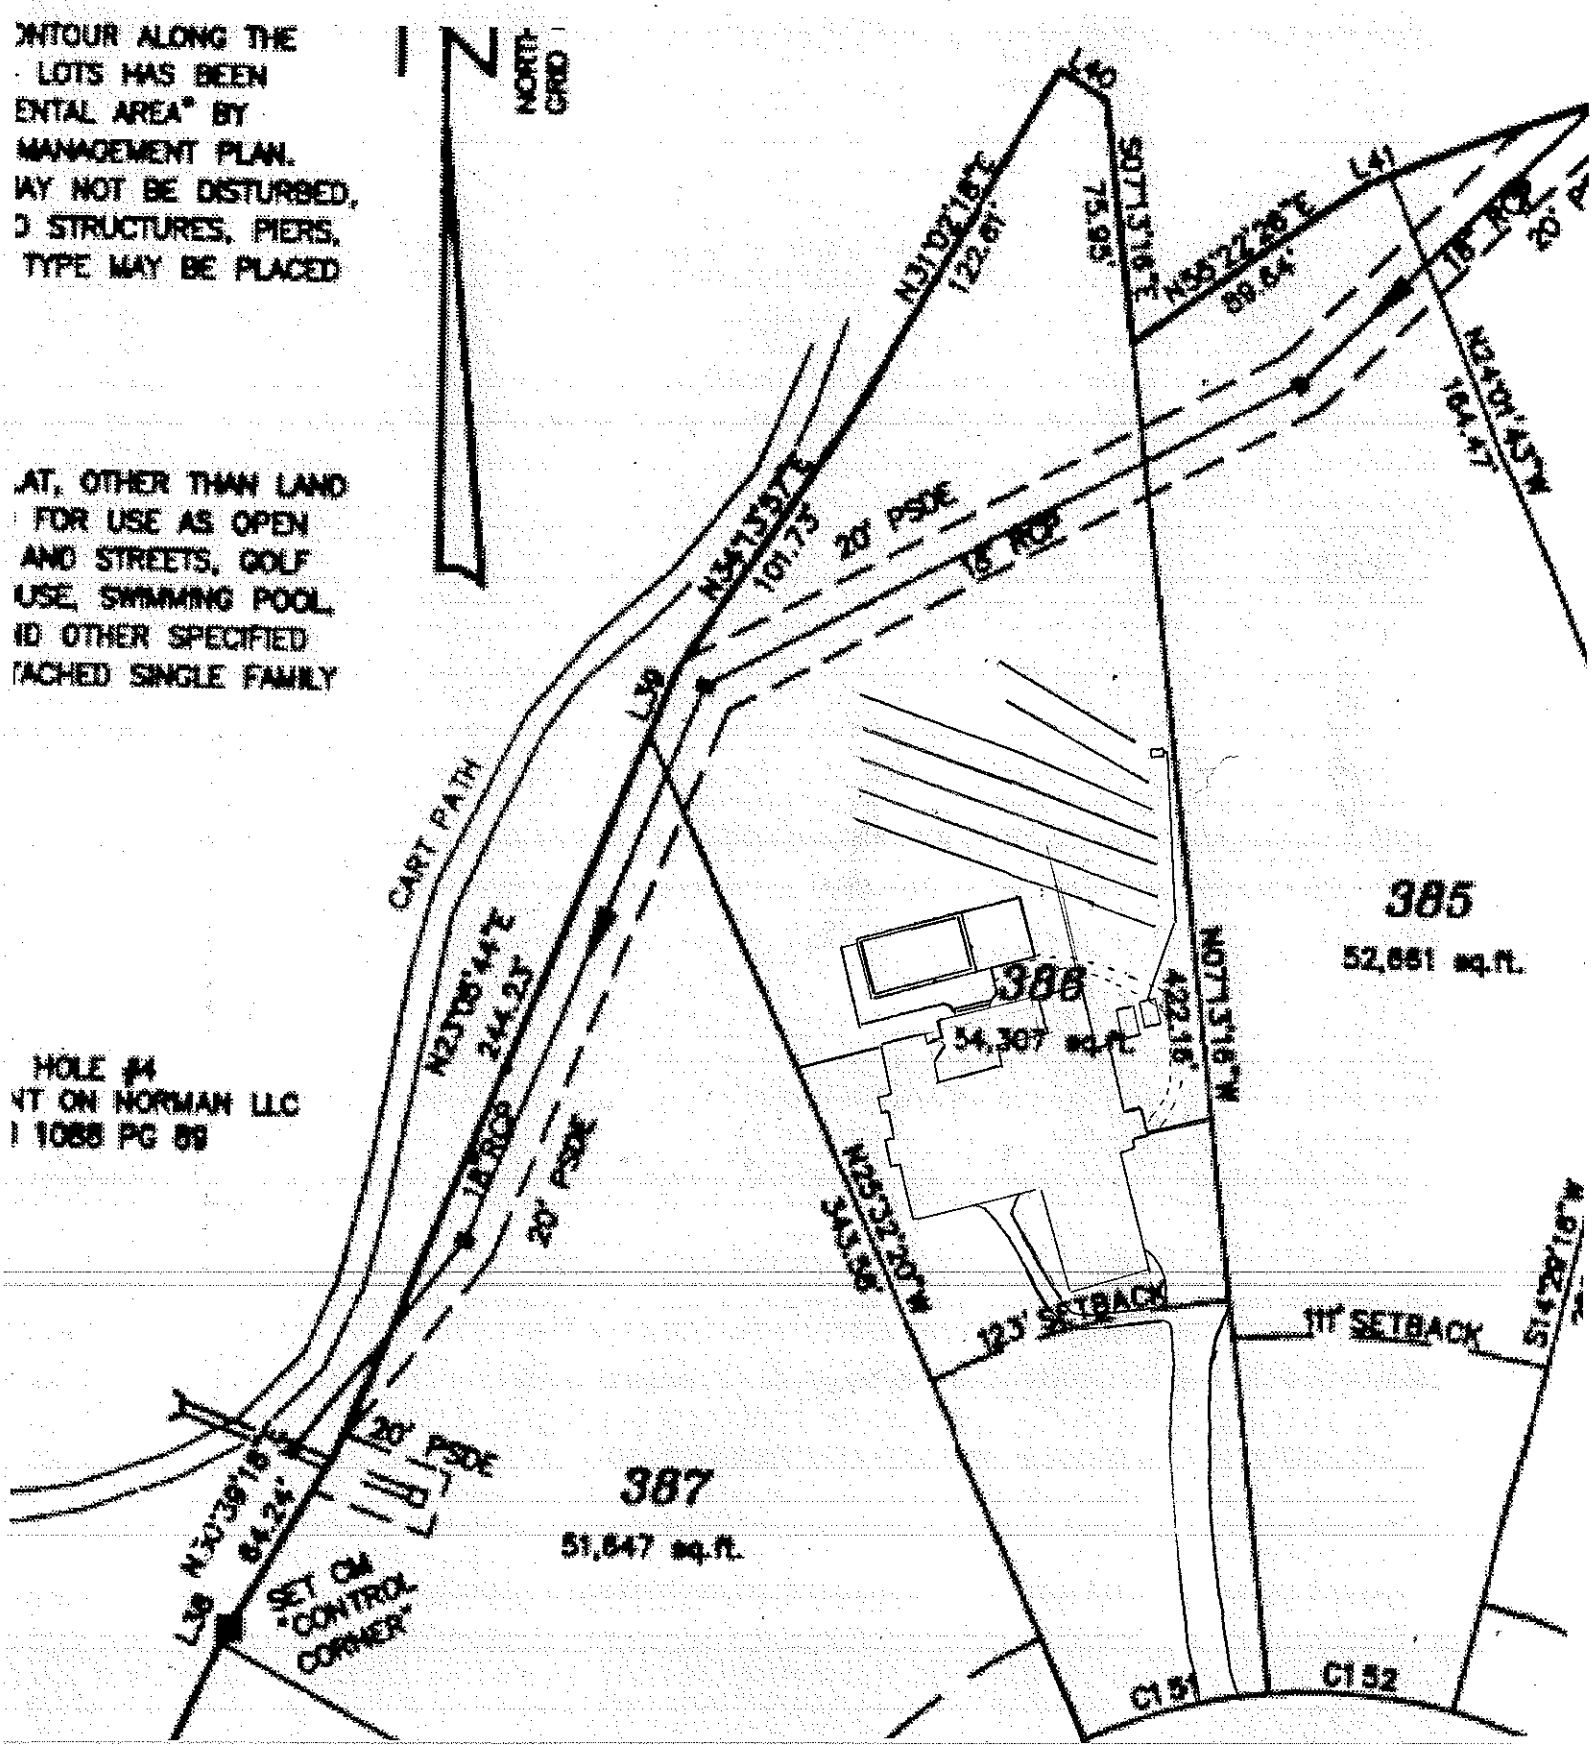

Get on I-485/Governor James G Martin Fwy/I-485 Inner in Charlotte
4 min (1.5 mi)

Take I-77 N to NC-1100/Brawley School Rd in Davidson. Take exit 35 from I-77 N
34 min (35.9 mi)

Follow NC-1100 to Maddaket Loop
10 min (5.7 mi)

Turn left onto NC-1100/Brawley School Rd
4.7 mi

Continue straight onto NC-1100
0.8 mi


Turn right onto Marstons Mill Dr
0.1 mi

Turn right onto Maddaket Loop
Destination will be on the right
305 ft
114 Maddaket Loop

NOTES:
Travertine decking, fireplace, roofed structure, retaining/sitting walls, tree and stump removal & yard drain By DRV Landscaping - Dennis - 704-282-7585

Gas line to fireplace by BH

REVISED 4.15.16

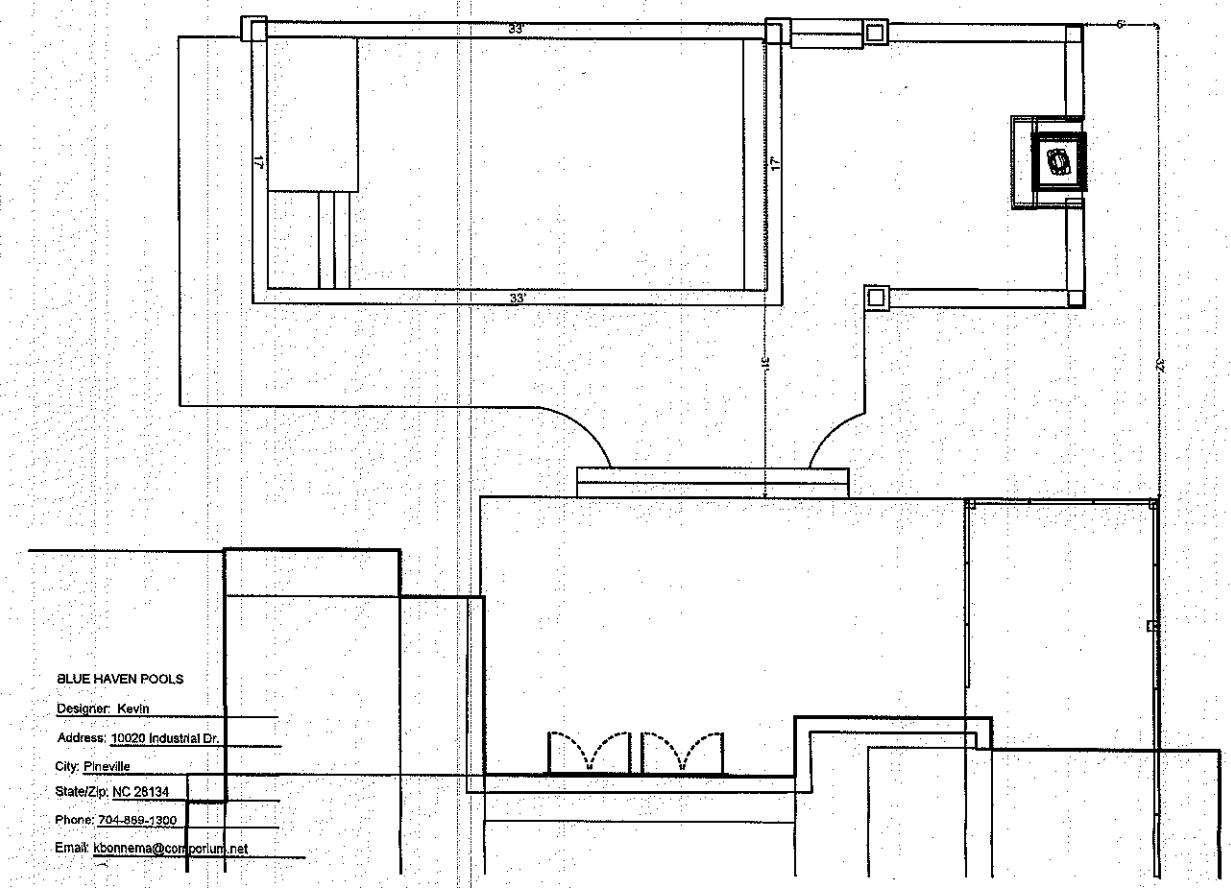

BLUE HAVEN POOLS

Designer: Kevin

Address: 10020 Industrial Dr.

City: Pineville

State/Zip: NC 28134

Phone: 704-889-1300

Email: kbonnema@comporium.net

POOL SPECS

MAX. WIDTH 17
MAX. LENGTH 33
POOL DEPTHS 3.5 - 6

TEMPLATE #
PERIMETER 100
SUR. AREA 562
POOL CAPACITY 14,500
TURNOVER RATE

EXCAVATION

REMOVE DIRT by BH
REMOVE STUMPS by others
REMOVE FENCE by BH
REPLACE FENCE by BH

NOTES:

DECK

TYPE travertine - by others

PLUMBING

FILTER RUN FTG <35'
RETURN LINES 2
WATERFALL FOOTAGE
GAS LINE <80'
ELECTRIC RUN <50'

EQUIPMENT

FILTER TYPE 525 Cart.
PUMP HP 1.5
SMART CONTROL PS8
SMART PURE OZONE
SALT Goldline
POOL LIGHT 500w

GUNITE

LOVE SEAT per plan
RBB 12" tall 2-16" tall columns

NOTES:

HEATER 400,000 nat gas
CLEANER phantom

COPING

TYPE non bullnosed travertine

TILE
TYPE TBD

PLASTER
TYPE Grey Quartz

NAME: Jonathan Gibson

ADDRESS: 114 Maddaket Loop

CITY: Mooresville

STATE: NC

PHONE: 704-962-1307

ZIP: 28117

CELL:

jonathan.gibson@penskeracing.com