VISION OF ENVIRONMENTAL HEALTH:
ON-SITE WASTEWATER SECTION

PROPERTY ID #: _____
COUNTY: _____

SOIL/SITE EVALUATION
for ON-SITE WASTEWATER SYSTEM

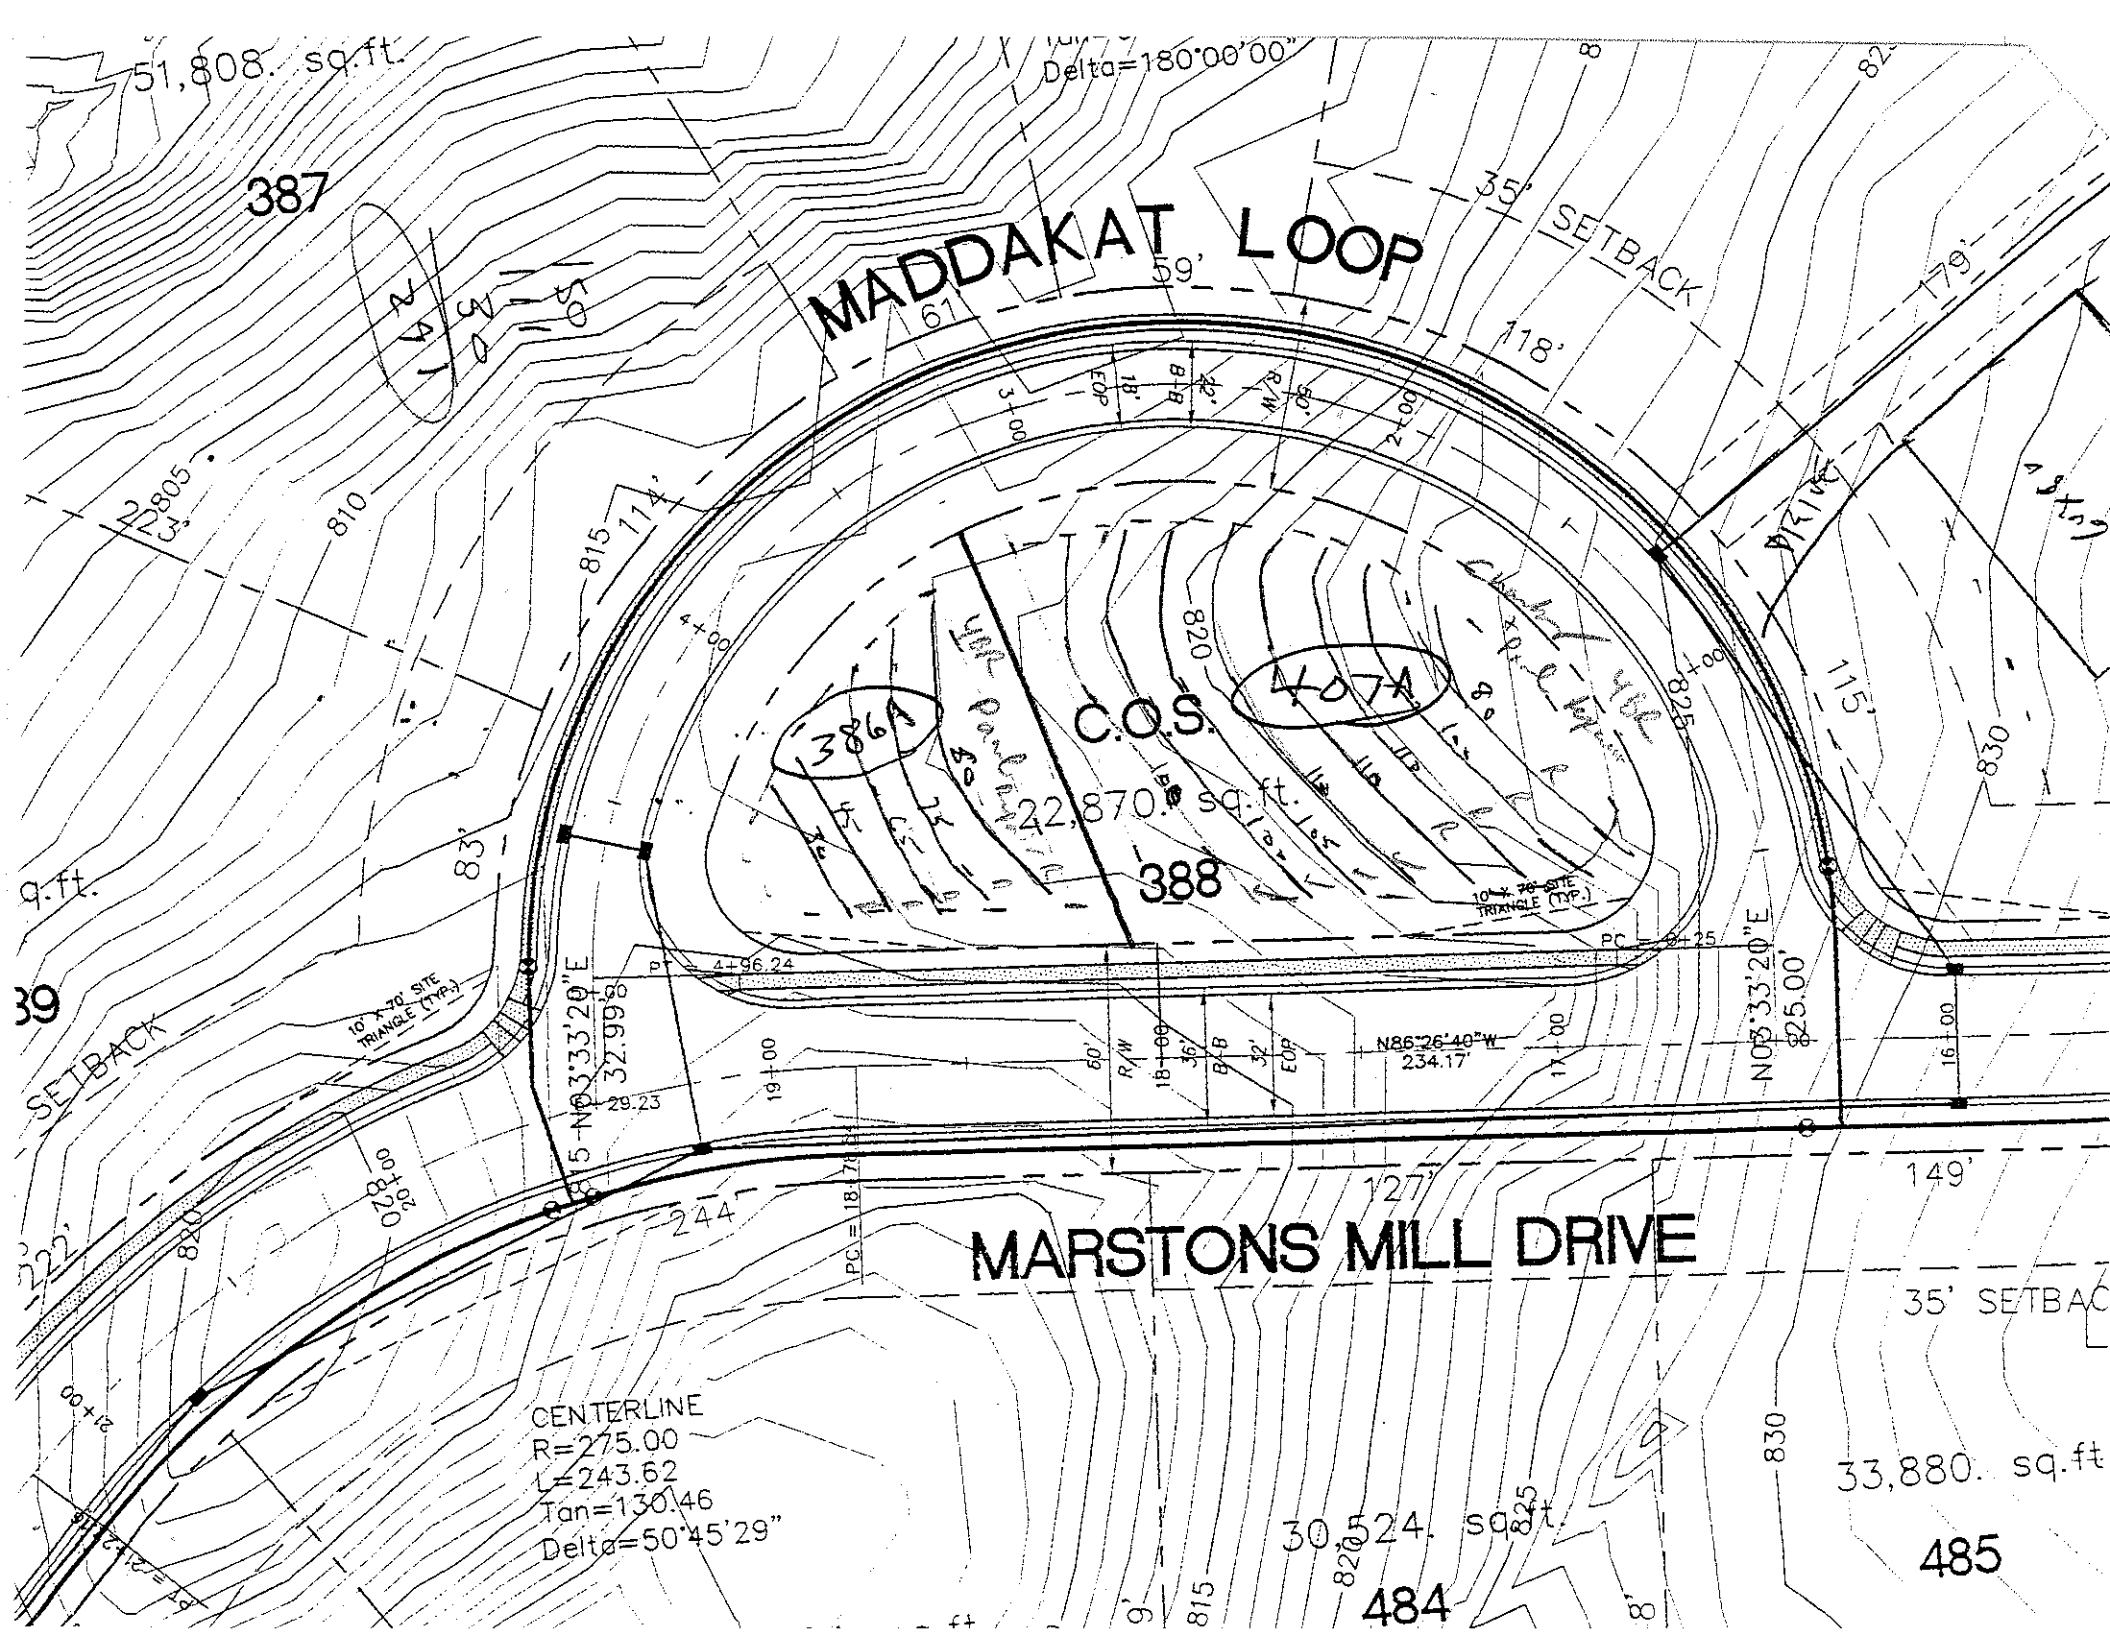
OWNER: _____ APPLICANT: _____
ADDRESS: _____ APPLICATION DATE: _____ DATE EVALUATED: _____
PROPOSED FACILITY: _____ PROPOSED DESIGN FLOW (.1949): _____ PROPERTY SIZE: _____
LOCATION OF SITE: 36 36 PROPERTY RECORDED: _____
WATER SUPPLY: ☐ Private ☐ Public ☐ Well ☐ Spring ☐ Other _____
EVALUATION METHOD: ☐ Auger Boring ☐ Pit ☐ Cut
TYPE OF WASTEWATER: ☐ Sewage ☐ Industrial Process ☐ Mixed

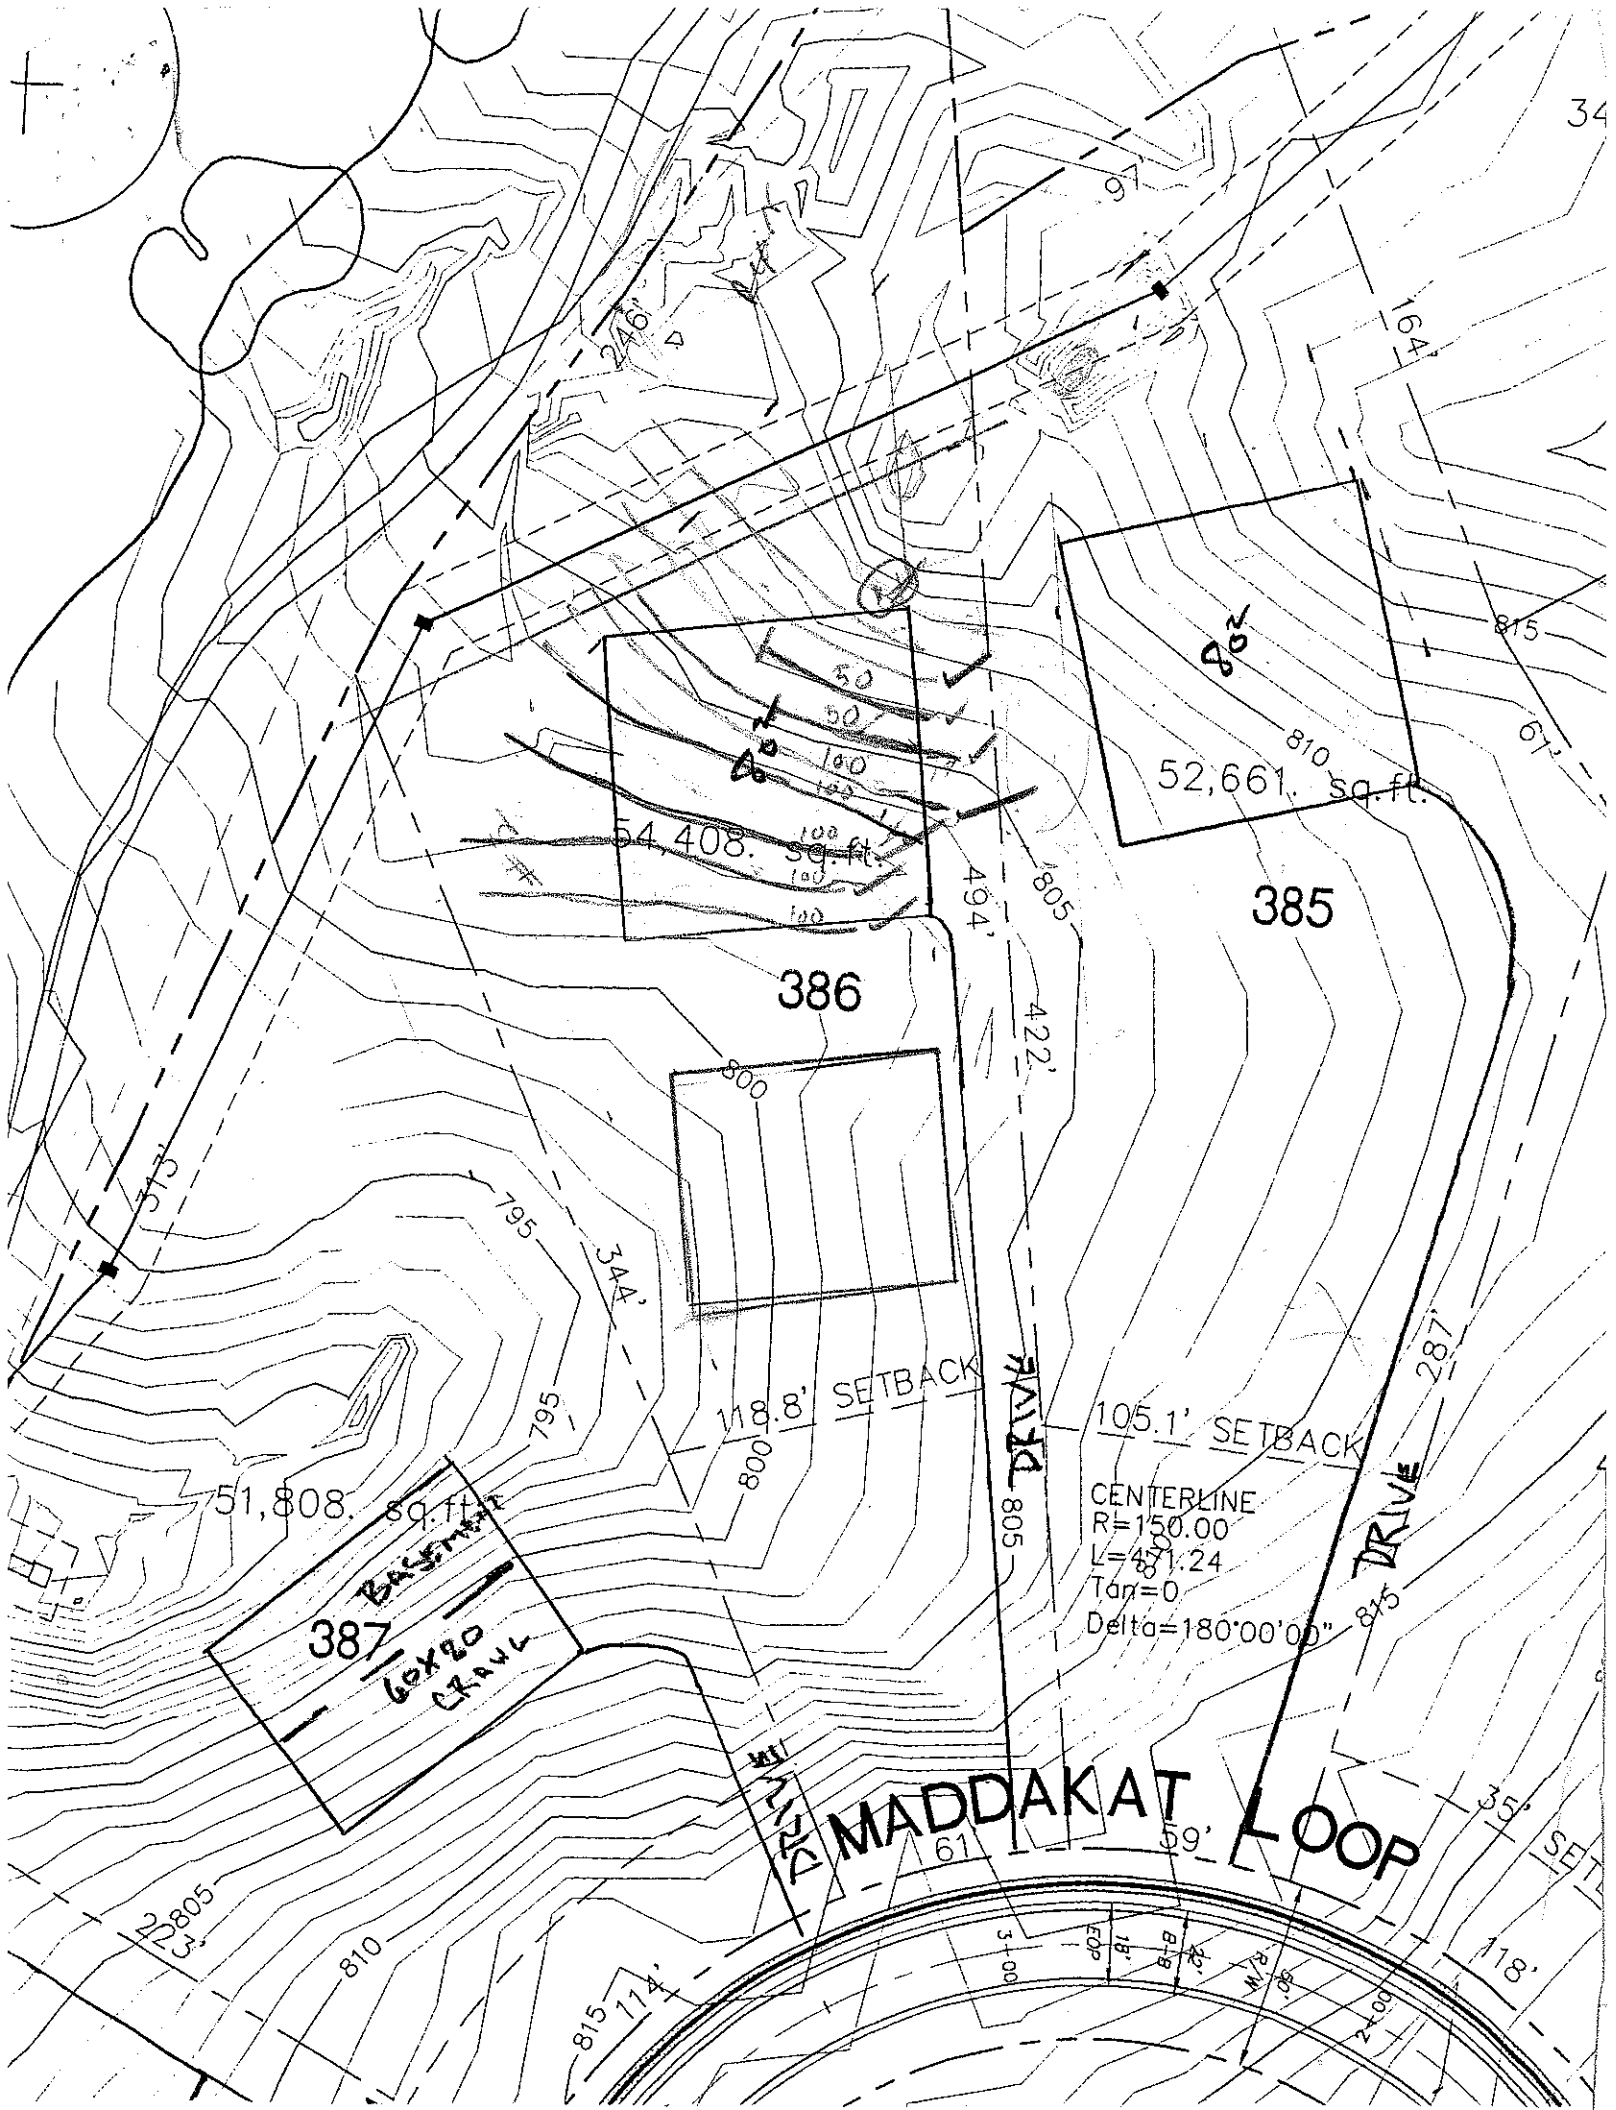
PROFILE #	.1940 LANDSCAPE POSITION/ SLOPE %	HORIZON DEPTH (IN.)	SOIL MORPHOLOGY (.1941) .1941 STRUCTURE/ TEXTURE	.1941 CONSISTENCE/ MINERALOGY	OTHER PROFILE FACTORS .1942 SOIL WETNESS/ COLOR	.1943 SOIL DEPTH	.1956 SAPRO CLASS	.1944 RESTR HORIZ	PROFILE CLASS & LTAR
1		0-24	RC BSK	FR SS, P					PS .2
		24-48	RC/4B Mott's	FR SS, P					
2		0-6	SL GR	FR SS, P					PS .2
		6-36	RC MANY F2	SS, P					
		36-50	C/CL WSAB	FR SS, SP	4B Mott'S				
3									
4									

DESCRIPTION	INITIAL SYSTEM	REPAIR SYSTEM
Available Space (.1945)		
System Type(s)		
Site LTAR		

OTHER FACTORS (.1946): _____
SITE CLASSIFICATION (.1948): _____

EVALUATED BY: _____
OTHER(S) PRESENT: _____


51,808. sq.ft.
Delta=180°00'00"
387
MADDAKAT LOOP
59'
35' SETBACK
118'
61
179'
2805
810
815
114'
83'
820
825
115'
830
386A
C.O.S.
22,870. sq.ft.
388
407A
10' X 70' SITE TRIANGLE (TYP.)
PT 4+96.24
PC 0+25
N03°33'20"E 32.99'
L=29.23
N03°33'20"E 25.00'
N86°26'40"W 234.17'
60' R/W
36' B/B
32' EOP
18+00
19+00
17+00
16+00
127'
149'
244'
MARSTONS MILL DRIVE
35' SETBAC
CENTERLINE
R=275.00
L=243.62
Tan=130.46
Delta=50°45'29"
30,524. sq.ft.
33,880. sq.ft
484
485


54,408. sq.ft.
386
52,661. sq.ft.
385
51,808. sq.ft.
387
BASEMENT
60X80
CRAWL
118.8' SETBACK
105.1' SETBACK
CENTERLINE
R=150.00
L=471.24
Tan=0
Delta=180°00'00"
MADDAKAT LOOP
DRIVE
246'
164'
494'
422'
344'
287'
59'
61'
114'
805
810
815
795
800
100
50