DEPARTMENT OF ENVIRONMENT,
HEALTH, & NATURAL RESOURCES
DIVISION OF ENVIRONMENTAL HEALTH


SHEET ____ OF ____
PROPERTY I.D.#: ____
PROPERTY RECORDED: ____
COUNTY: ____


SOIL/SITE EVALUATION
FOR
ON-SITE WASTEWATER SYSTEM

APPLICANT: CRI OWNER: AGENT: PHONE: ____
ADDRESS: ____ APPLICATION DATE: ____ DATE EVALUATED: 5/24/95
PROPOSED FACILITY: 480 gpd
PROPERTY SIZE: ____
LOCATION OF SITE: Yacht Shores II Lot 13
WATER SUPPLY: On-Site Well ____ Comm. Well ____ Public ____ Other ____ EVAL. METHOD: Auger Boring ✓ Pit ____ Cut ____

PROFILE #	.1940 LANDSCP POS. (%)	HORIZON DEPTH (IN.)	.1941 STRUCTURE/TEXTURE	.1941 MINERALOGY/ CONSISTENCE	.1942 WETNESS COND.	.1944 RESTRICT HORIZONS	.1948 CLASS OF HORIZ	1943/ 1956 SAPRLT CLASS.	HORIZON LTAR
1		0-8	sa b cl						.3
		8-32	ss sa b - c						
		32-48	wk sa b - cl						
2									
3									
4									
5									

AVAILABLE SPACE (.1945) ____ SITE CLASSIFICATION (.1948): ____ SITE LONG-TERM ACCEPTANCE RATE: ____
EVALUATED BY: ____ OTHER(S) PRESENT: ____
COMMENTS: ____

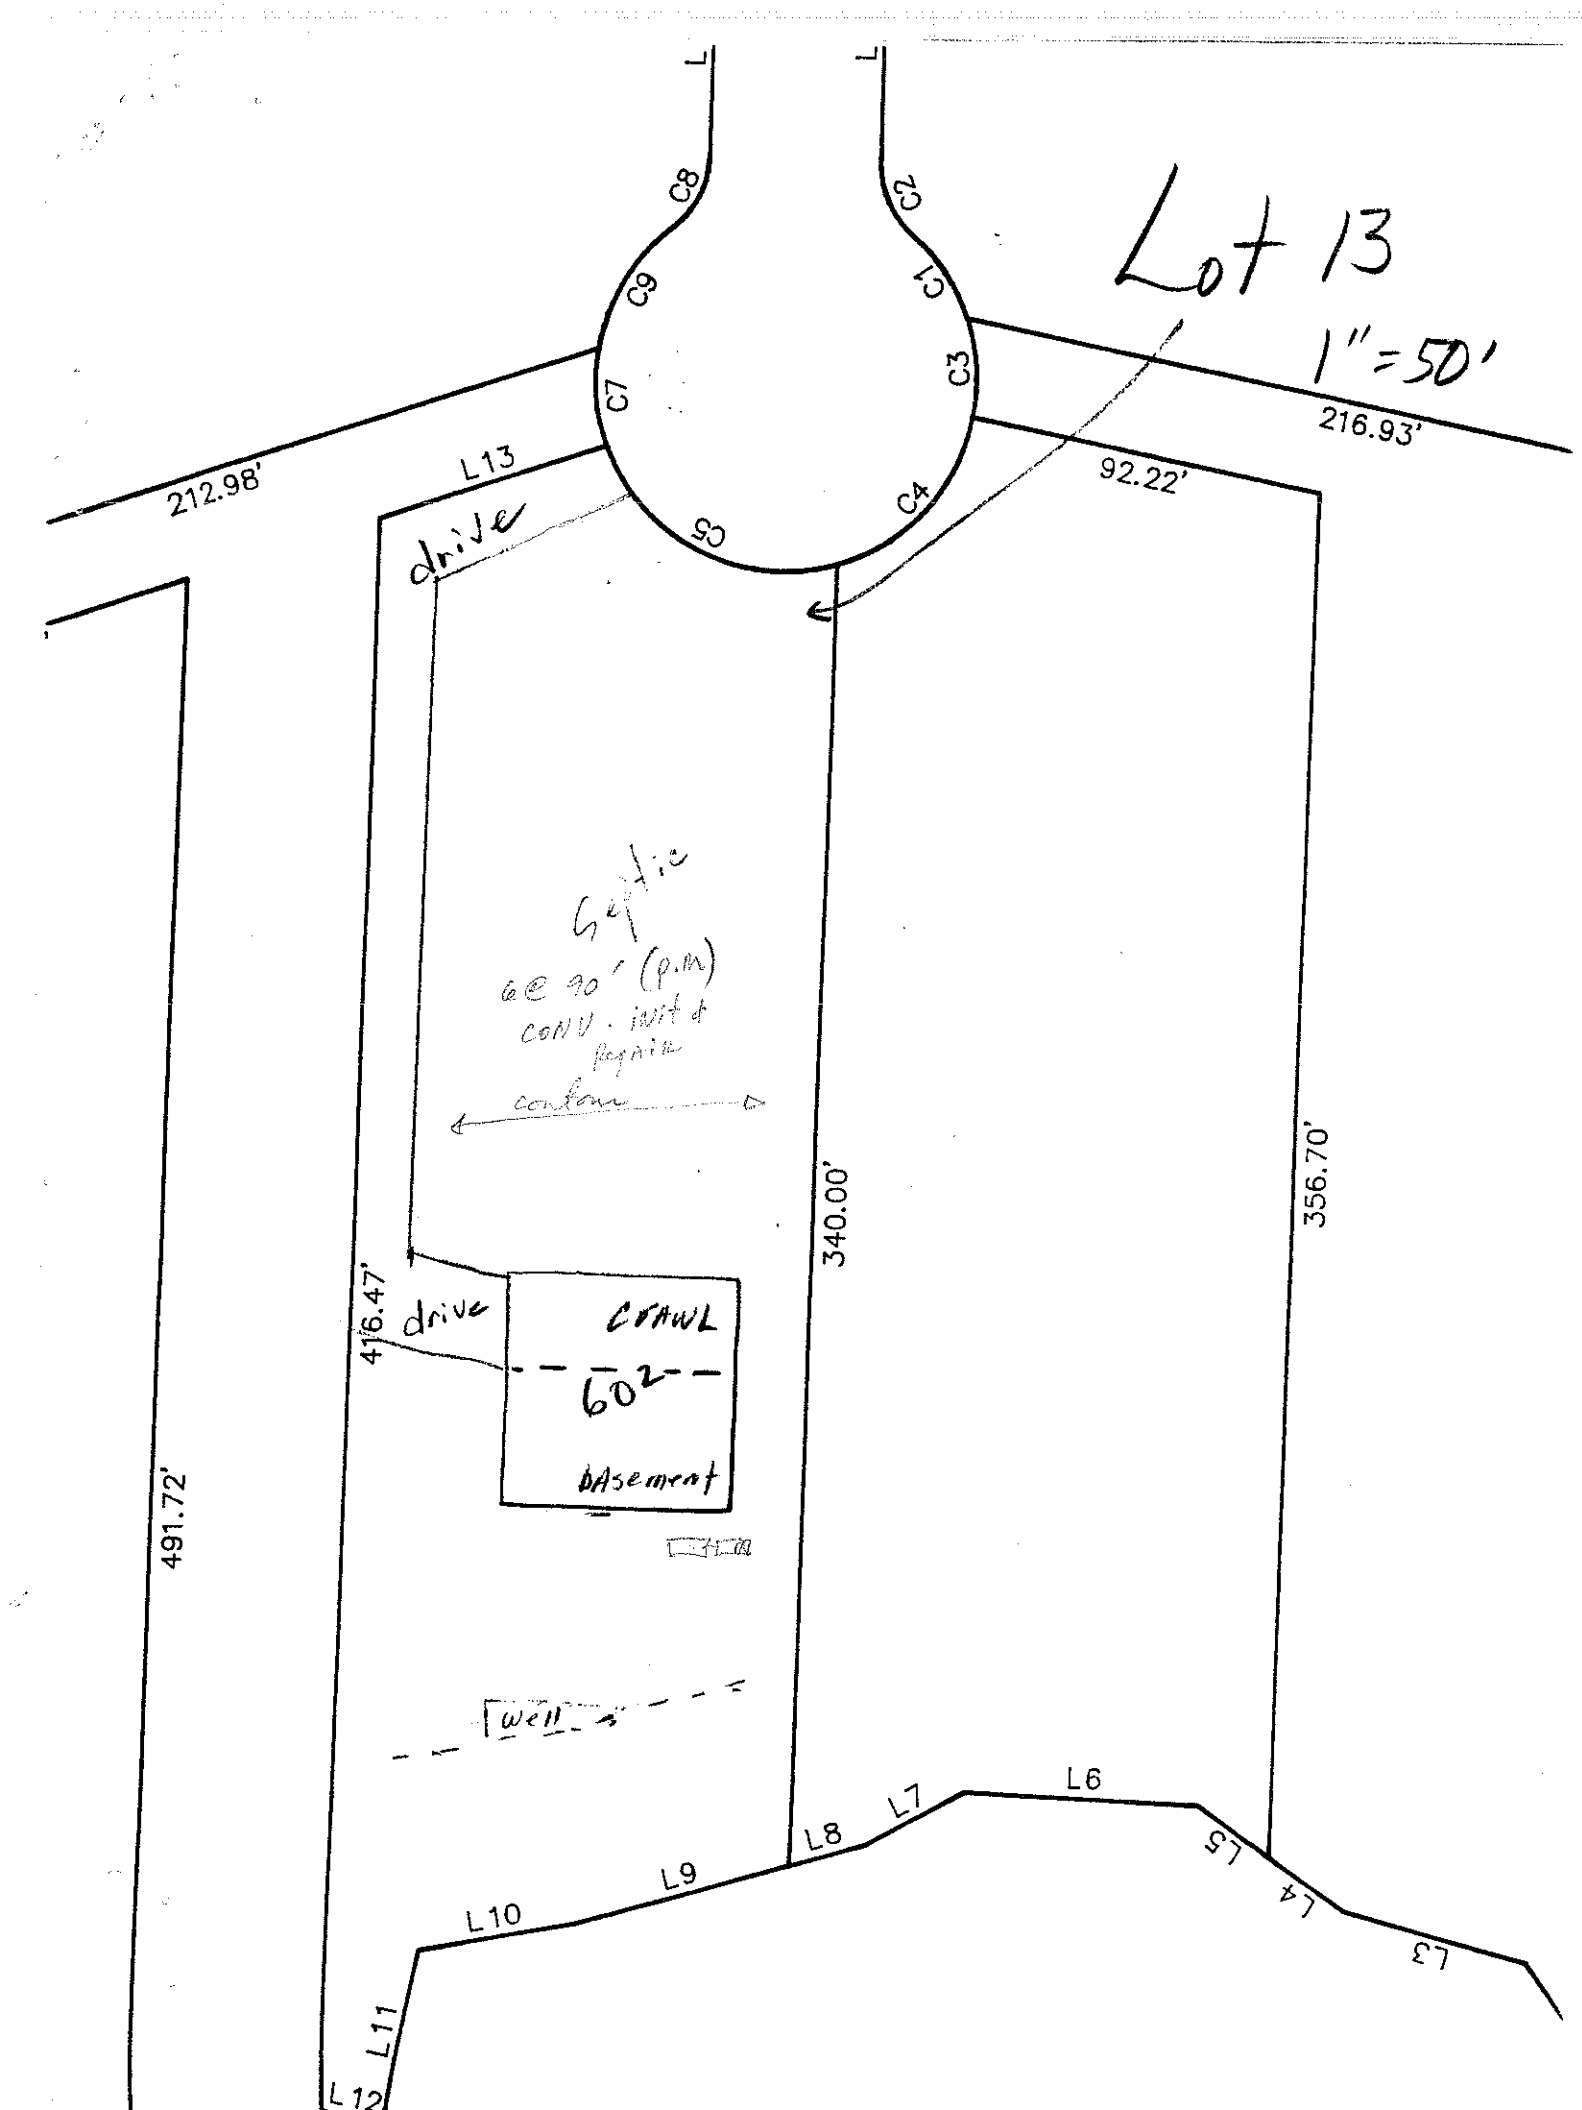
Lot 13
1" = 50'
L
L
C8
C9
C7
C2
C1
C3
C4
C5
212.98'
L13
drive
216.93'
92.22'
Septic
@ 90' (P.M)
conv. invert of
pipe in
contact
340.00'
356.70'
416.47'
drive
CRAWL
60²
BASement
491.72'
well
L6
L7
L8
L9
L10
L11
L12
L5
L4
L3

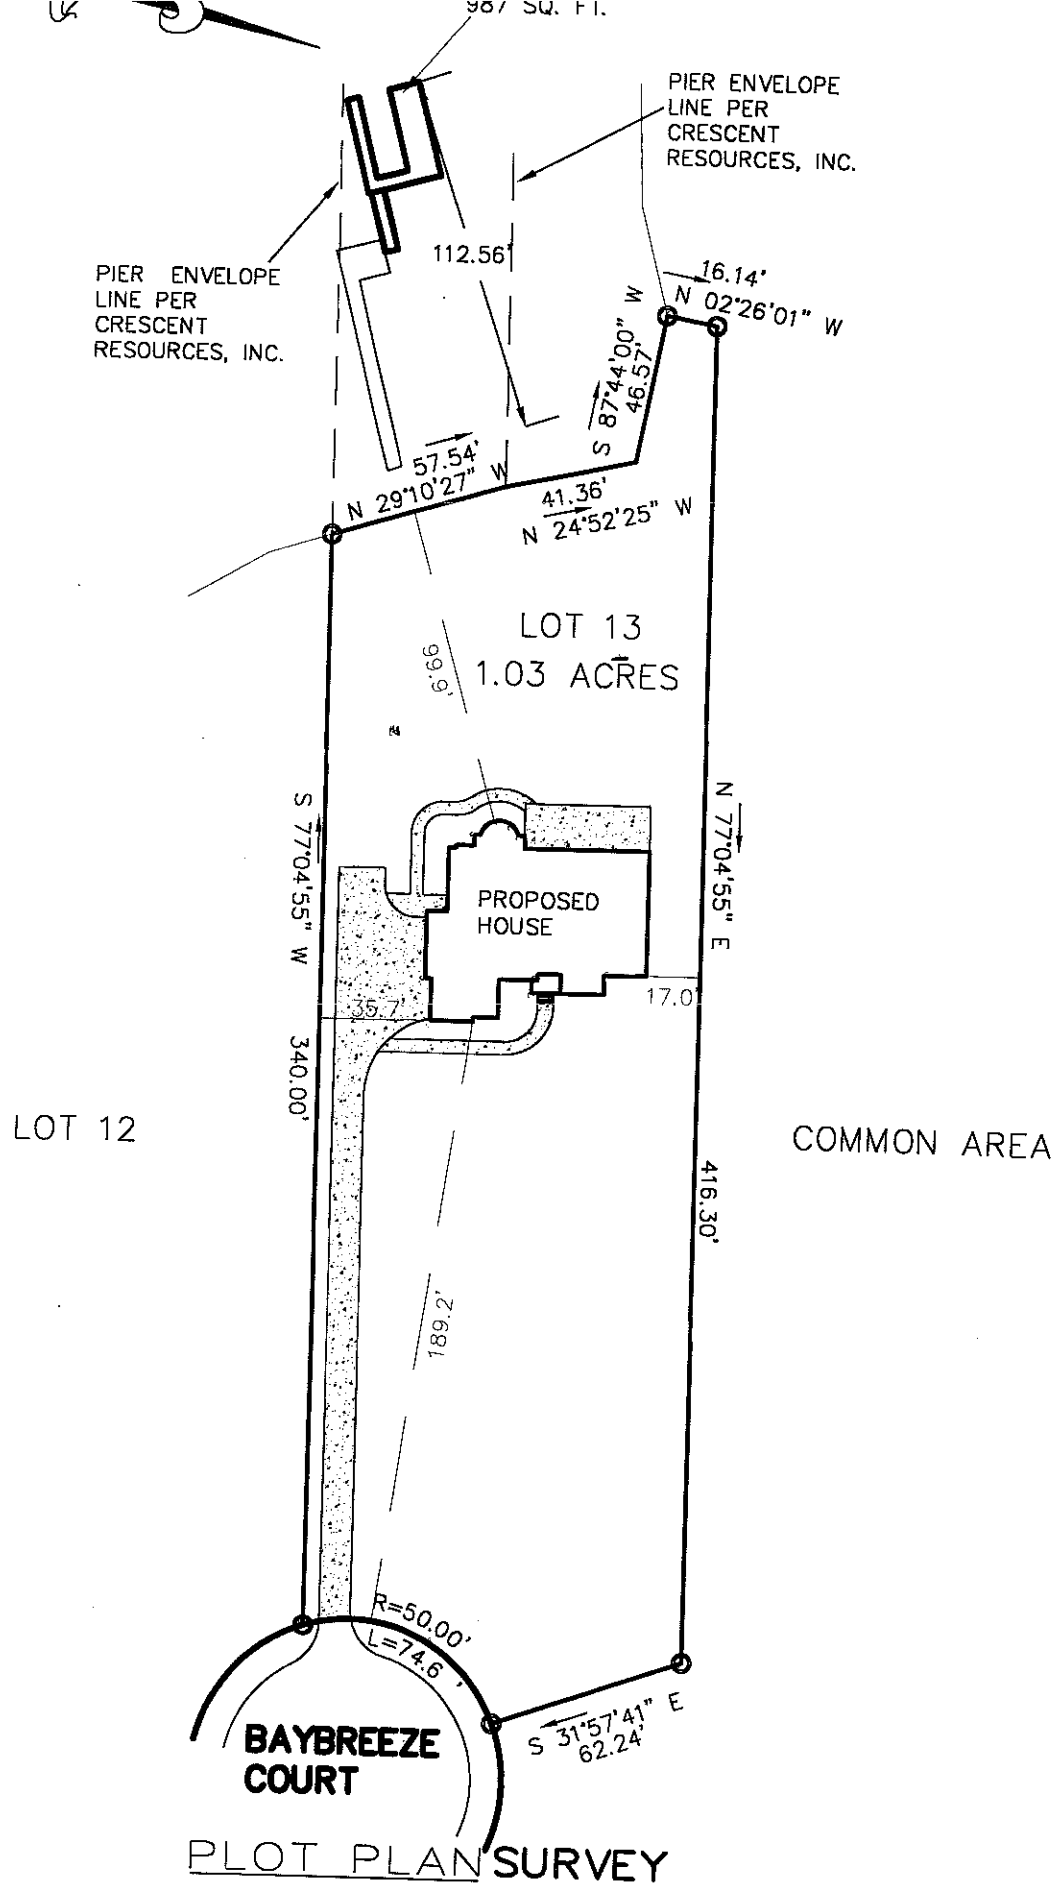

PLOT PLAN SURVEY

OF

LOT 13 YACHT SHORES

SCALE 1" = 60'

DAVIDSON TWSP., IREDELL CO., N.C.

ACQUIRED BY: DONALD P. SMITH JR. & TERESA M. SMITH

FIELD BOOK: 226

FILE: 5326811

TAX MAP NO: