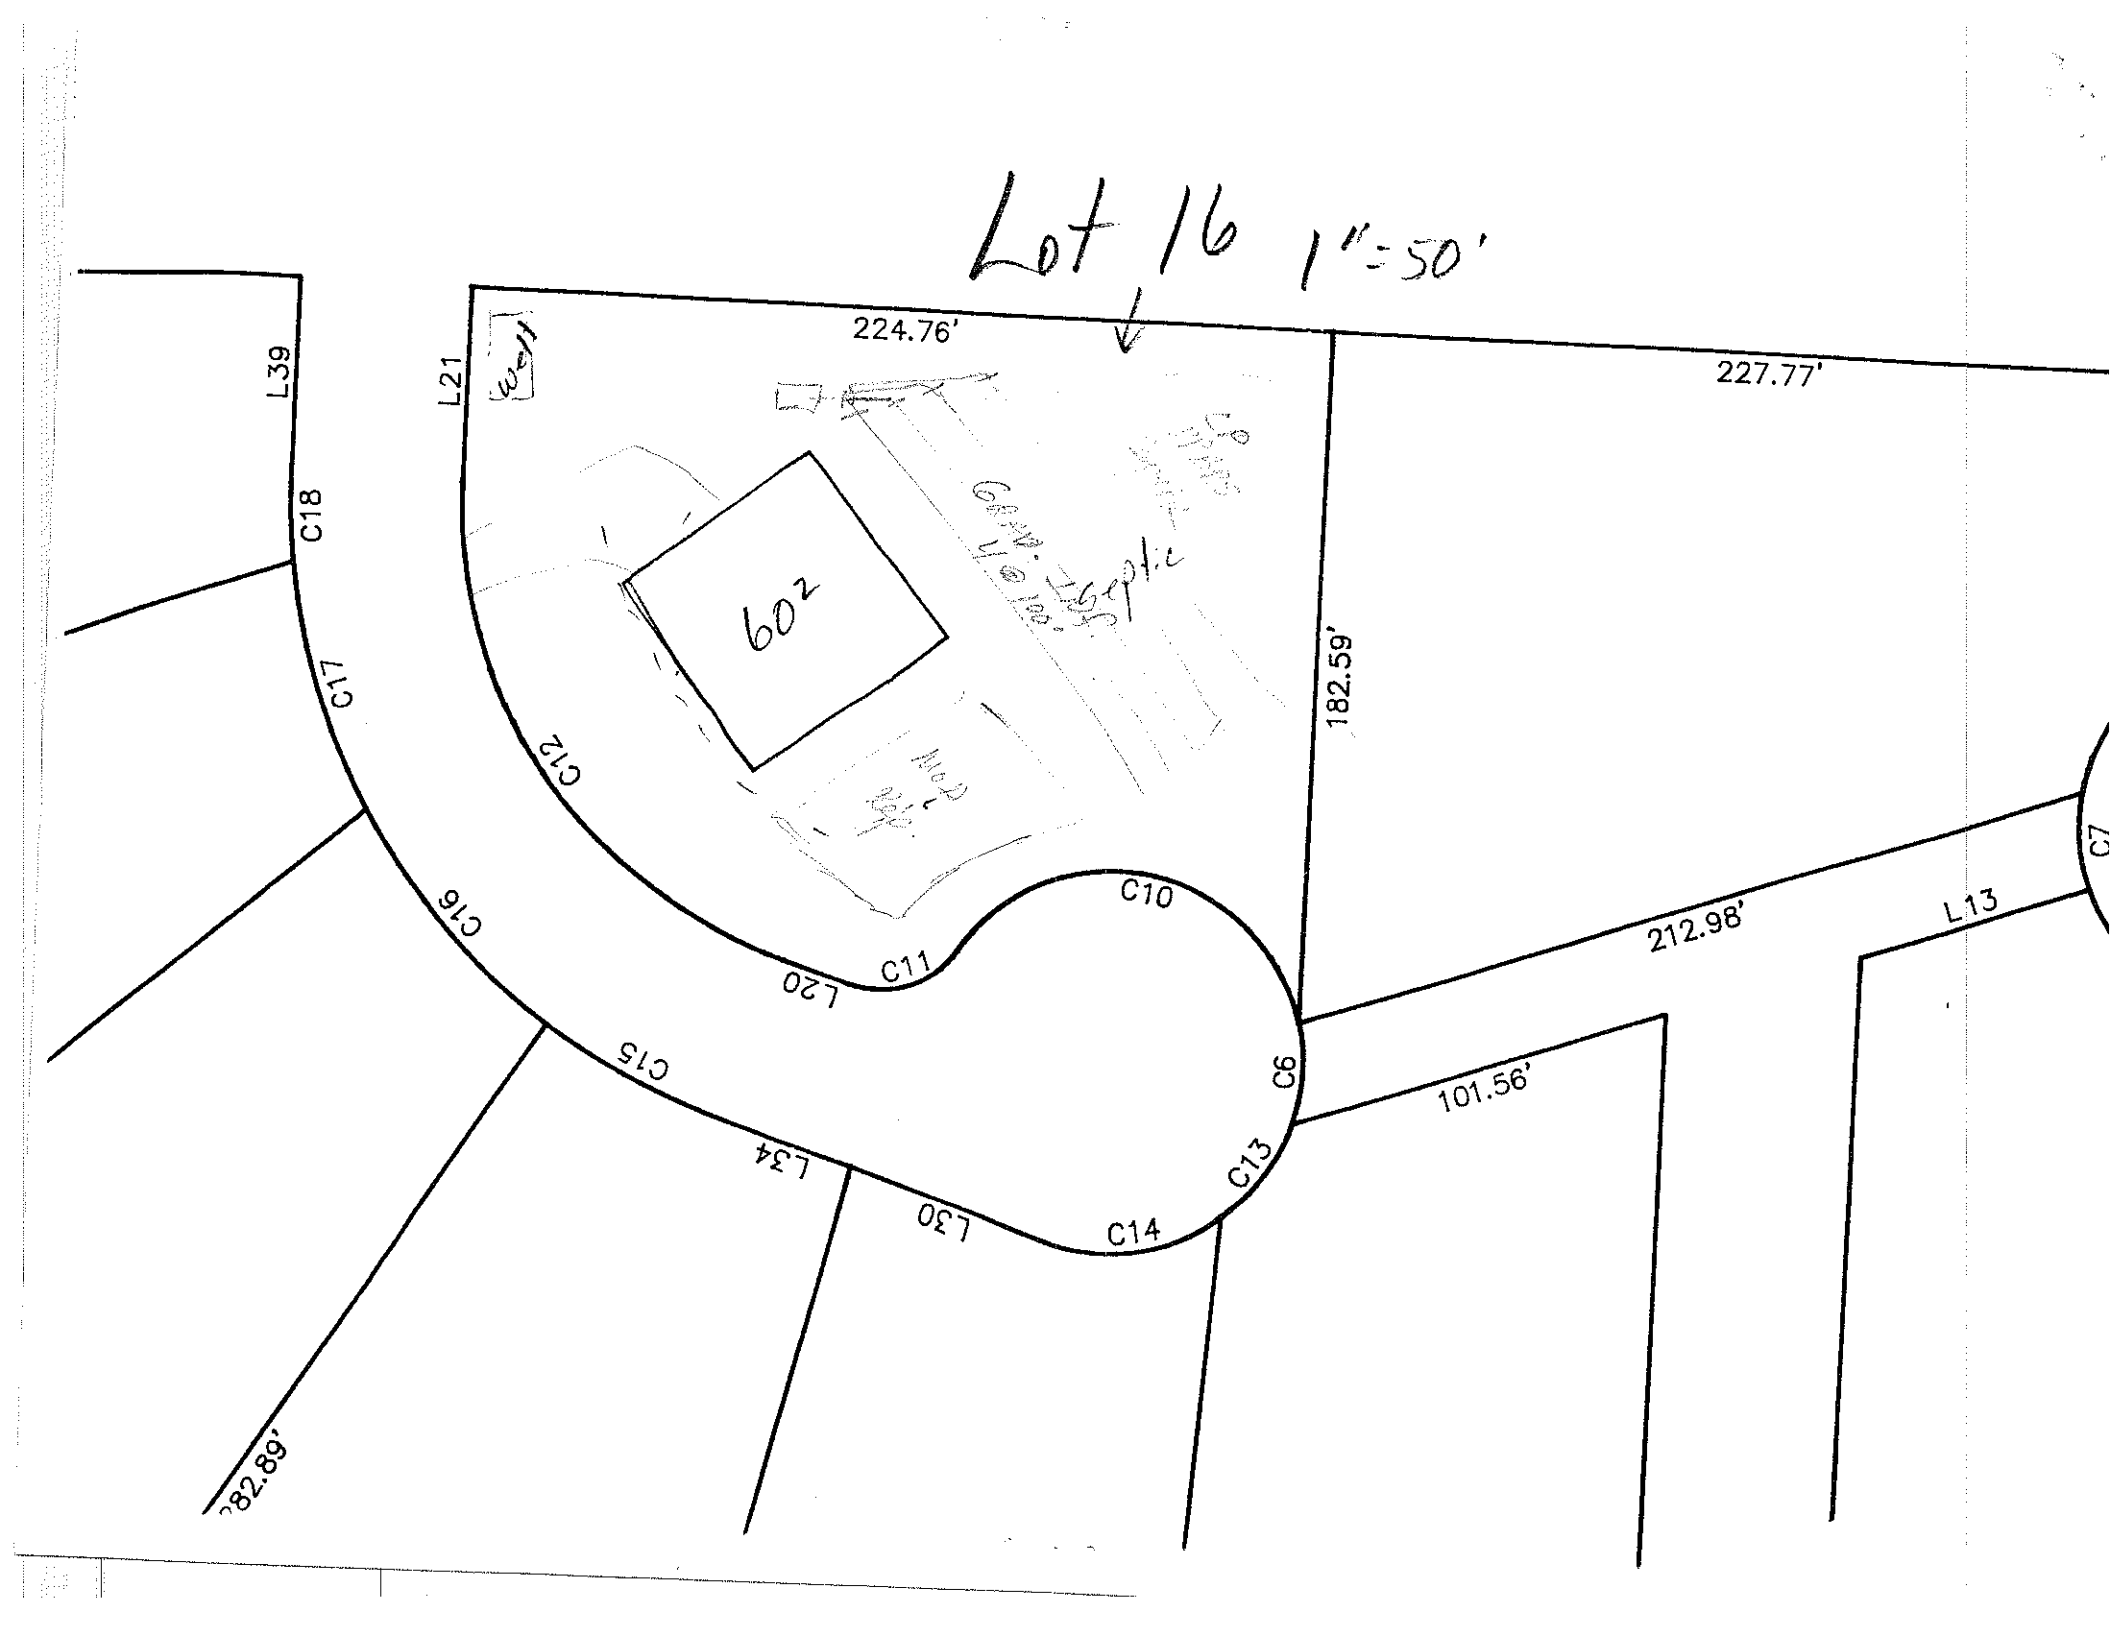

Lot 16 1"=50'
224.76'
227.77'
L39
L21
C18
C17
C12
C16
C15
L34
L30
C14
C13
C6
C10
C11
L20
182.59'
212.98'
L13
101.56'
282.89'
60²
Septic

EPARTMENT OF ENVIRONMENT,
EALTH, & NATURAL RESOURCES
IVISION OF ENVIRONMENTAL HEALTH

PROPERTY I.D.#: _____
PROPERTY RECORDED: _____
COUNTY: _____

SOIL/SITE EVALUATION
FOR
ON-SITE WASTEWATER SYSTEM

PPLICANT: CRE OWNER: __ AGENT: __ PHONE: _____
DDRESS: _____ APPLICATION DATE: _____ DATE EVALUATED: 5/24/95
_____ PROPOSED FACILITY: 480 gpd
_____ PROPERTY SIZE: _____
OCATION OF SITE: lot 16 Smithdeal Dr EVAL. METHOD: Auger Boring ✓ Pit ___ Cut ___
WATER SUPPLY: On-Site Well ___ ✓ Comm. Well ___ Public ___ Other _____

PROFILE	.1940 LANDSCP POS. (%)	HORIZON DEPTH (IN.)	.1941 STRUCTURE/TEXTURE	.1941 MINERALOGY/ CONSISTENCE	.1942 WETNESS COND.	.1944 RESTRICT HORIZONS	.1948 CLASS OF HORIZ	1943/ 1956 SAPRLT CLASS.	HORIZON LTAR
1		0-8	msbk cl						-3
		8-32	ssbk-c						
		32-47	msbk-cl						
2									
3									
4									
5									

SITE LONG-TERM ACCEPTANCE RATE: _____

AVAILABLE SPACE (.1945) _____ SITE CLASSIFICATION (.1948): _____

EVALUATED BY: _____ OTHER(S) PRESENT: _____

COMMENTS: _____