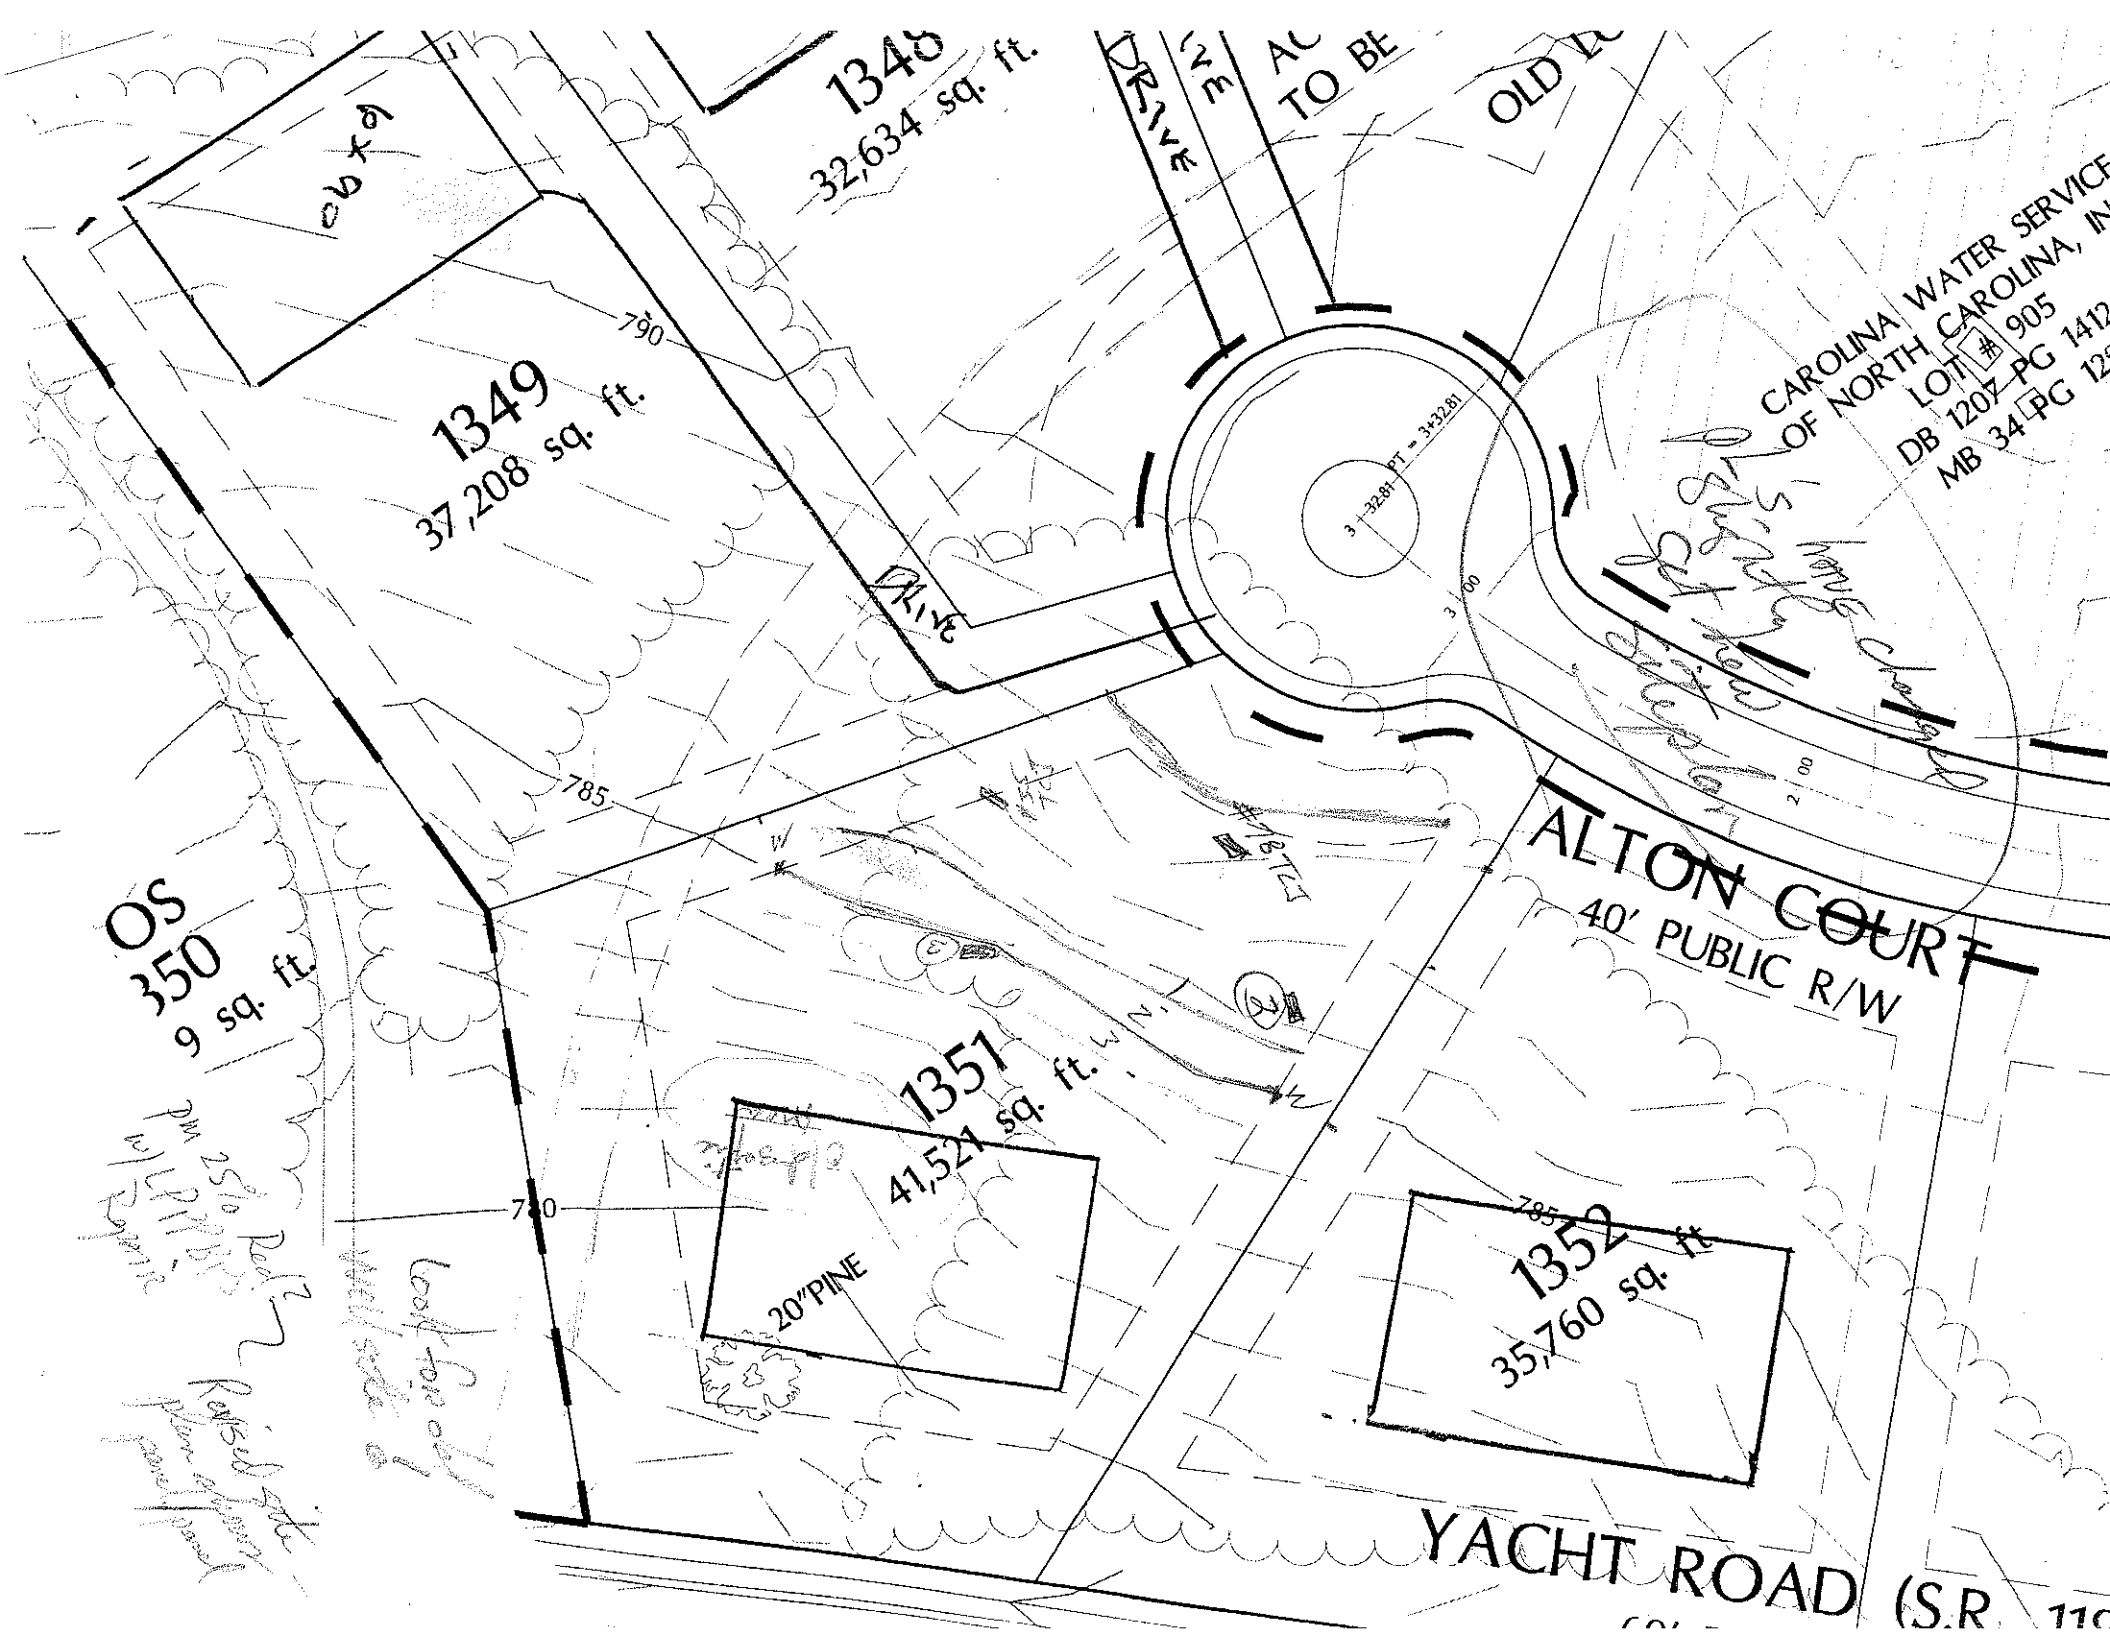

1348
32,634 sq. ft.
1349
37,208 sq. ft.
1351
41,521 sq. ft.
1352
35,760 sq. ft.
OS
350
9 sq. ft.
ALTON COURT
40' PUBLIC R/W
YACHT ROAD (S.R.
20"PINE
790
785
780
CAROLINA WATER SERVICE
OF NORTH CAROLINA, IN
LOT # 905
DB 1207 PG 1412
MB 34 PG 12
OLD L
TO BE

DEPARTMENT OF ENVIRONMENT, HEALTH, AND NATURAL RESOURCES
DIVISION OF ENVIRONMENTAL HEALTH
ON-SITE WASTEWATER SECTION

Sheet ___ of ___
PROPERTY ID #: _____
COUNTY: _____

SOIL/SITE EVALUATION
for ON-SITE WASTEWATER SYSTEM

OWNER: _____ APPLICANT: _____
ADDRESS: _____ APPLICATION DATE: _____ DATE EVALUATED: 3-26-04
PROPOSED FACILITY: _____ PROPOSED DESIGN FLOW (.1949): 480 gpd PROPERTY SIZE: _____
LOCATION OF SITE: lot 135 Mt B The Pt PROPERTY RECORDED: _____
WATER SUPPLY: ☐ Private ☐ Public ☐ Well ☐ Spring ☐ Other _____
EVALUATION METHOD: ☐ Auger Boring ☐ Pit ☐ Cut
TYPE OF WASTEWATER: ☐ Sewage ☐ Industrial Process ☐ Mixed

PROFILE #	.1940 LANDSCAPE POSITION/ SLOPE %	HORIZON DEPTH (IN.)	SOIL MORPHOLOGY (.1941) .1941 STRUCTURE/ TEXTURE	.1941 CONSISTENCE/ MINERALOGY	OTHER PROFILE FACTORS .1942 SOIL WETNESS/ COLOR	.1943 SOIL DEPTH	.1956 SAPRO CLASS	.1944 RESTR HORIZ	PROFILE CLASS & LTAR
1	#18 TC3	0-2	gr lsaL	frssso					e3
		2-33	mdsbk RC	frssso sop					
		33-48	wksbk RcL	frssso	few inf sop				
2	5%±	0-5	gr lsaSL	frssso					e3
		5-9	gr wksbk RcnvSL	frssso					
		9-27	wk-mdsbk RC	fr sosoP					
		27-55	wk Rsbk yrcl	frssso	common inf sop				
3		0-13	wkfsbk RcnvSL	frssso					e3
		13-28	(B-C) wkfsbk yr cL	frssso	common inf sop				
		28-53	massive Rg LSiCL	fr ssso					
4	#35 TC3	0-8	wksbk RcL	frssso					e3
		8-30	mmsbk RC	frssso	few inf sop				
		30-48	(B-C) wksbk RcL	frssso	common inf sop				

DESCRIPTION	INITIAL SYSTEM	REPAIR SYSTEM
Available Space (.1945)		
System Type(s)		
Site LTAR		

OTHER FACTORS (.1946): _____
SITE CLASSIFICATION (.1948): PS
EVALUATED BY: DH
OTHER(S) PRESENT: _____