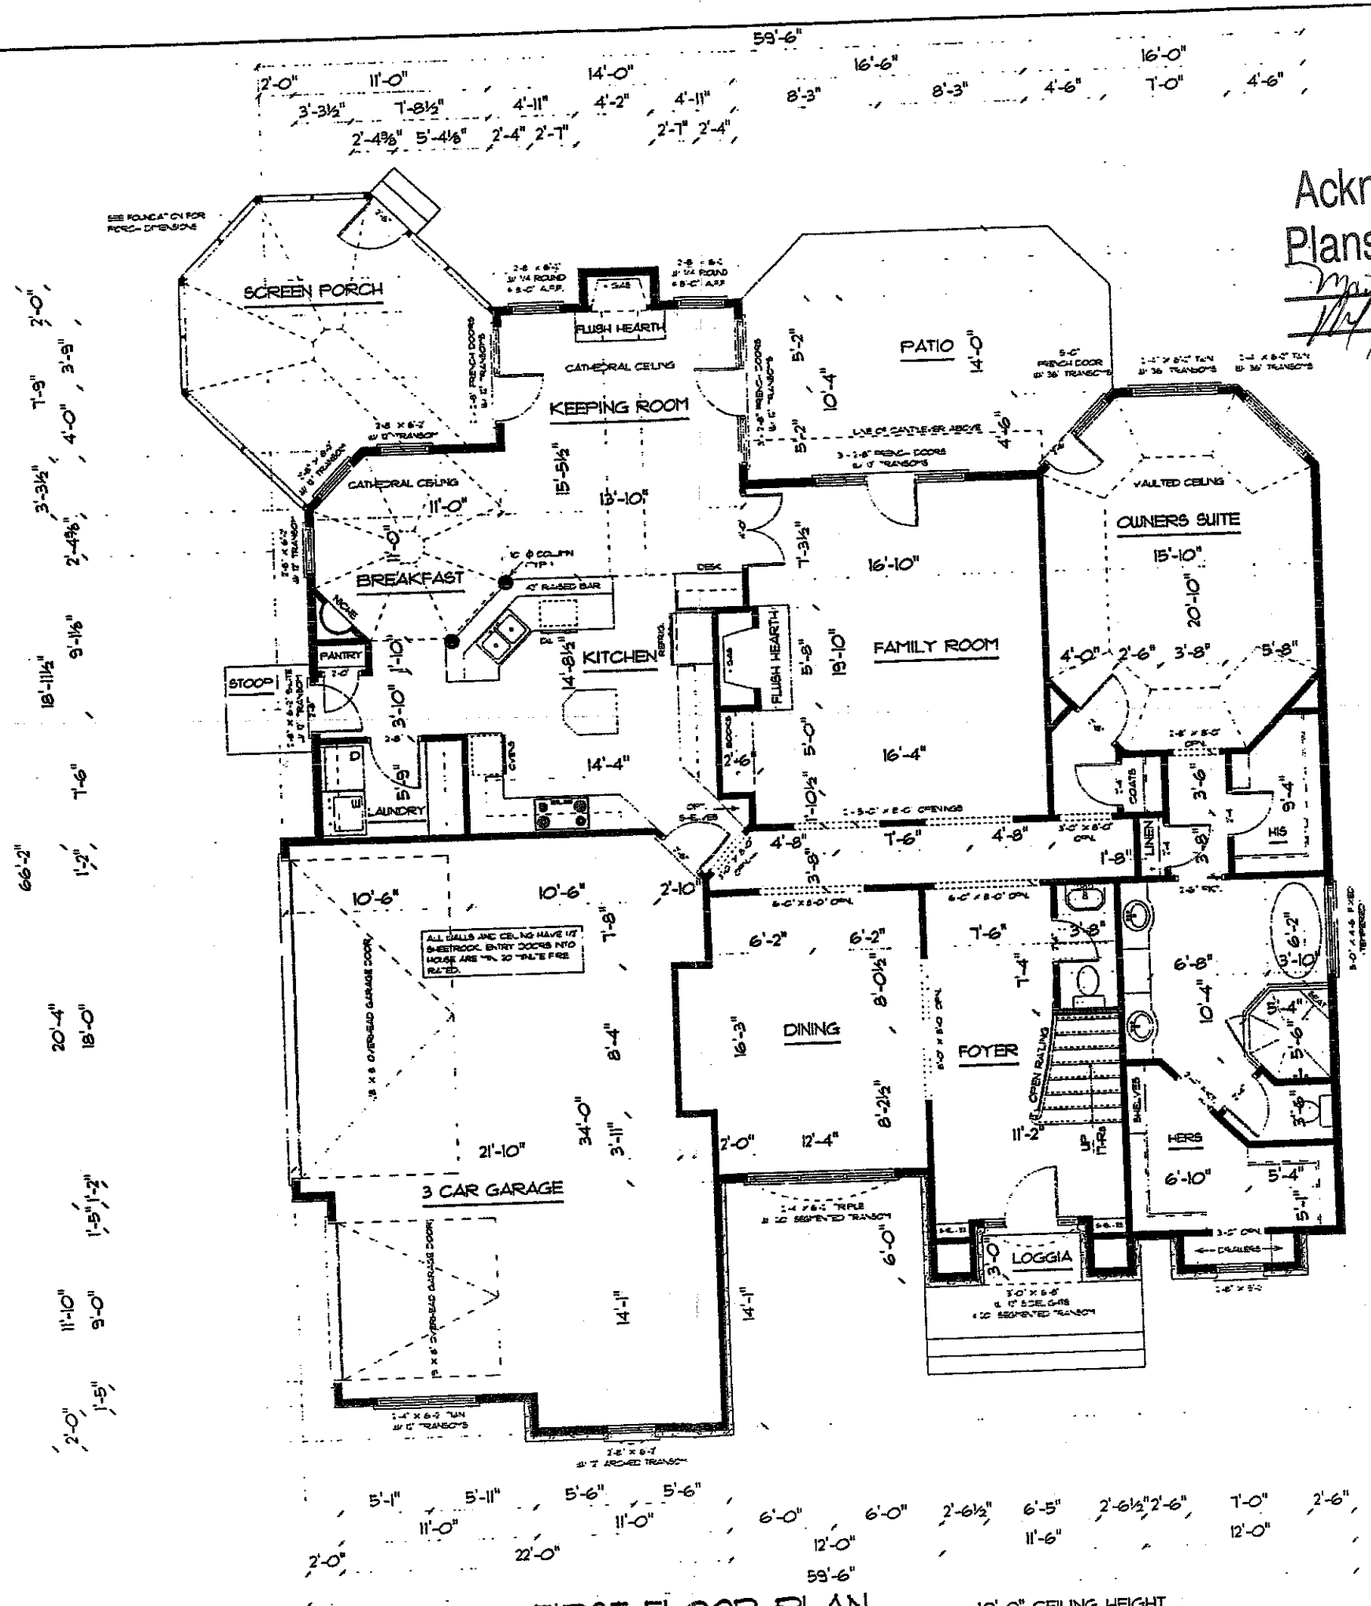


FIRST FLOOR PLAN 10'-0" CEILING HEIGHT

Acknowledgement Of Plans Submittal ONLY!
Date 11/24/04
Date 11/27/04

NOTE:
ALL FIRST FLOOR INTERIOR DOORS ARE 8'-0" TALL U.N.O.

AREAS:

FIRST FLOOR PLAN	2234.6 SQ. FT.
SECOND FLOOR PLAN	1638.1 SQ. FT.
THIRD FLOOR HEATED	831.2 SQ. FT.
TOTAL HEATED	4704.5 SQ. FT.
GARAGE	746.6 SQ. FT.
OPEN SPACE	226.4 SQ. FT.
SCREEN PORCH	232.9 SQ. FT.
LOGGIA	193 SQ. FT.
PATIO	274.3 SQ. FT.

REVISIONS	BY
2-2-04	RH

The Design Board, Inc.
P.O. Box 18841 Charlotte, N.C. 28218
Phone 704-366-4900

LOT 1316
AT THE POINT

John R. Poore
BUILDER, INC.
10500 INDEPENDENCE POINTE PARKWAY SUITE 101
MATTHEWS, NORTH CAROLINA 28105


FIRST FLOOR PLAN

Date 12-30-03
Scale 1/4" = 1'-0"
Name HONEYCUTT
Sheet
01 Sheets

Acknowledgement Of
Plans Submittal ONLY!

Major Johnson Date 11/24/04

Date 11/24/04

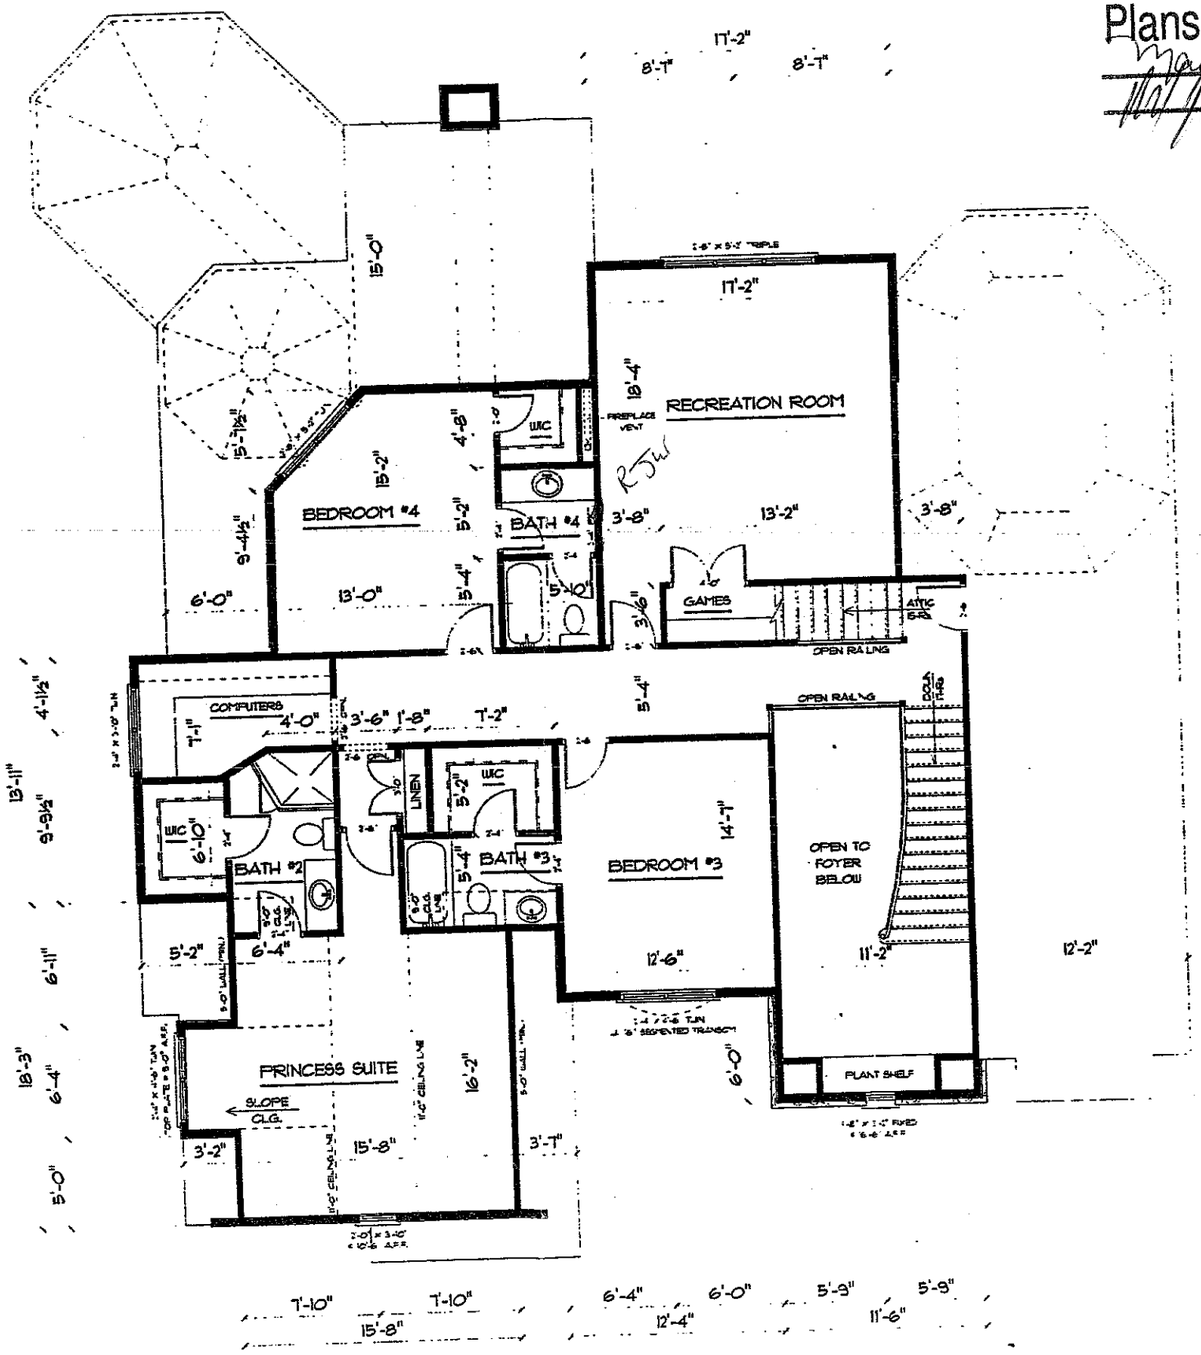

SECOND FLOOR PLAN 9'-0" CEILING HEIGHT

REVISIONS	BY
2-2-04	RH


The Design Boards, Inc.
P.O. Box 18841 Charlotte, N.C. 28218
Phone 704-366-4900

LOT 1316
AT THE POINT

John R. Poore
BUILDER, INC.
10590 INDEPENDENCE POINTE PARKWAY SUITE 100
MATTHEWS, NORTH CAROLINA 28105

SECOND FLOOR PLAN

Date 12 - 30 - 03
Scale 1/4" = 1'-0"
Name HONEYCUTT
Sheet
Of Sheets

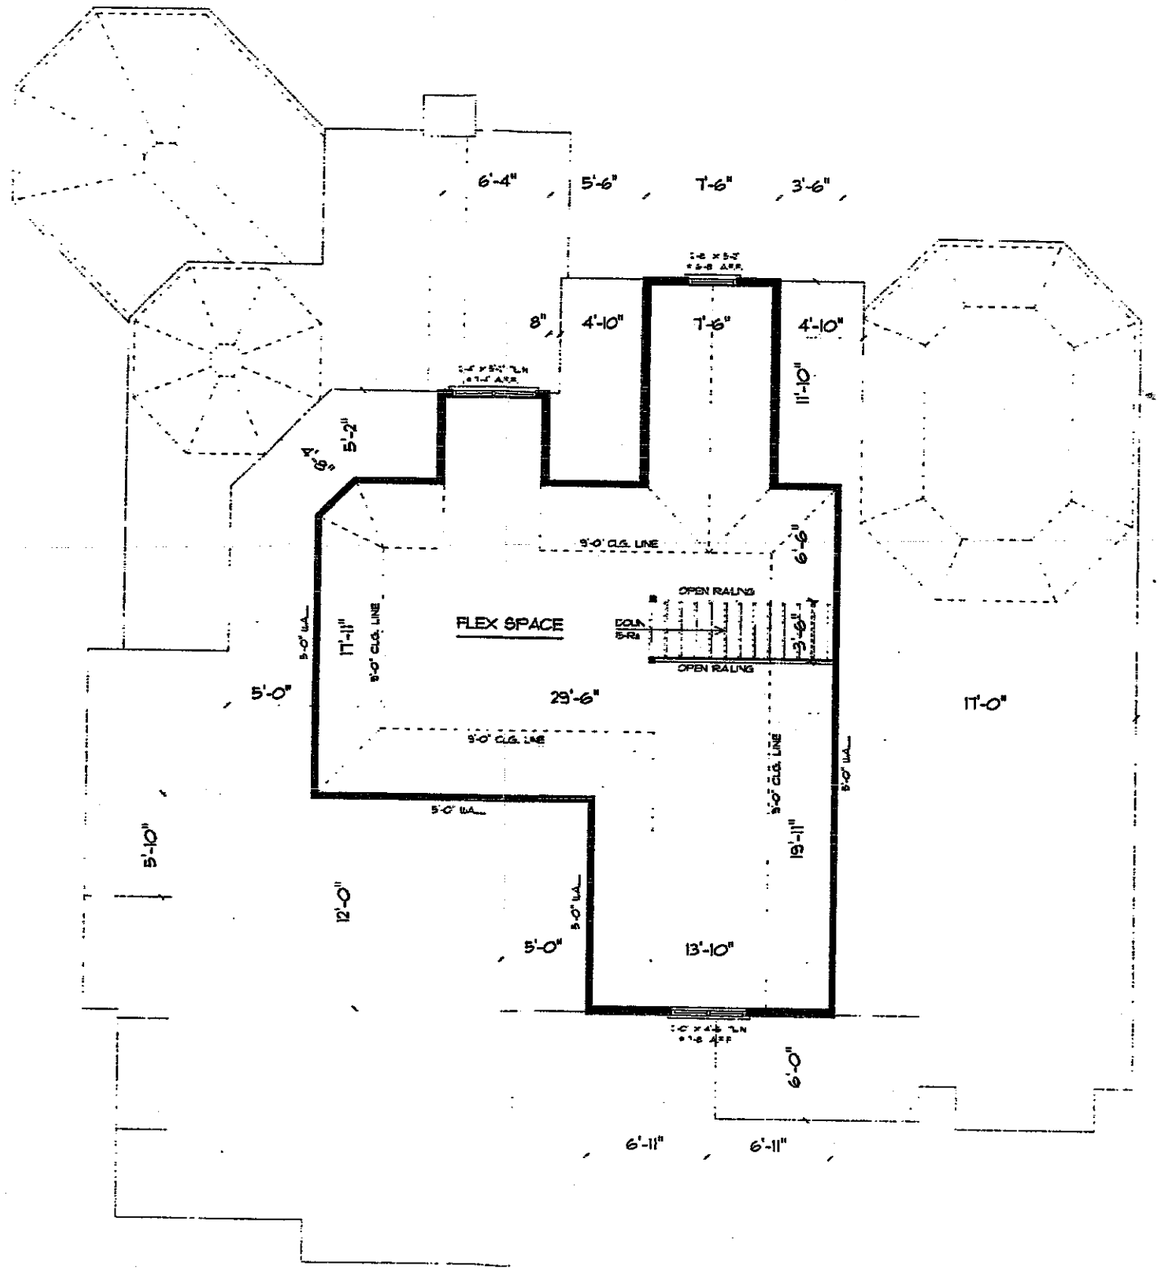

THIRD FLOOR PLAN

9'-0" CEILING HEIGHT

REVISIONS	BY
1-29-04	RH

The Design Board, Inc.
P.O. Box 18841 Charlotte, N.C. 28218
Phone 704-366-4900

LOT 1316
AT THE POINT

John R. Poore
BUILDER, INC.
10590 INDEPENDENCE POINTE PARKWAY SUITE 100
MATTHEWS, NORTH CAROLINA 28105

THIRD FLOOR PLAN

Date 1-27-04
Scale 1/4" = 1'-0"
Name HONEYCUTT
Sheet