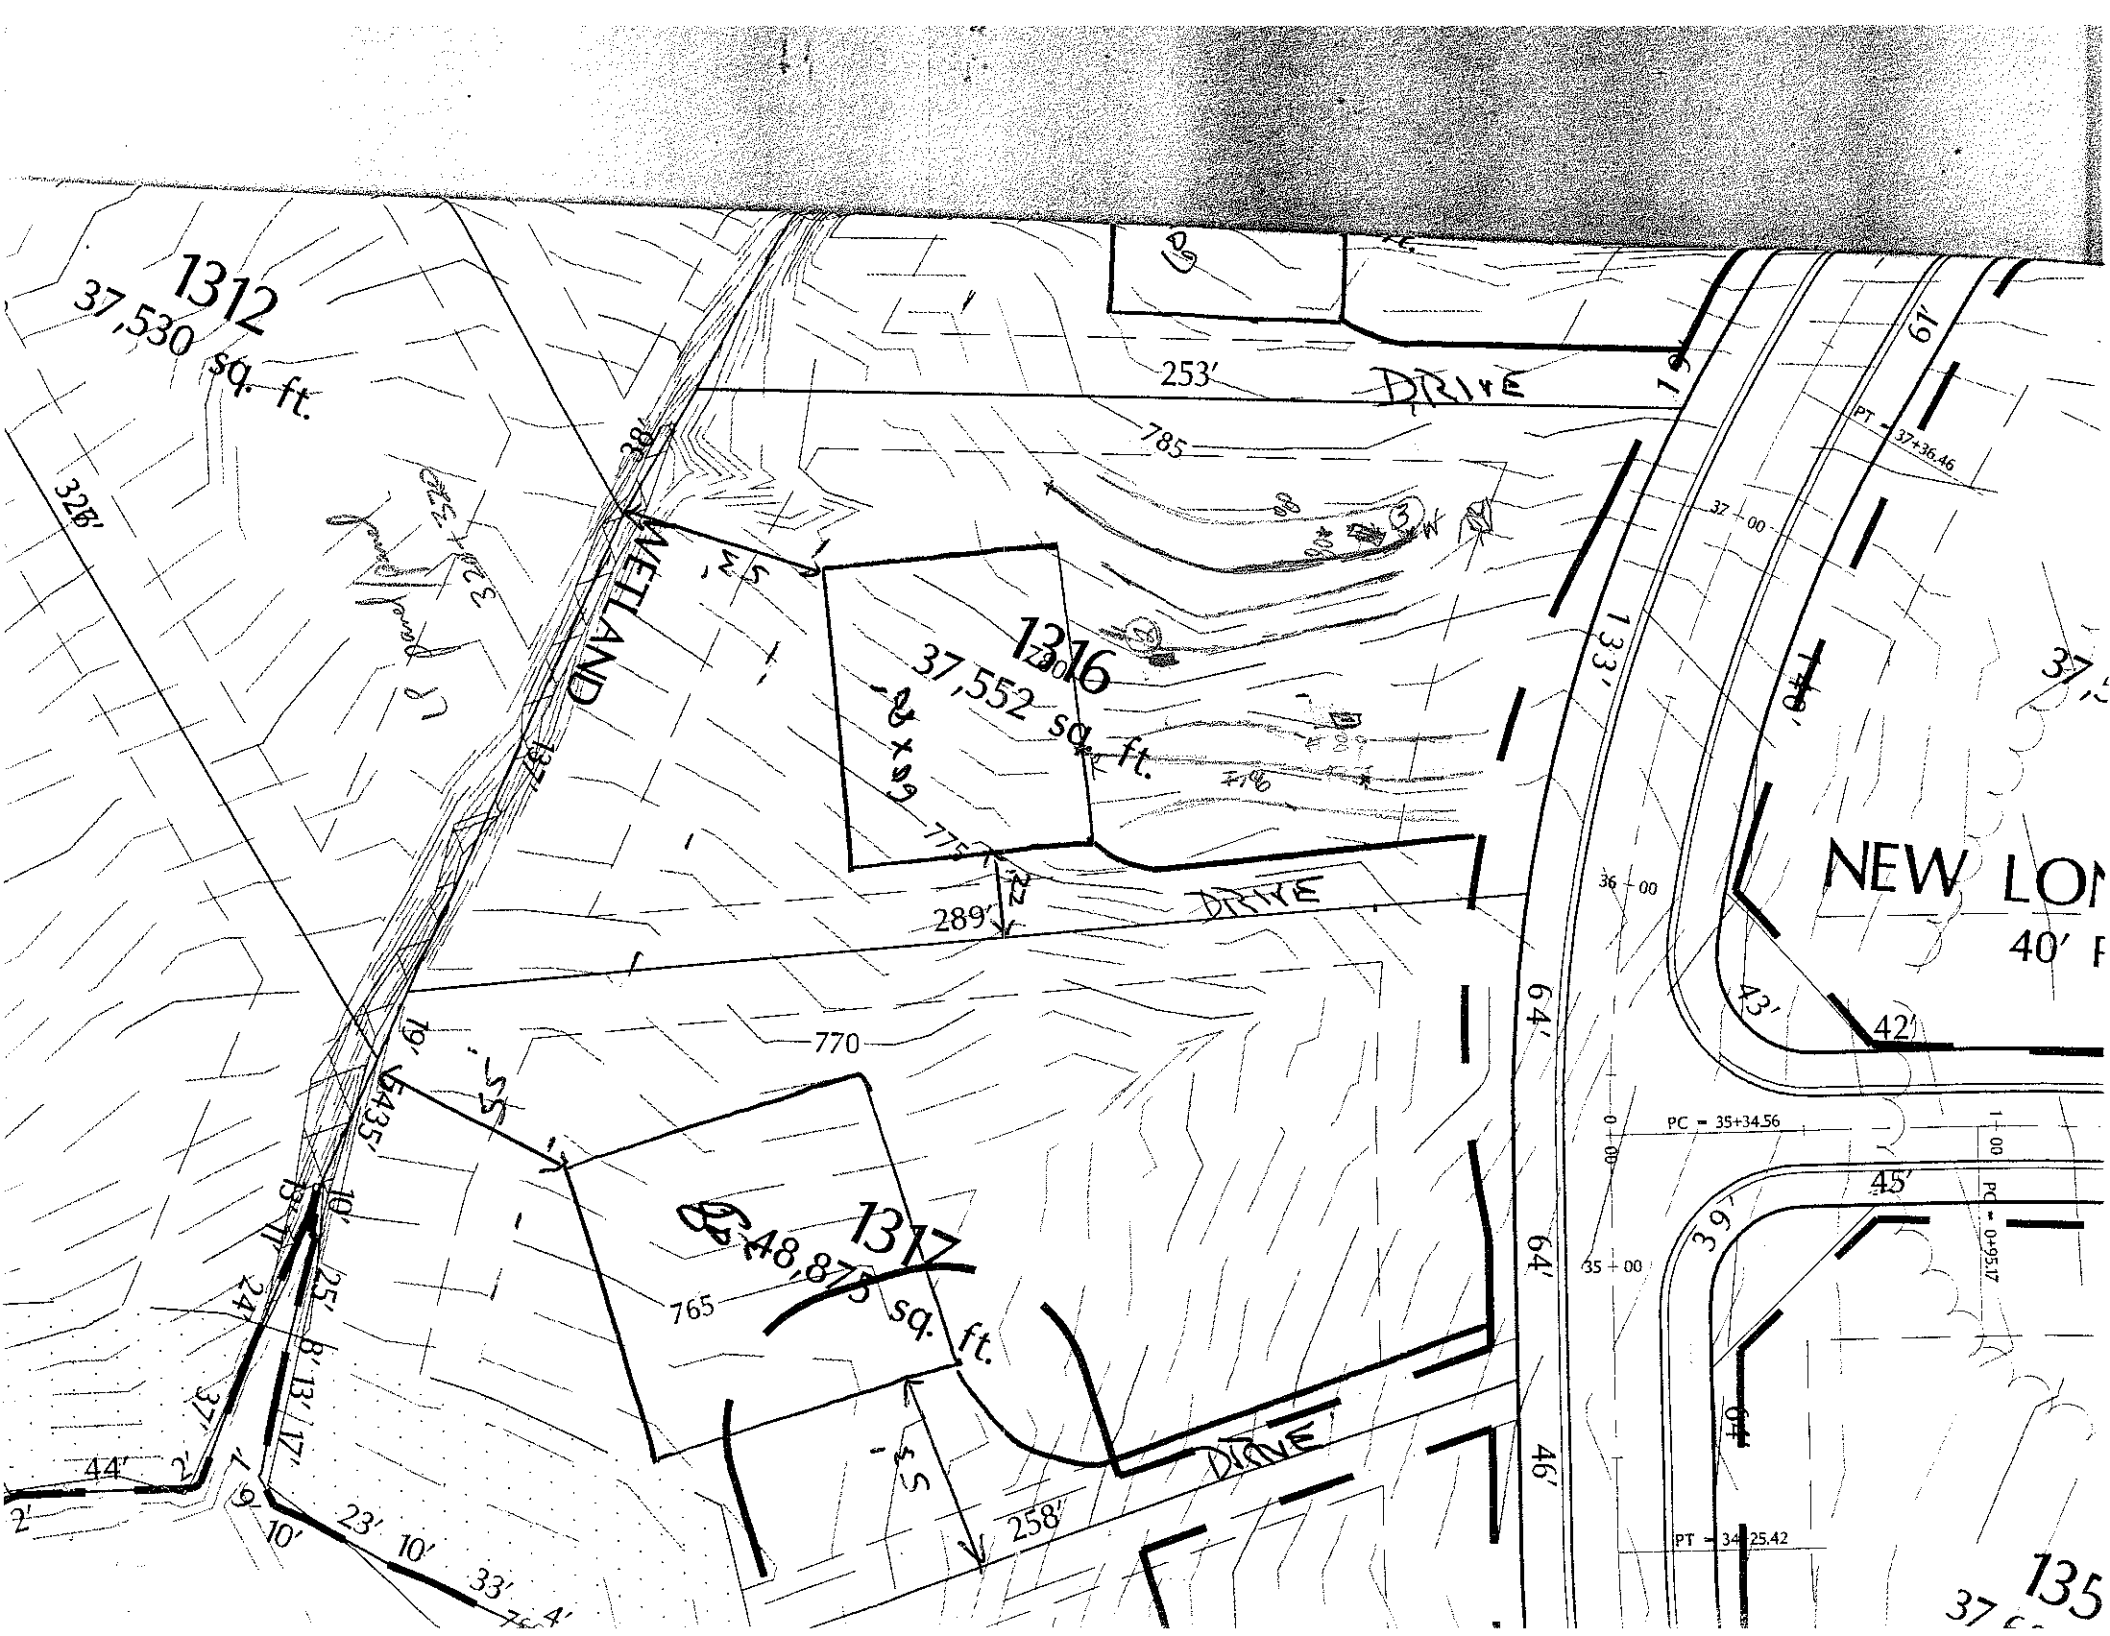

1312
37,530 sq. ft.
253'
DRIVE
785
326'
WETLAND
1316
37,552 sq. ft.
289'
DRIVE
770
1317
48,875 sq. ft.
765
DRIVE
258'
133'
64'
64'
46'
61'
NEW LO
40' F
43'
42'
45'
39'
PC = 35+34.56
PT = 37+36.46
PT = 34+25.42
37 + 00
36 + 00
35 + 00
44'
23' 10'
33'

...SITE WASTEWATER SECTION

COUNTY: _____

SOIL/SITE EVALUATION
for ON-SITE WASTEWATER SYSTEM

OWNER: _____ APPLICATION DATE _____

ADDRESS: _____ DATE EVALUATED: 3-12-04

PROPOSED FACILITY: _____ PROPOSED DESIGN FLOW (.1949): _____ PROPERTY SIZE: _____

LOCATION OF SITE: lot 1316 Pine 13 The Ln PROPERTY RECORDED: _____

WATER SUPPLY: ☐ Private ☐ Public ☐ Well ☐ Spring ☐ Other _____

EVALUATION METHOD: ☐ Auger Boring ☐ Pit ☐ Cut

TYPE OF WASTEWATER: ☐ Sewage ☐ Industrial Process ☐ Mixed

PROFILE #	.1940 LANDSCAPE POSITION/ SLOPE %	HORIZON DEPTH (IN.)	SOIL MORPHOLOGY (.1941) .1941 STRUCTURE/ TEXTURE	SOIL MORPHOLOGY (.1941) .1941 CONSISTENCE/ MINERALOGY	OTHER PROFILE FACTORS .1942 SOIL WETNESS/ COLOR	.1943 SOIL DEPTH	.1956 SAPRO CLASS	.1944 RESTR HORIZ	PROFILE CLASS & LTAR
1	#89 TCO	1-17	MMSL R-C	frssp Common fine mica flakes					.3
		17-48	Interbed Rylmsl	Lssp frssp					
2		0-6	gr brnl SL	frssp					.25
		6-54	wk-mf mbk/sbk RC	fi. frsp-ssspssssp	few. common yhrm mott few. fine f sspp				
3		0-5	gr brnl SL	frssssp					.3
		5-30	mf mbk/sbk RC	frss-p sspp					
		30-55	(B-C) wk sbk yp CL	fr ssspp					
4									

DESCRIPTION	INITIAL SYSTEM	REPAIR SYSTEM
Available Space (.1945)		
System Type(s)		
Site LTAR		

OTHER FACTORS (.1946): _____

SITE CLASSIFICATION (.1948): _____

EVALUATED BY: _____

OTHER(S) PRESENT: _____

COMMENTS: _____