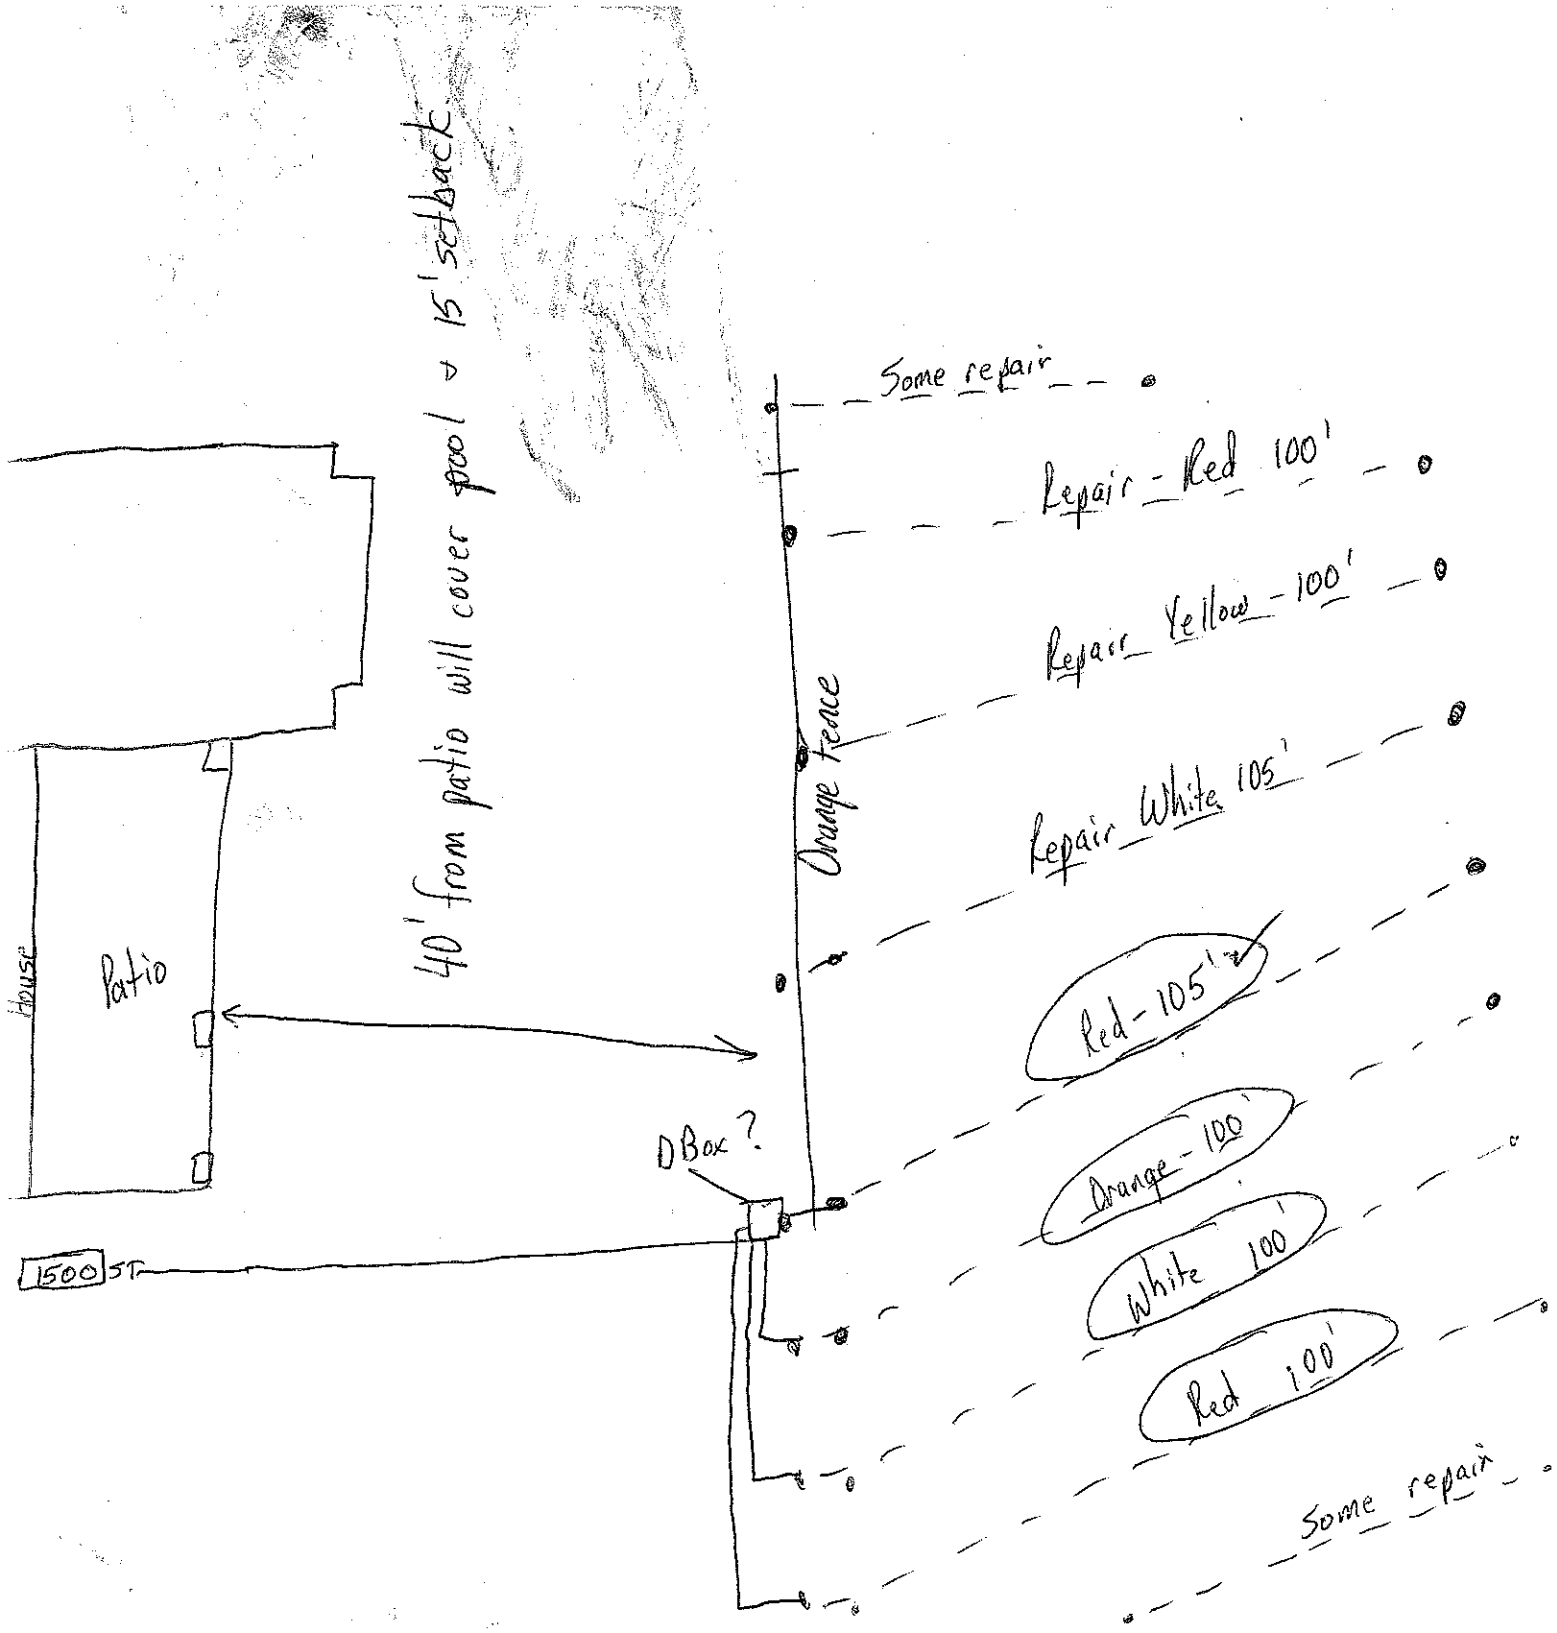

40' from patio will cover pool + 15' setback
Some repair
Repair - Red 100'
Repair Yellow - 100'
Repair White 105'
Orange fence
Red - 105'
Orange - 100'
White 100'
Red 100'
Some repair
Patio
House
DBox?
1500 ST