
91'6 3/4"

Acknowledgement Of
Plans Submittal ONLY!
Date 12/20/05
Date 12/20/05

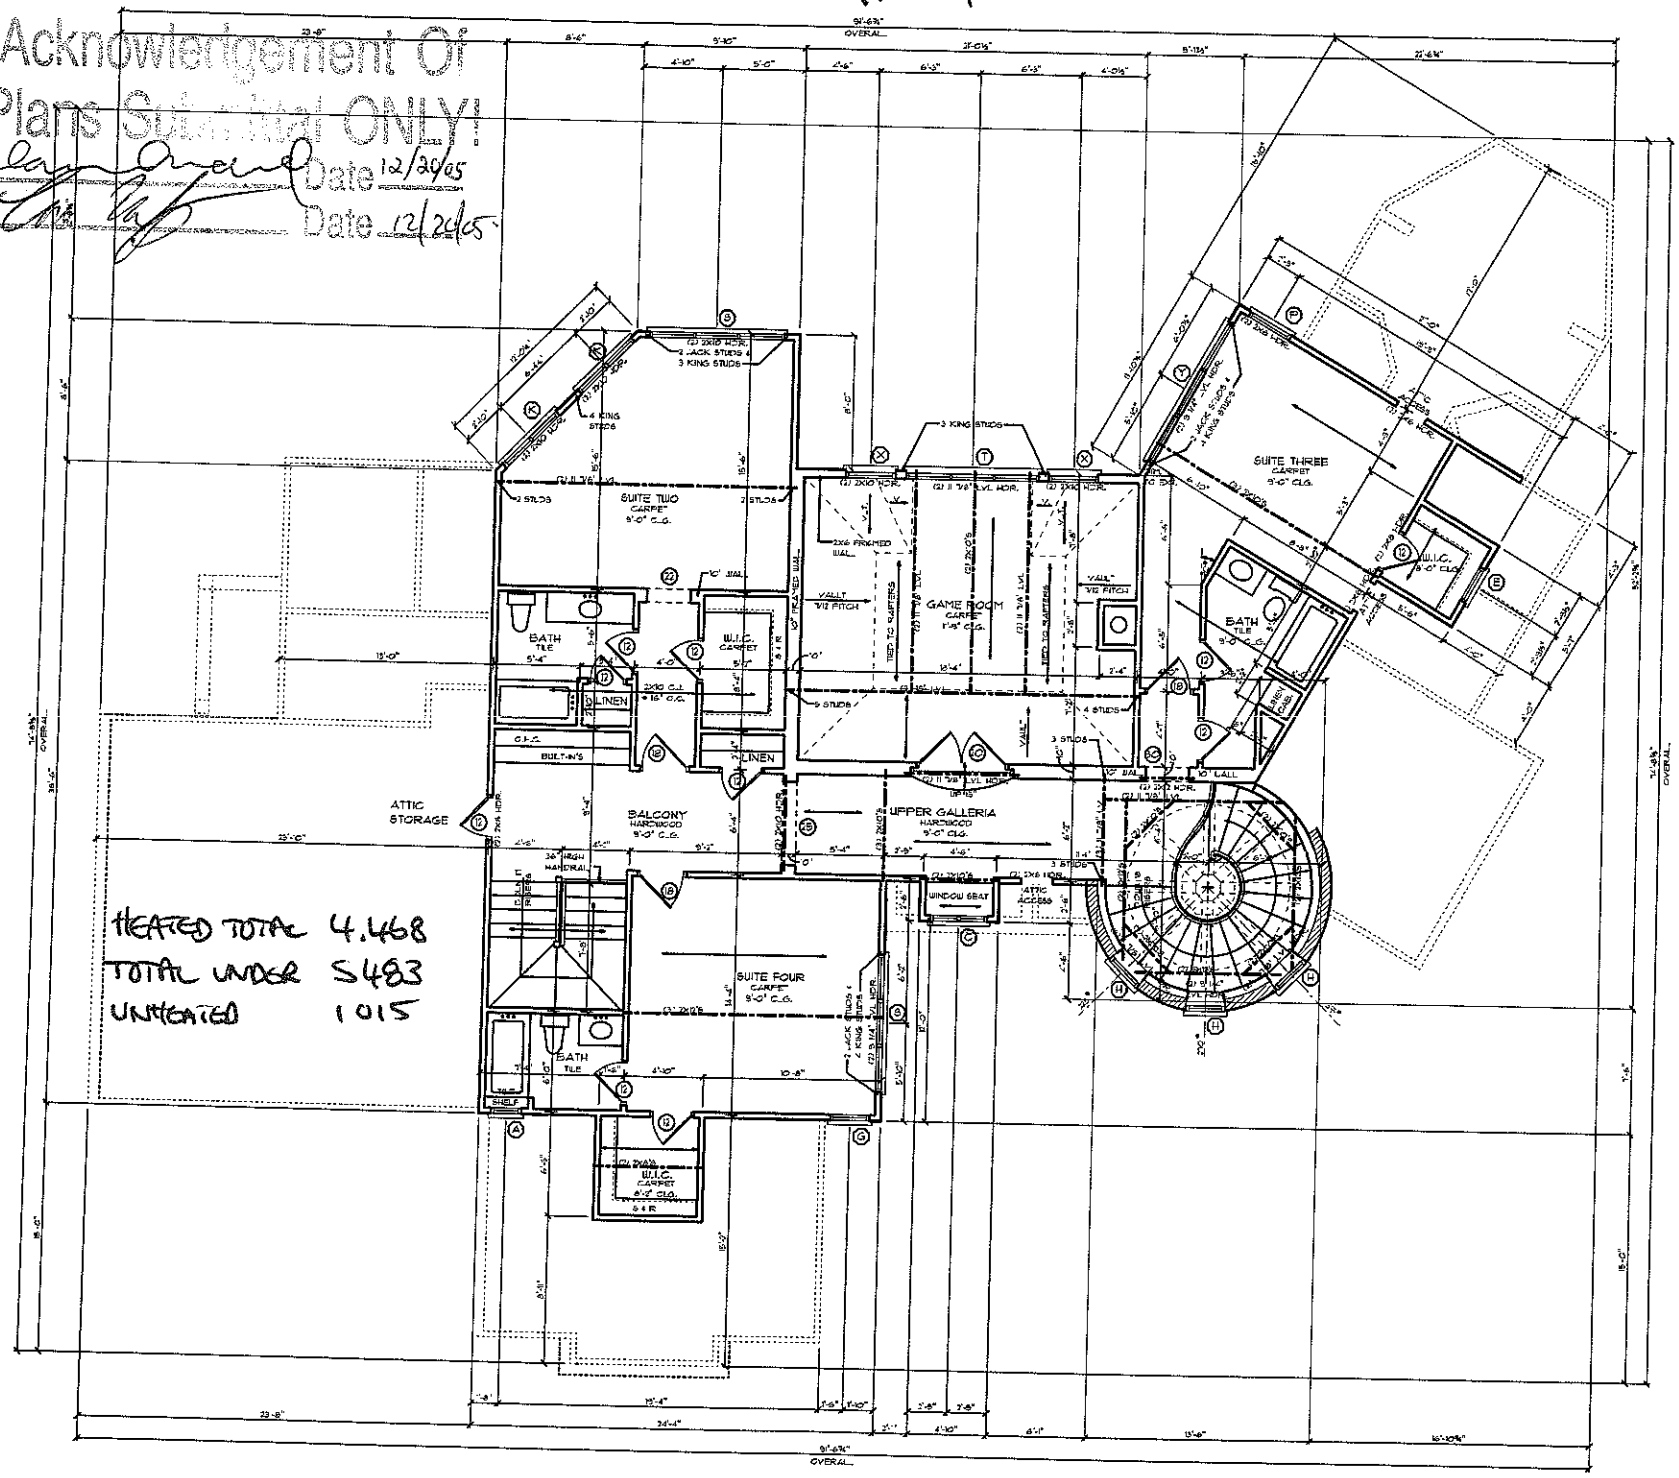

HEATED TOTAL 4,468
TOTAL UNDER 5483
UNHEATED 1015

NOTE:

ALL CEILING JOISTS TO BE 2X8'S @ 16" ON CENTER UNLESS NOTED OTHERWISE

ALL SECOND FLOOR HEADERS TO BE (2) 2X8'S UNLESS NOTED OTHERWISE (FOR LOAD BEARING WALLS)

ALL ANGLES ARE 45 OR 90 UNLESS NOTED OTHERWISE

PROVIDE ATTIC ACCESS TO ALL ATTIC SPACES (PER CODE)

PROVIDE PULL DOWN STAIRS (PE OWNER LOCATION) FRAME AROUN STAIRS W/ (2) 2X8'S @ ALL SIDES


INSTALL MINIMUM OF (2) 2X4 8"UD UNDER ALL BEAMS, LVL OR BUIL @ SECOND FLOOR LEVEL UNLESS OTHERWISE

ALL LVL BEAMS ARE 1 3/4" LDE UNLESS NOTED OTHERWISE

Acknowledgement Of
Plans Submittal ONLY!

Date 12/20/05

Date 12/20/05

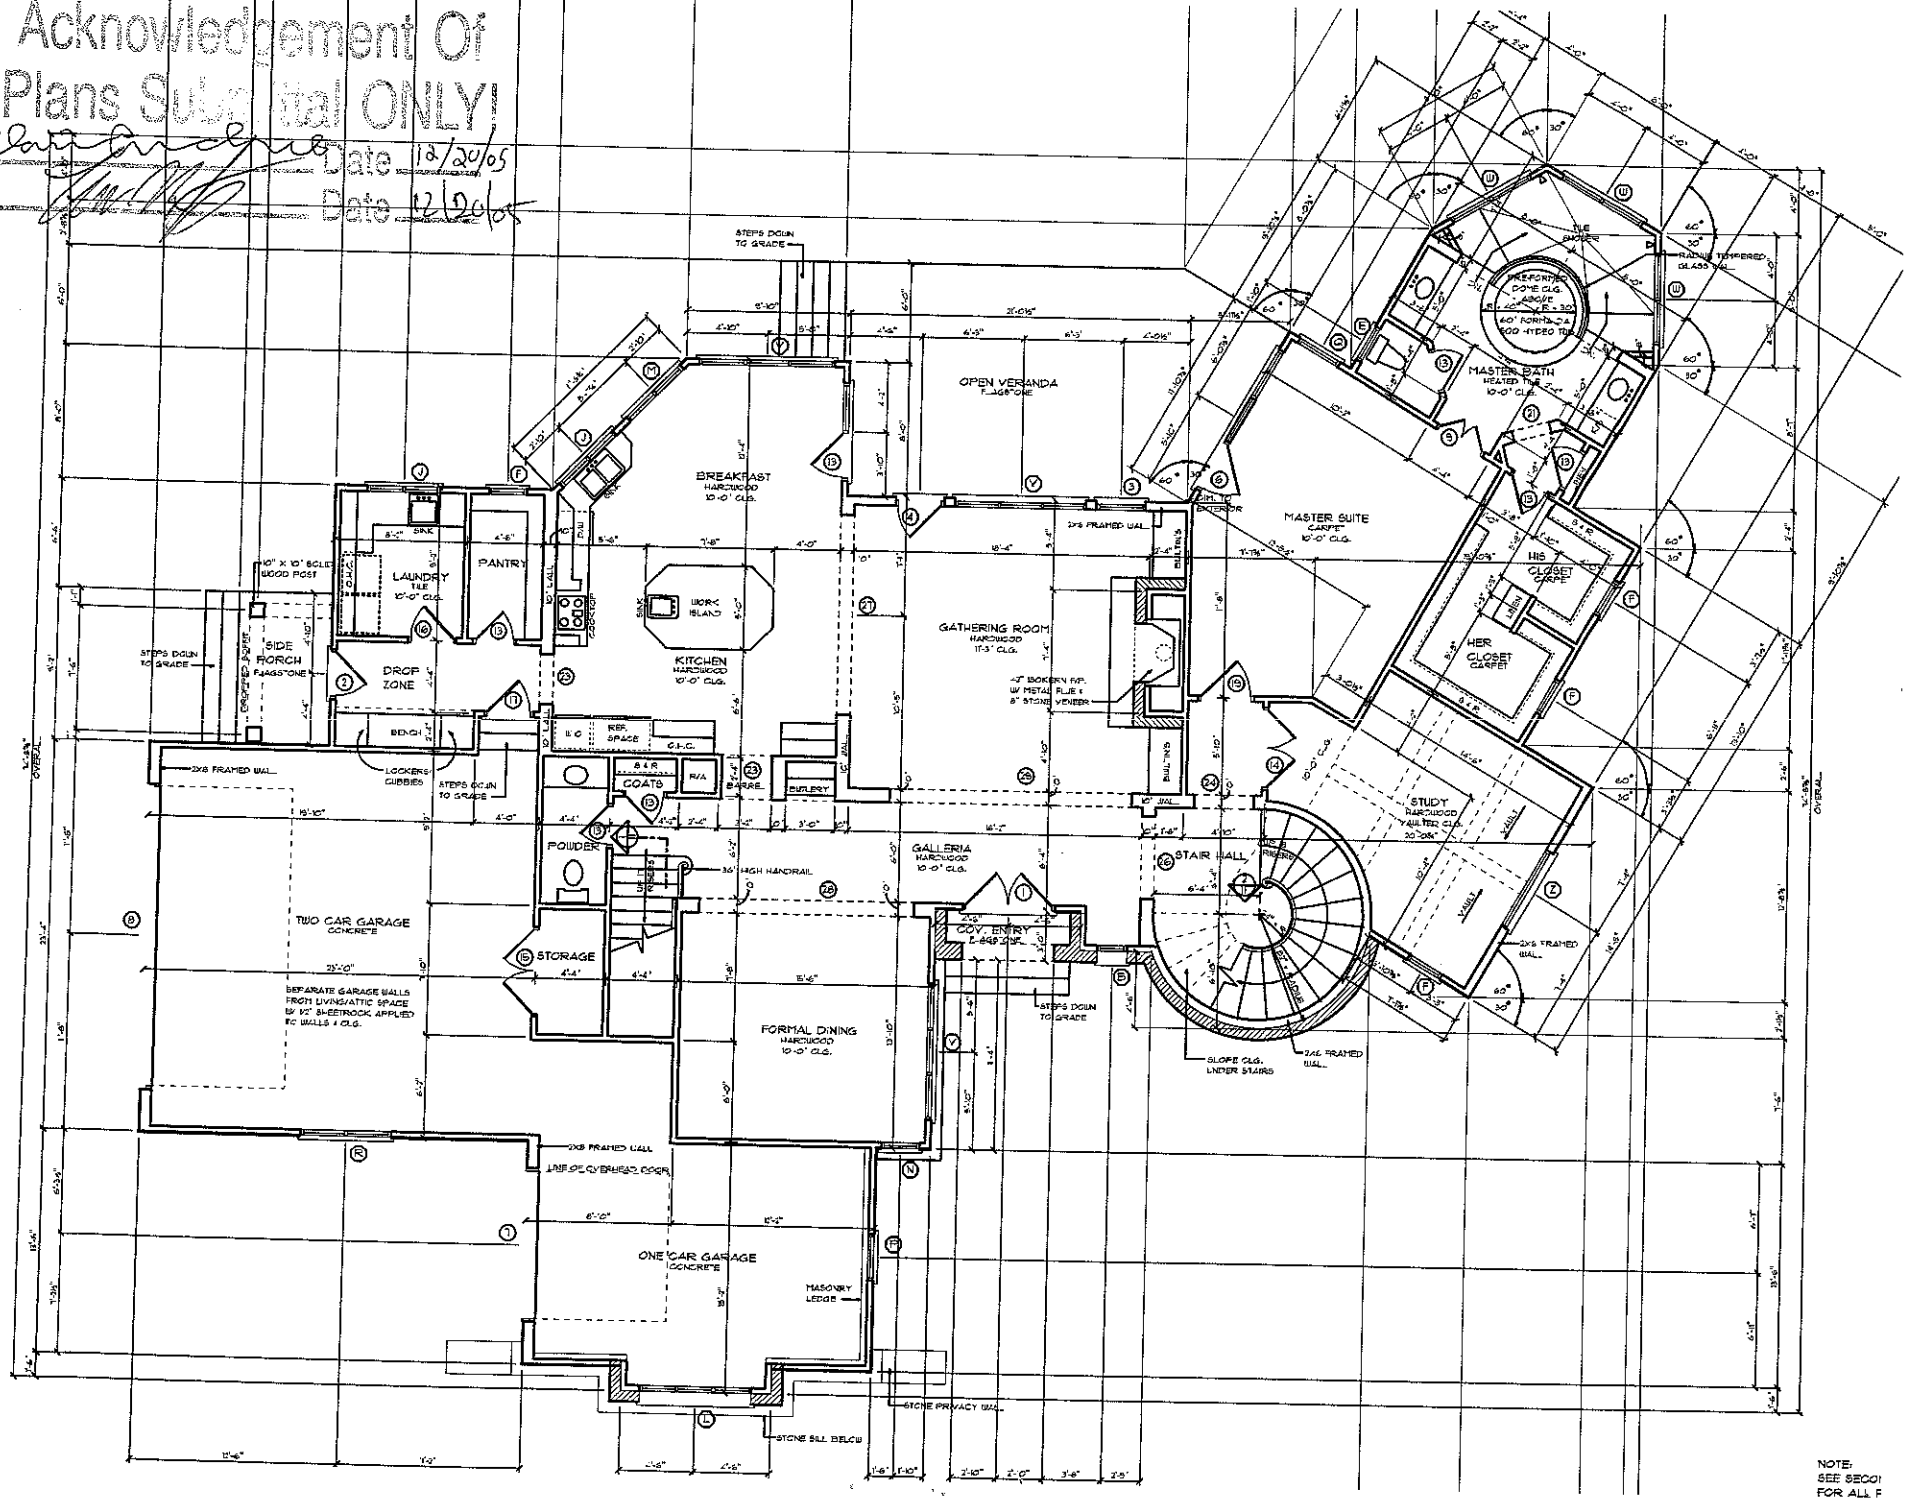

NOTE:
SEE SECO!
FOR ALL F